



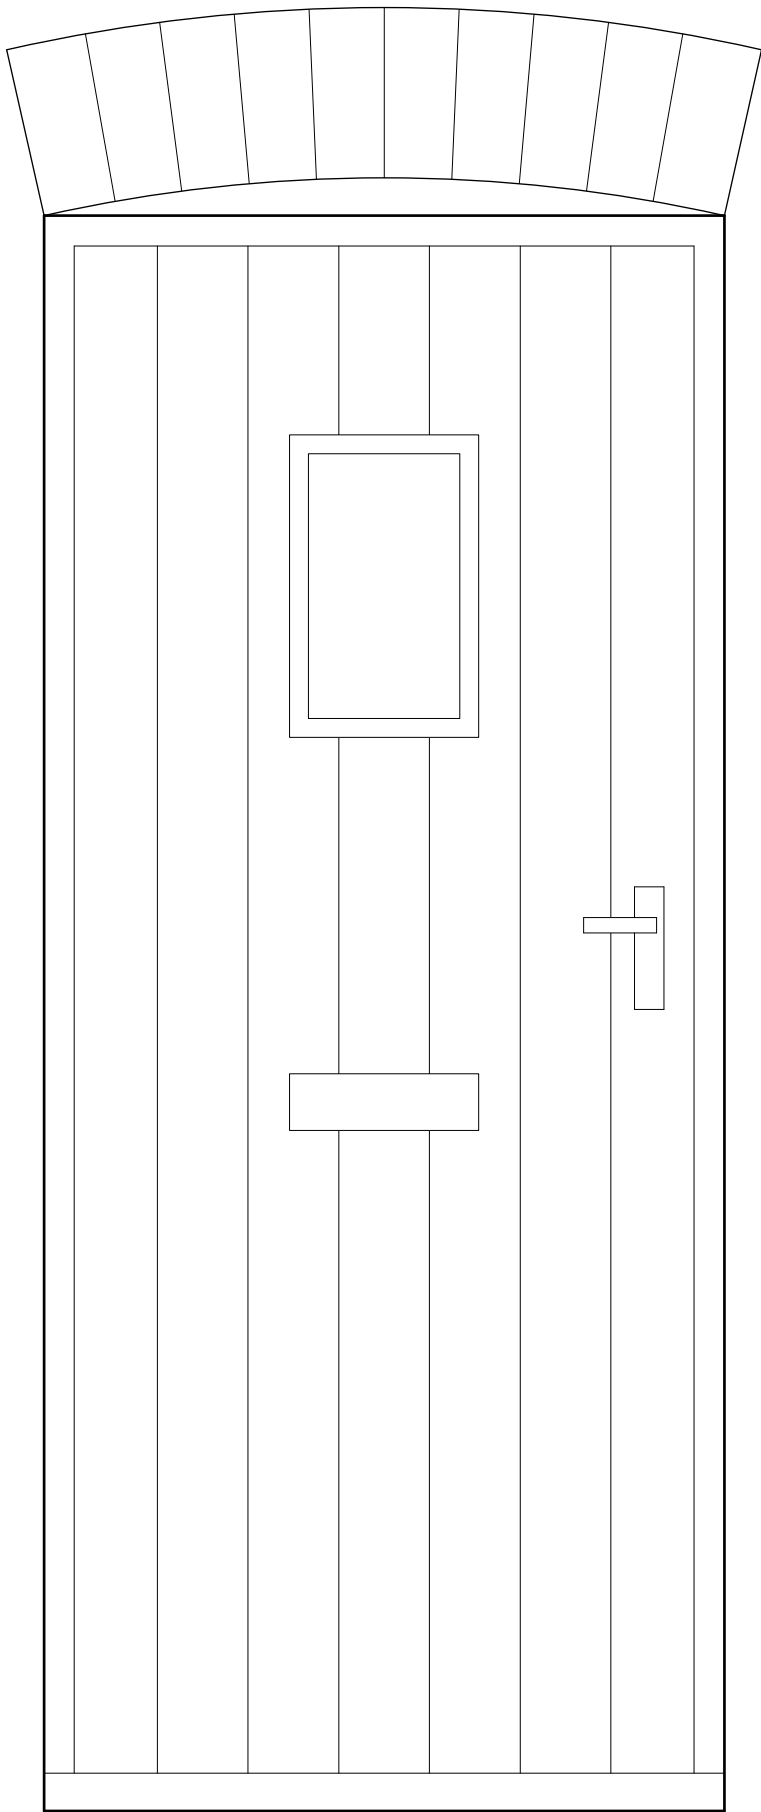

External Door Detail

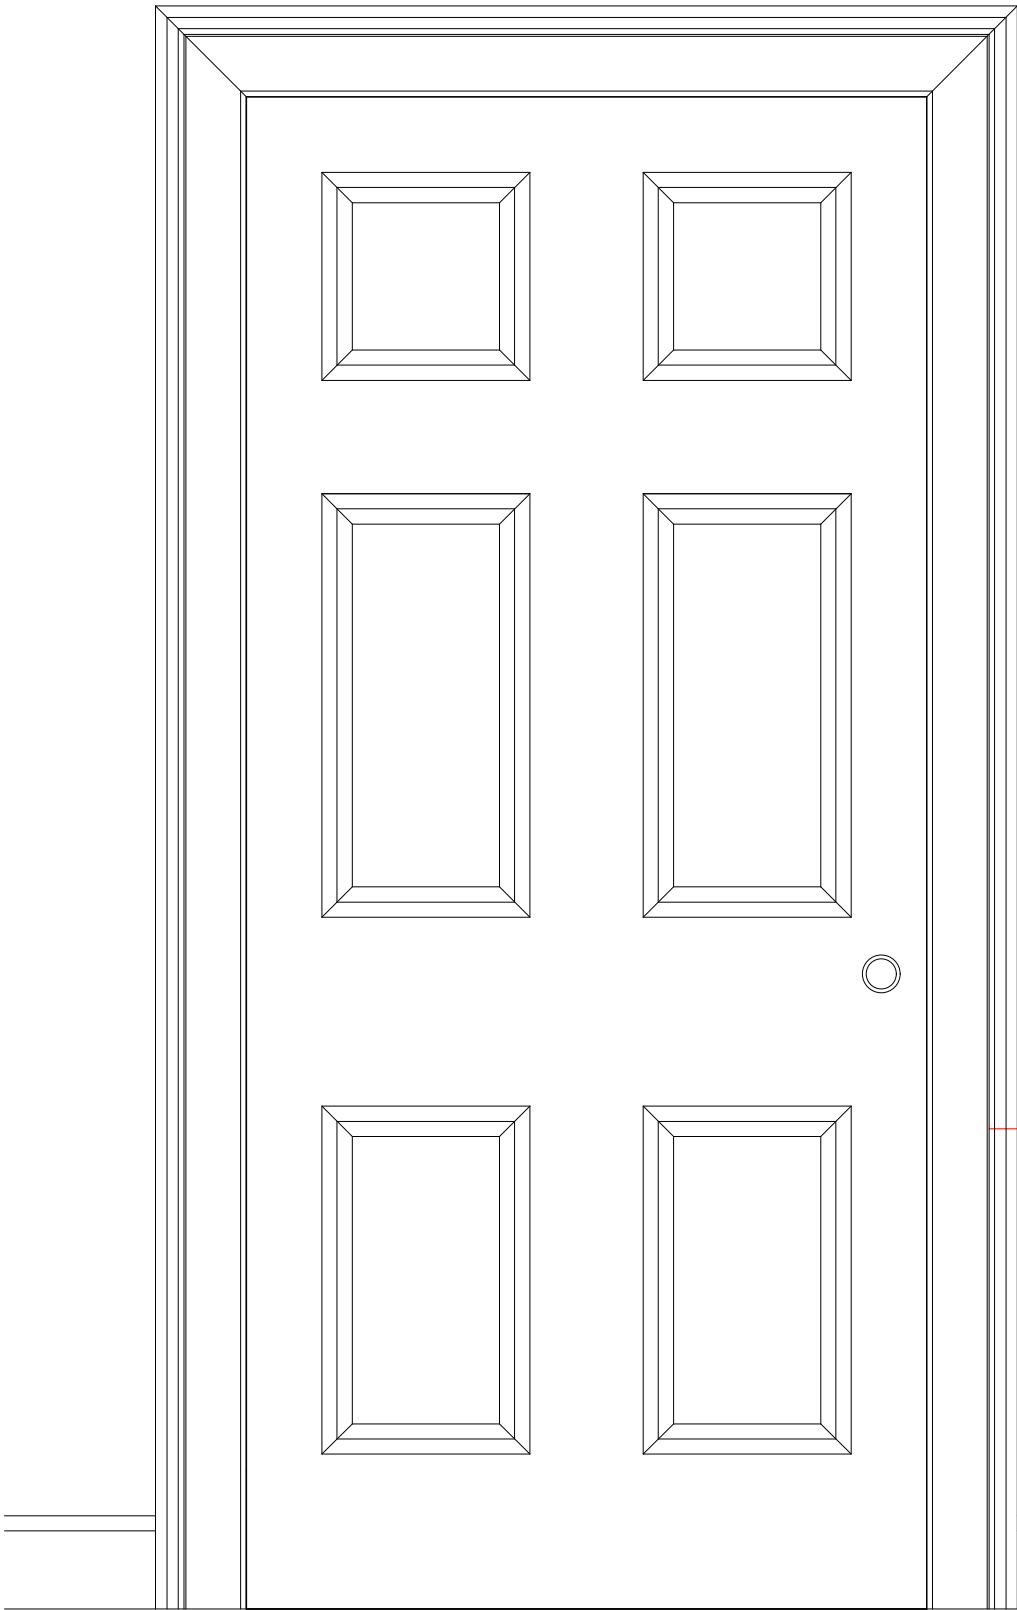

Internal Door Detail

EXTERNAL DOORS
New external doors to be simple boarded doors with brick arch detail above as detailed to Local Authority Conservation Officer. Doors to achieve a minimum U-value of 1.6 W/m²K. Doors to be painted to receive a matt finish. Contractor to make good where necessary.

INTERNAL DOORS
New internal doors to be 6 panel softwood doors as detailed to Local Authority Conservation Officer. All existing flush doors to be discarded and replaced with new softwood doors as detailed. Prior to removal of existing doors, contractor to inspect for overboarded doors. Overboarded doors to be retained with overboard removed. Where new floor level is increased, existing doors to be reduced in size. Internal doors to be painted to receive a matt finish. Contractor to make good where necessary.

Rev	Date	Detail	Initial

Project: Proposed Alterations at 5 King Street, Wrexham, LL11 1HF	
Title: Door Details	Scale: (A3) 1:10

Drawn By: S M Eltham	Date: Oct 2014
Drawing No: G042/009	Sheet: 1 of 1



Redwither Business Centre,
Redwither Business Park,
Wrexham. LL13 9XR
Tel: 01978 356500
www.blueprintarchitectural.com