

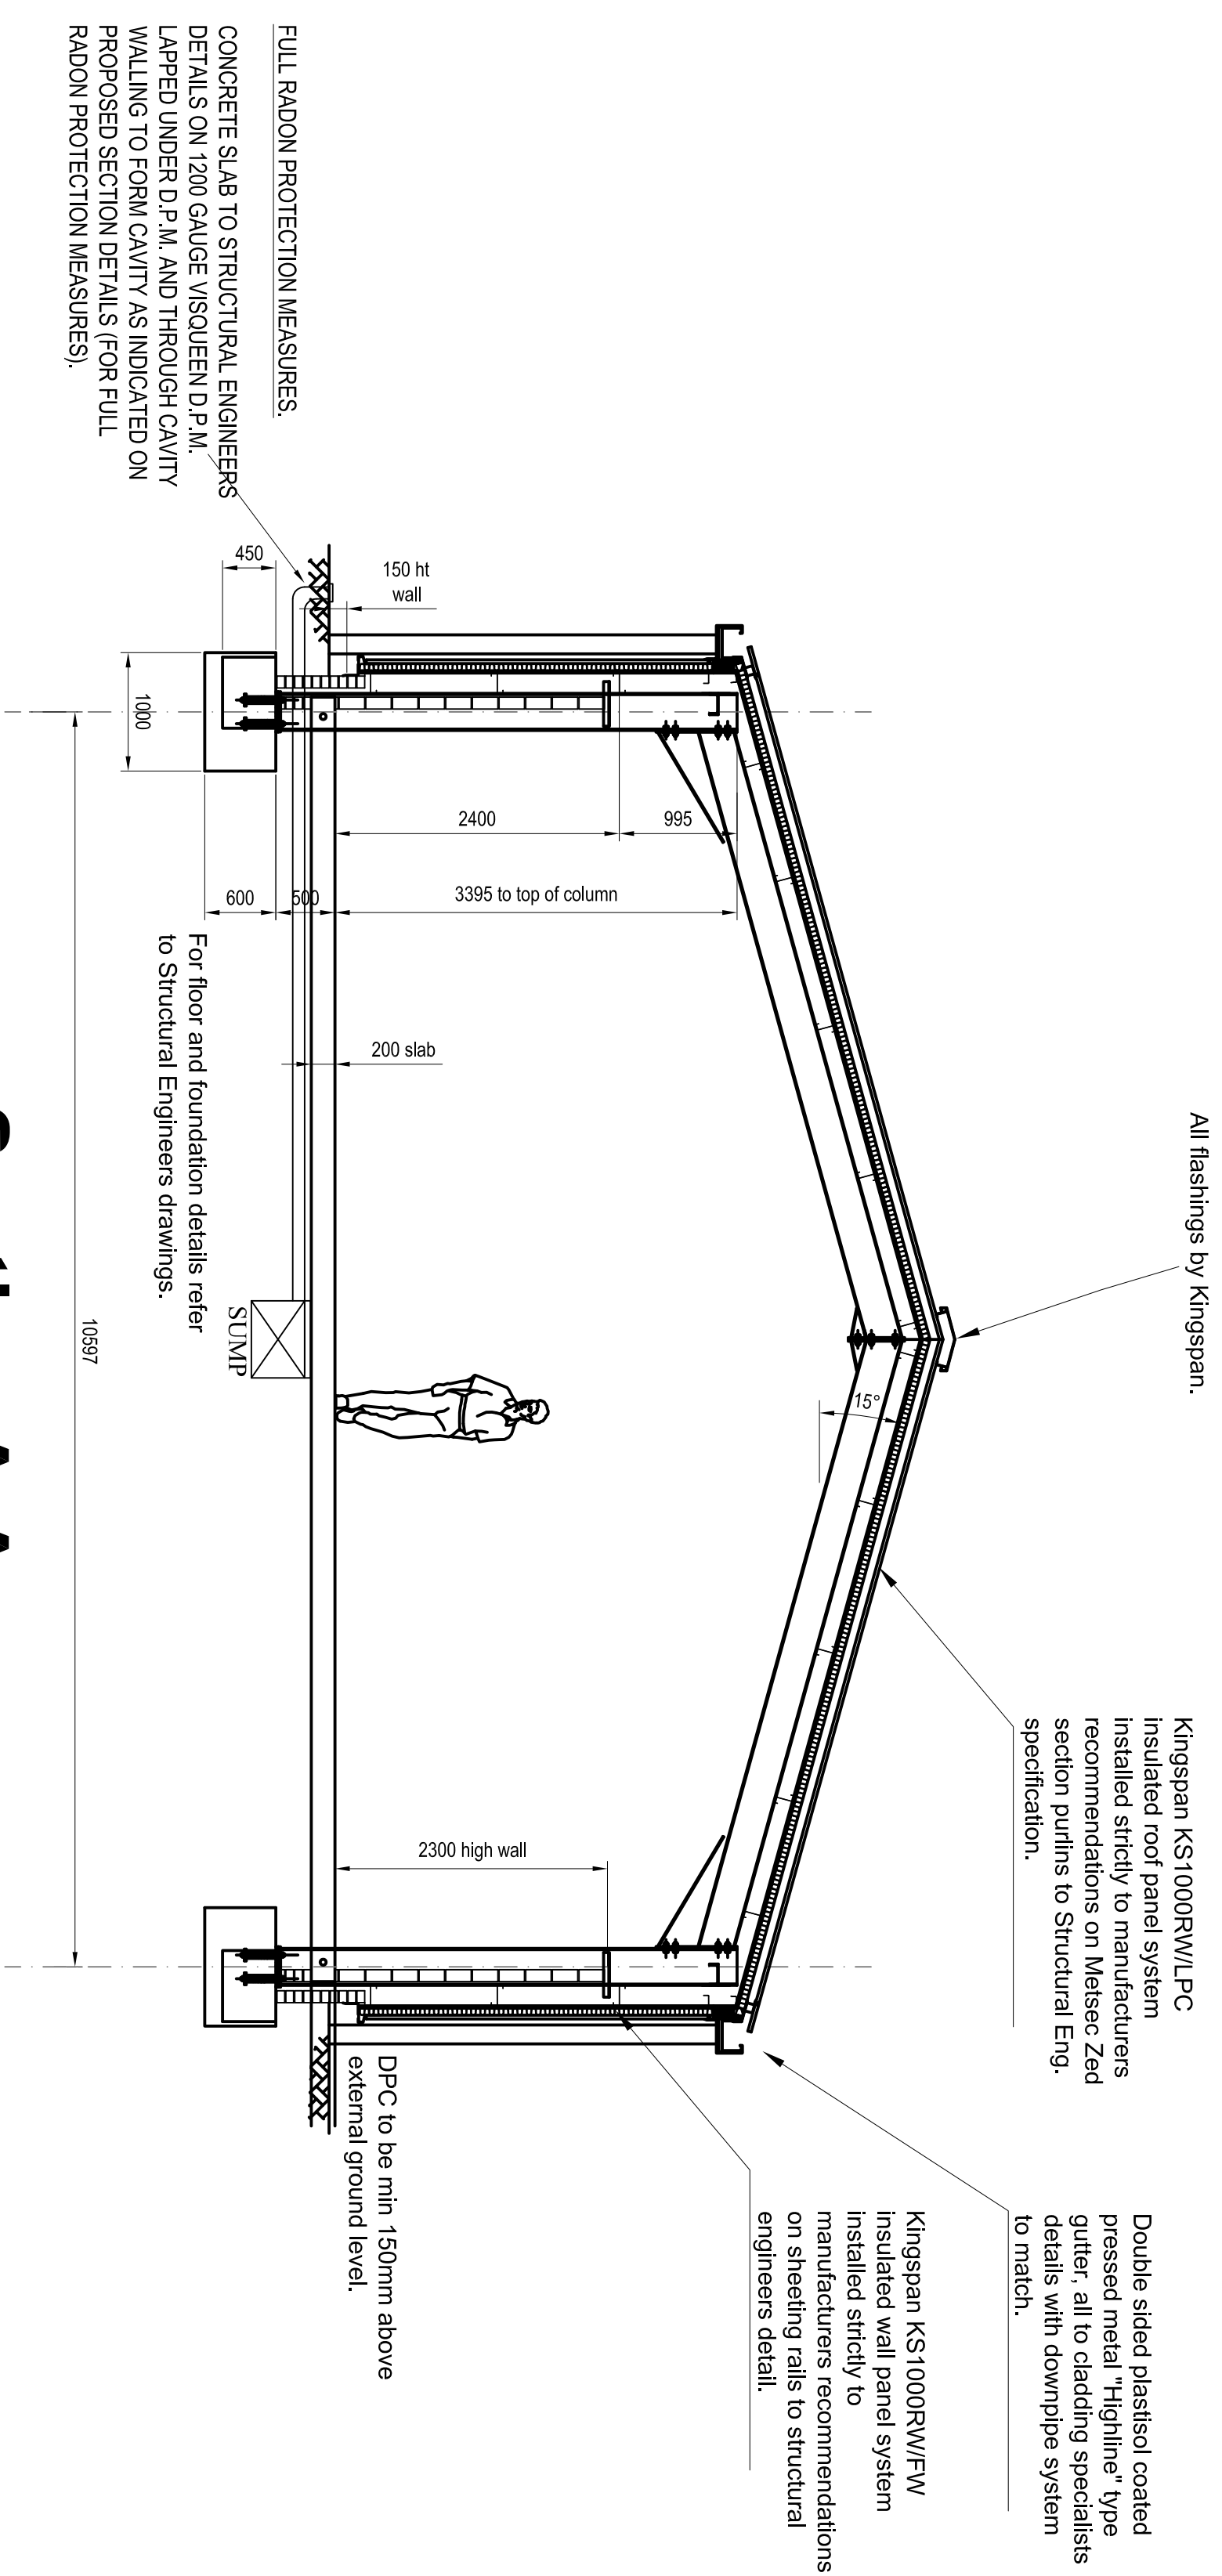
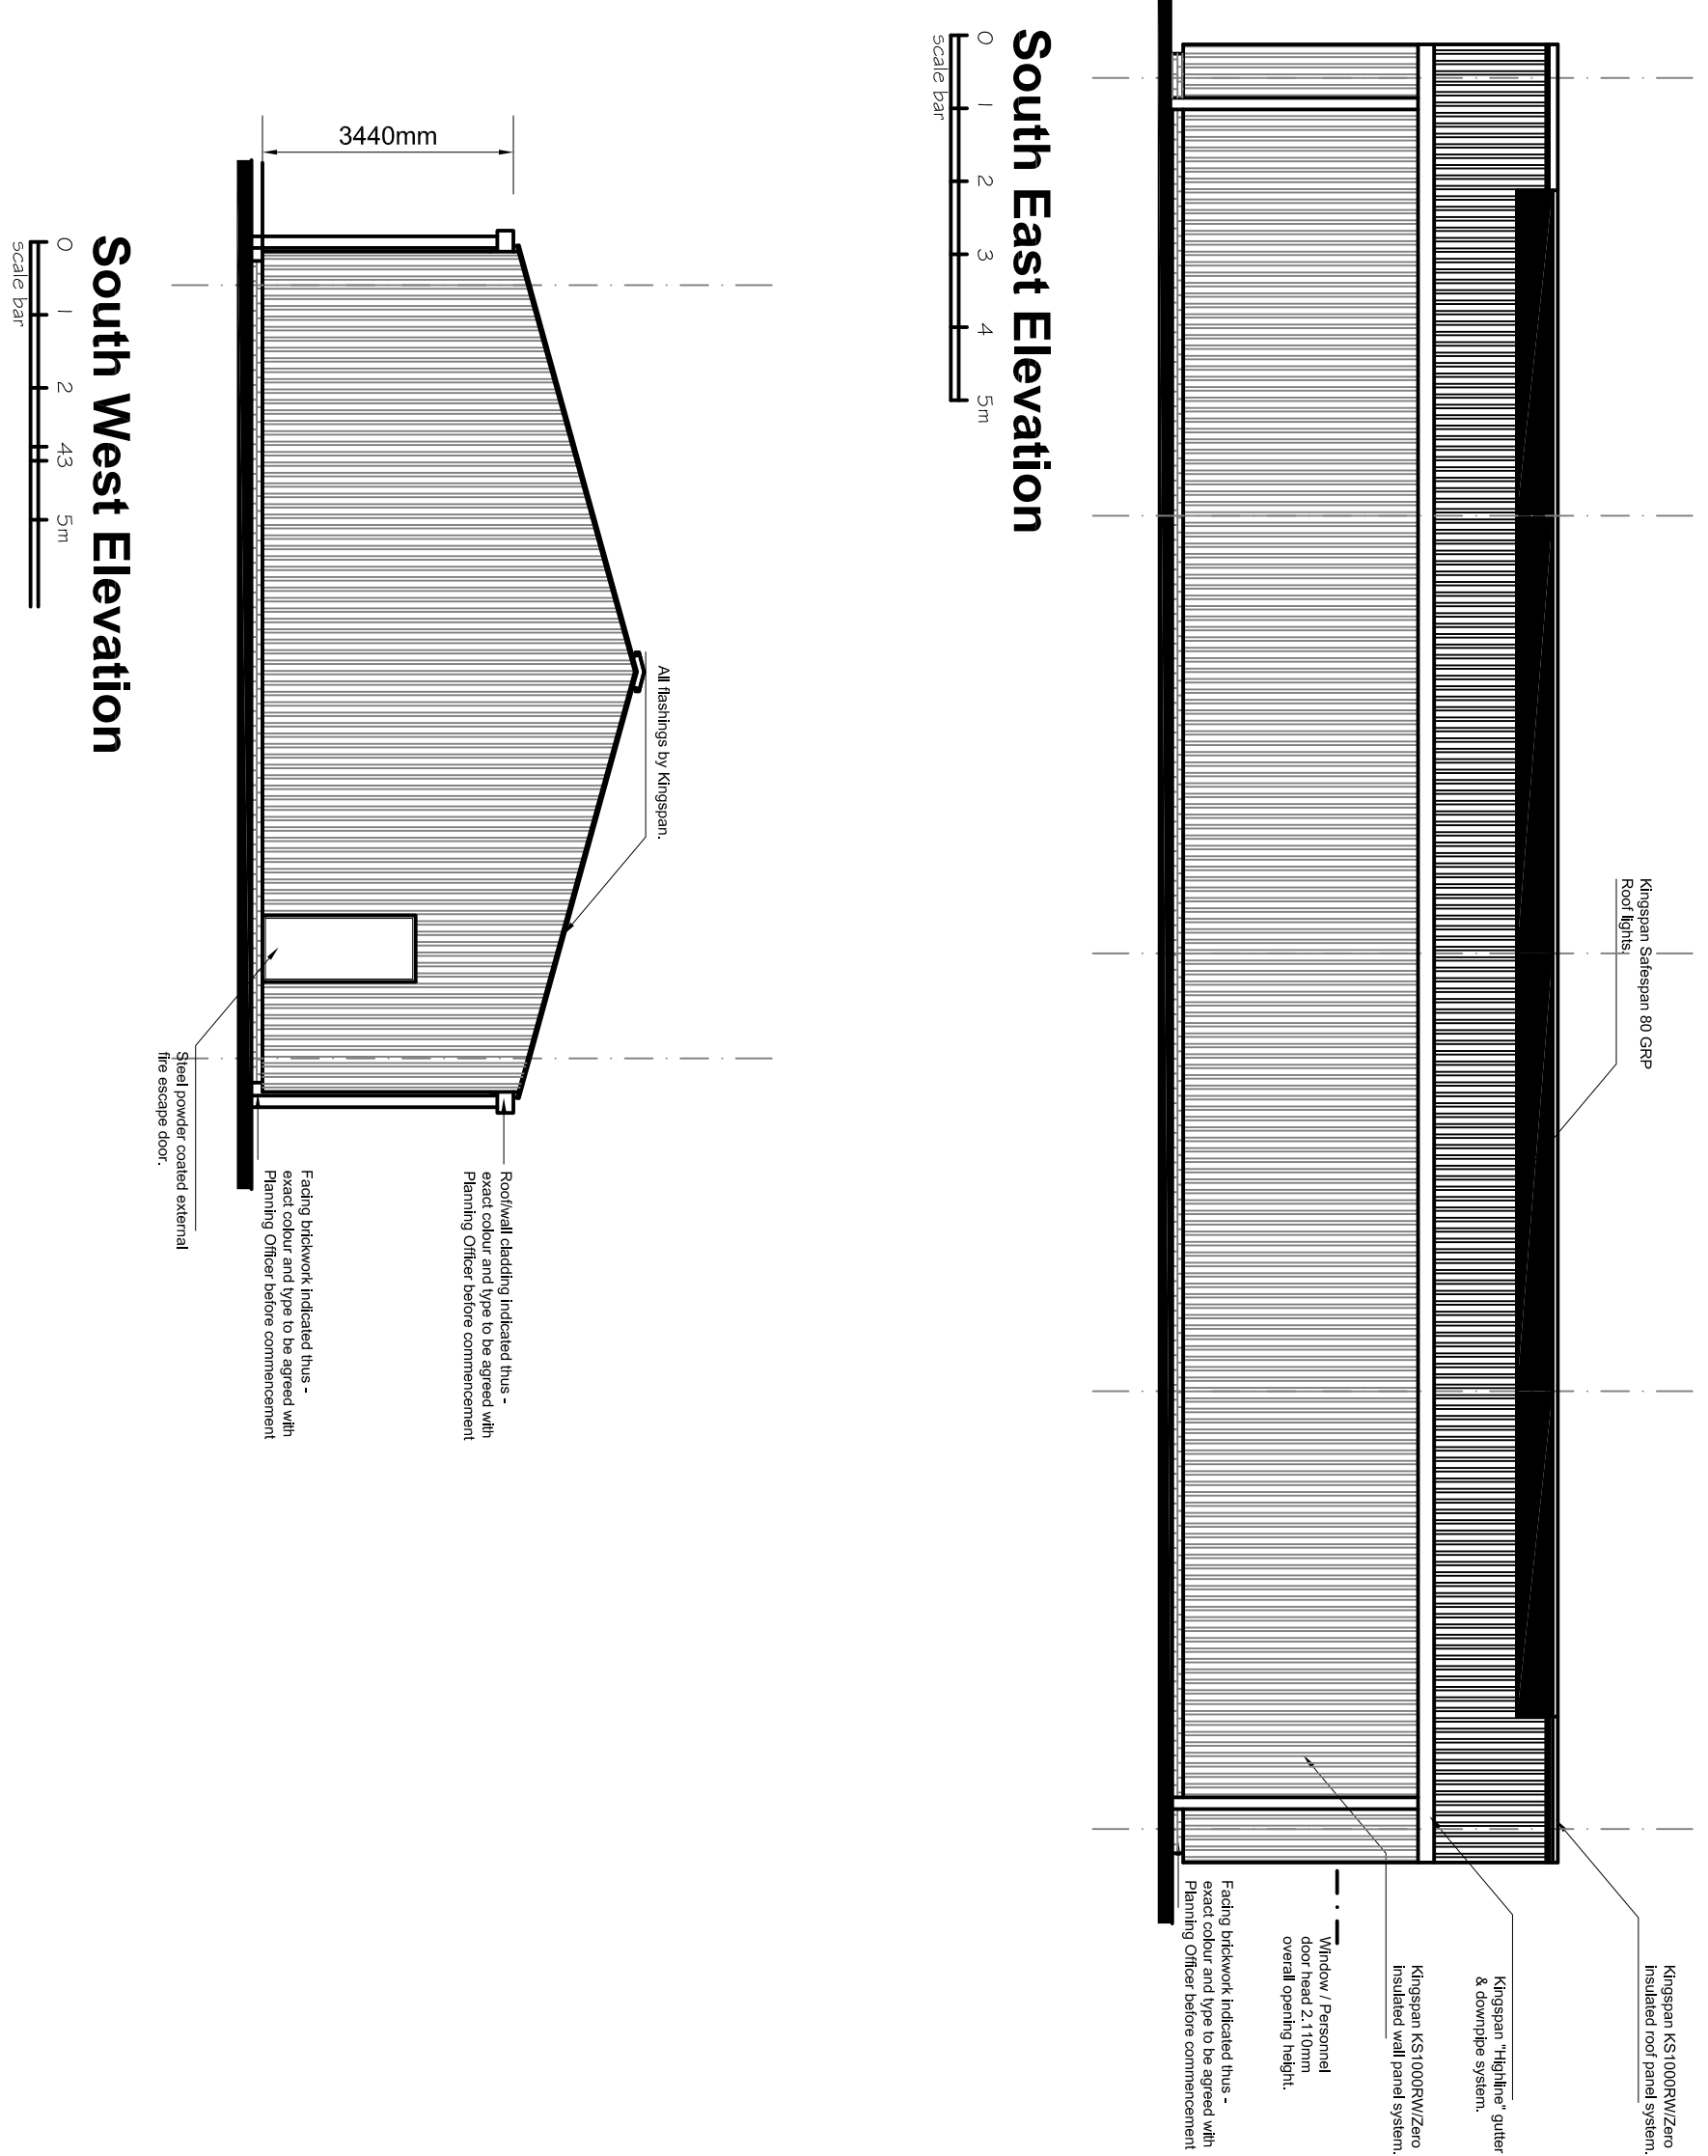
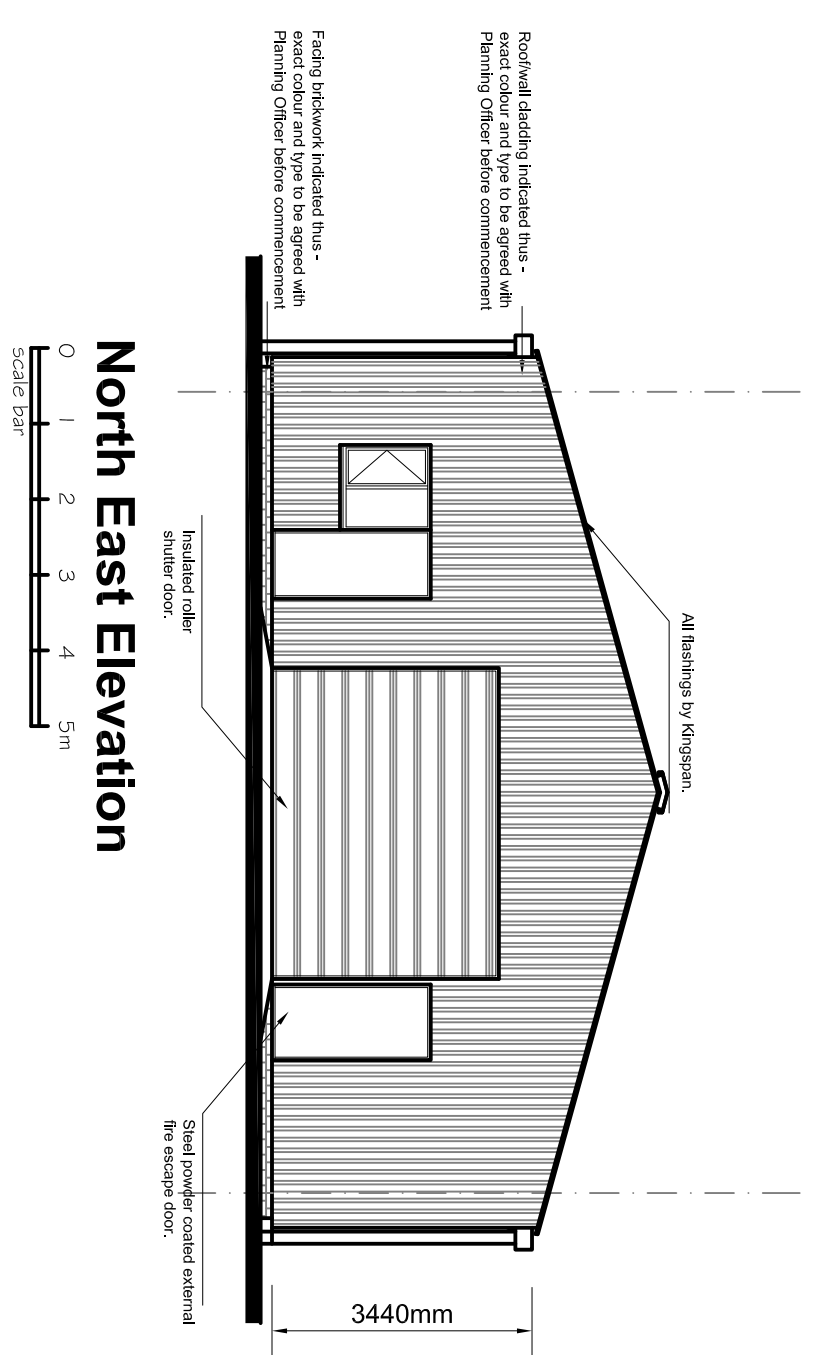


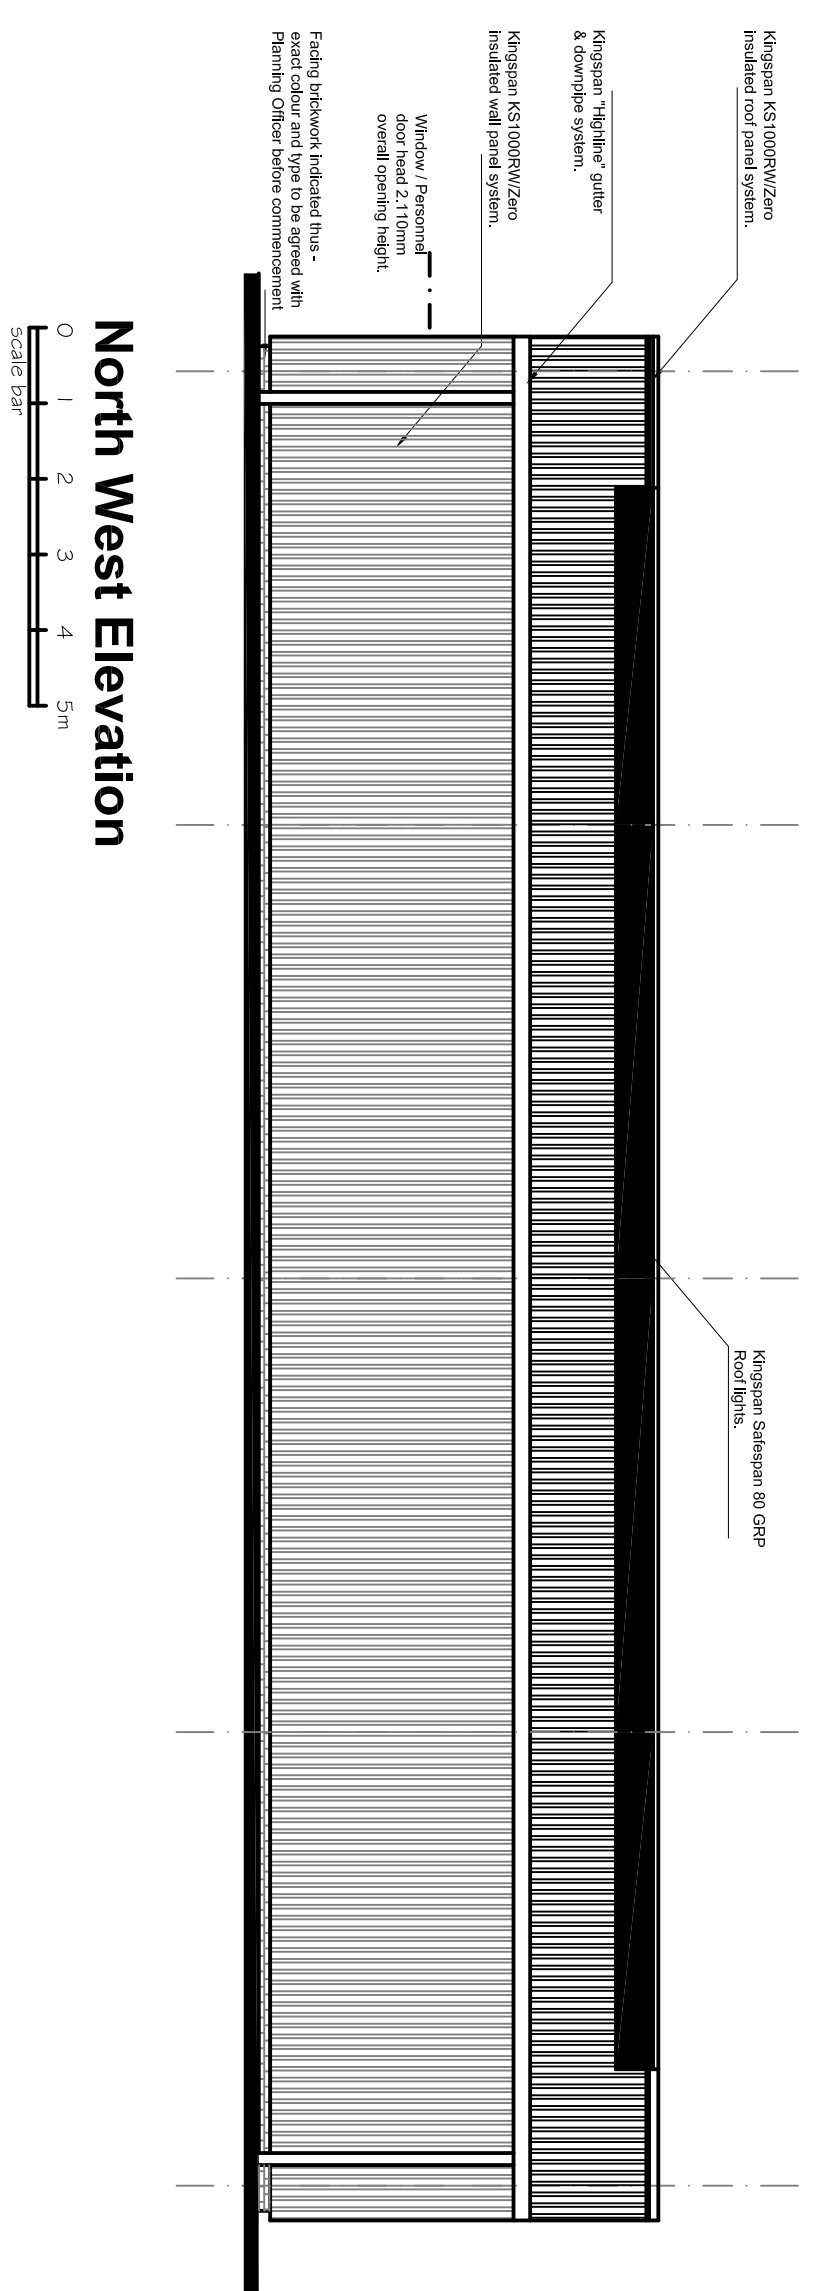

Section A-A.

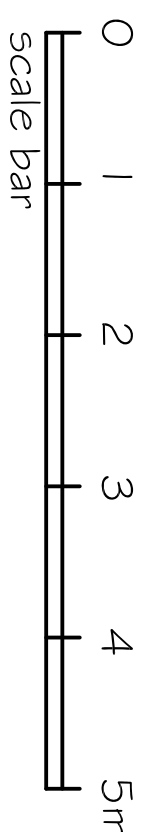

PIU/Rev	Revision Details	Rev By	Chk by	Date

andrew harnett limited
civil | structural | architectural

4 Dawn Close Buckley Flintshire CH7 2S
t. 01244 543181 m. 07761 346542 e. ah.ltd@talktalk.net

Client: **aec Engineering Ltd**

Proposed Industrial Unit
on land off Bridge Road North,
Wrexham Industrial Estate, Wrexham.

Drawn by: A Hamnett	Date: July 2014	Sheet 3 of
Scales: 1:50, 1:100 1:1250 @ A1	Drawing No: 2014/14/A03	Phase/Rev: A