
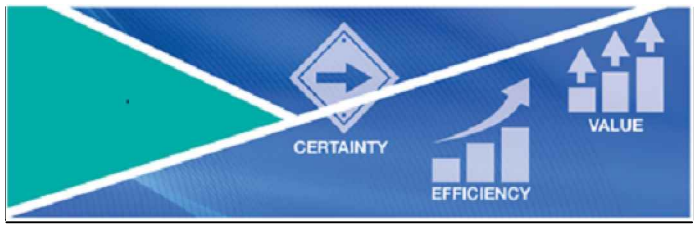
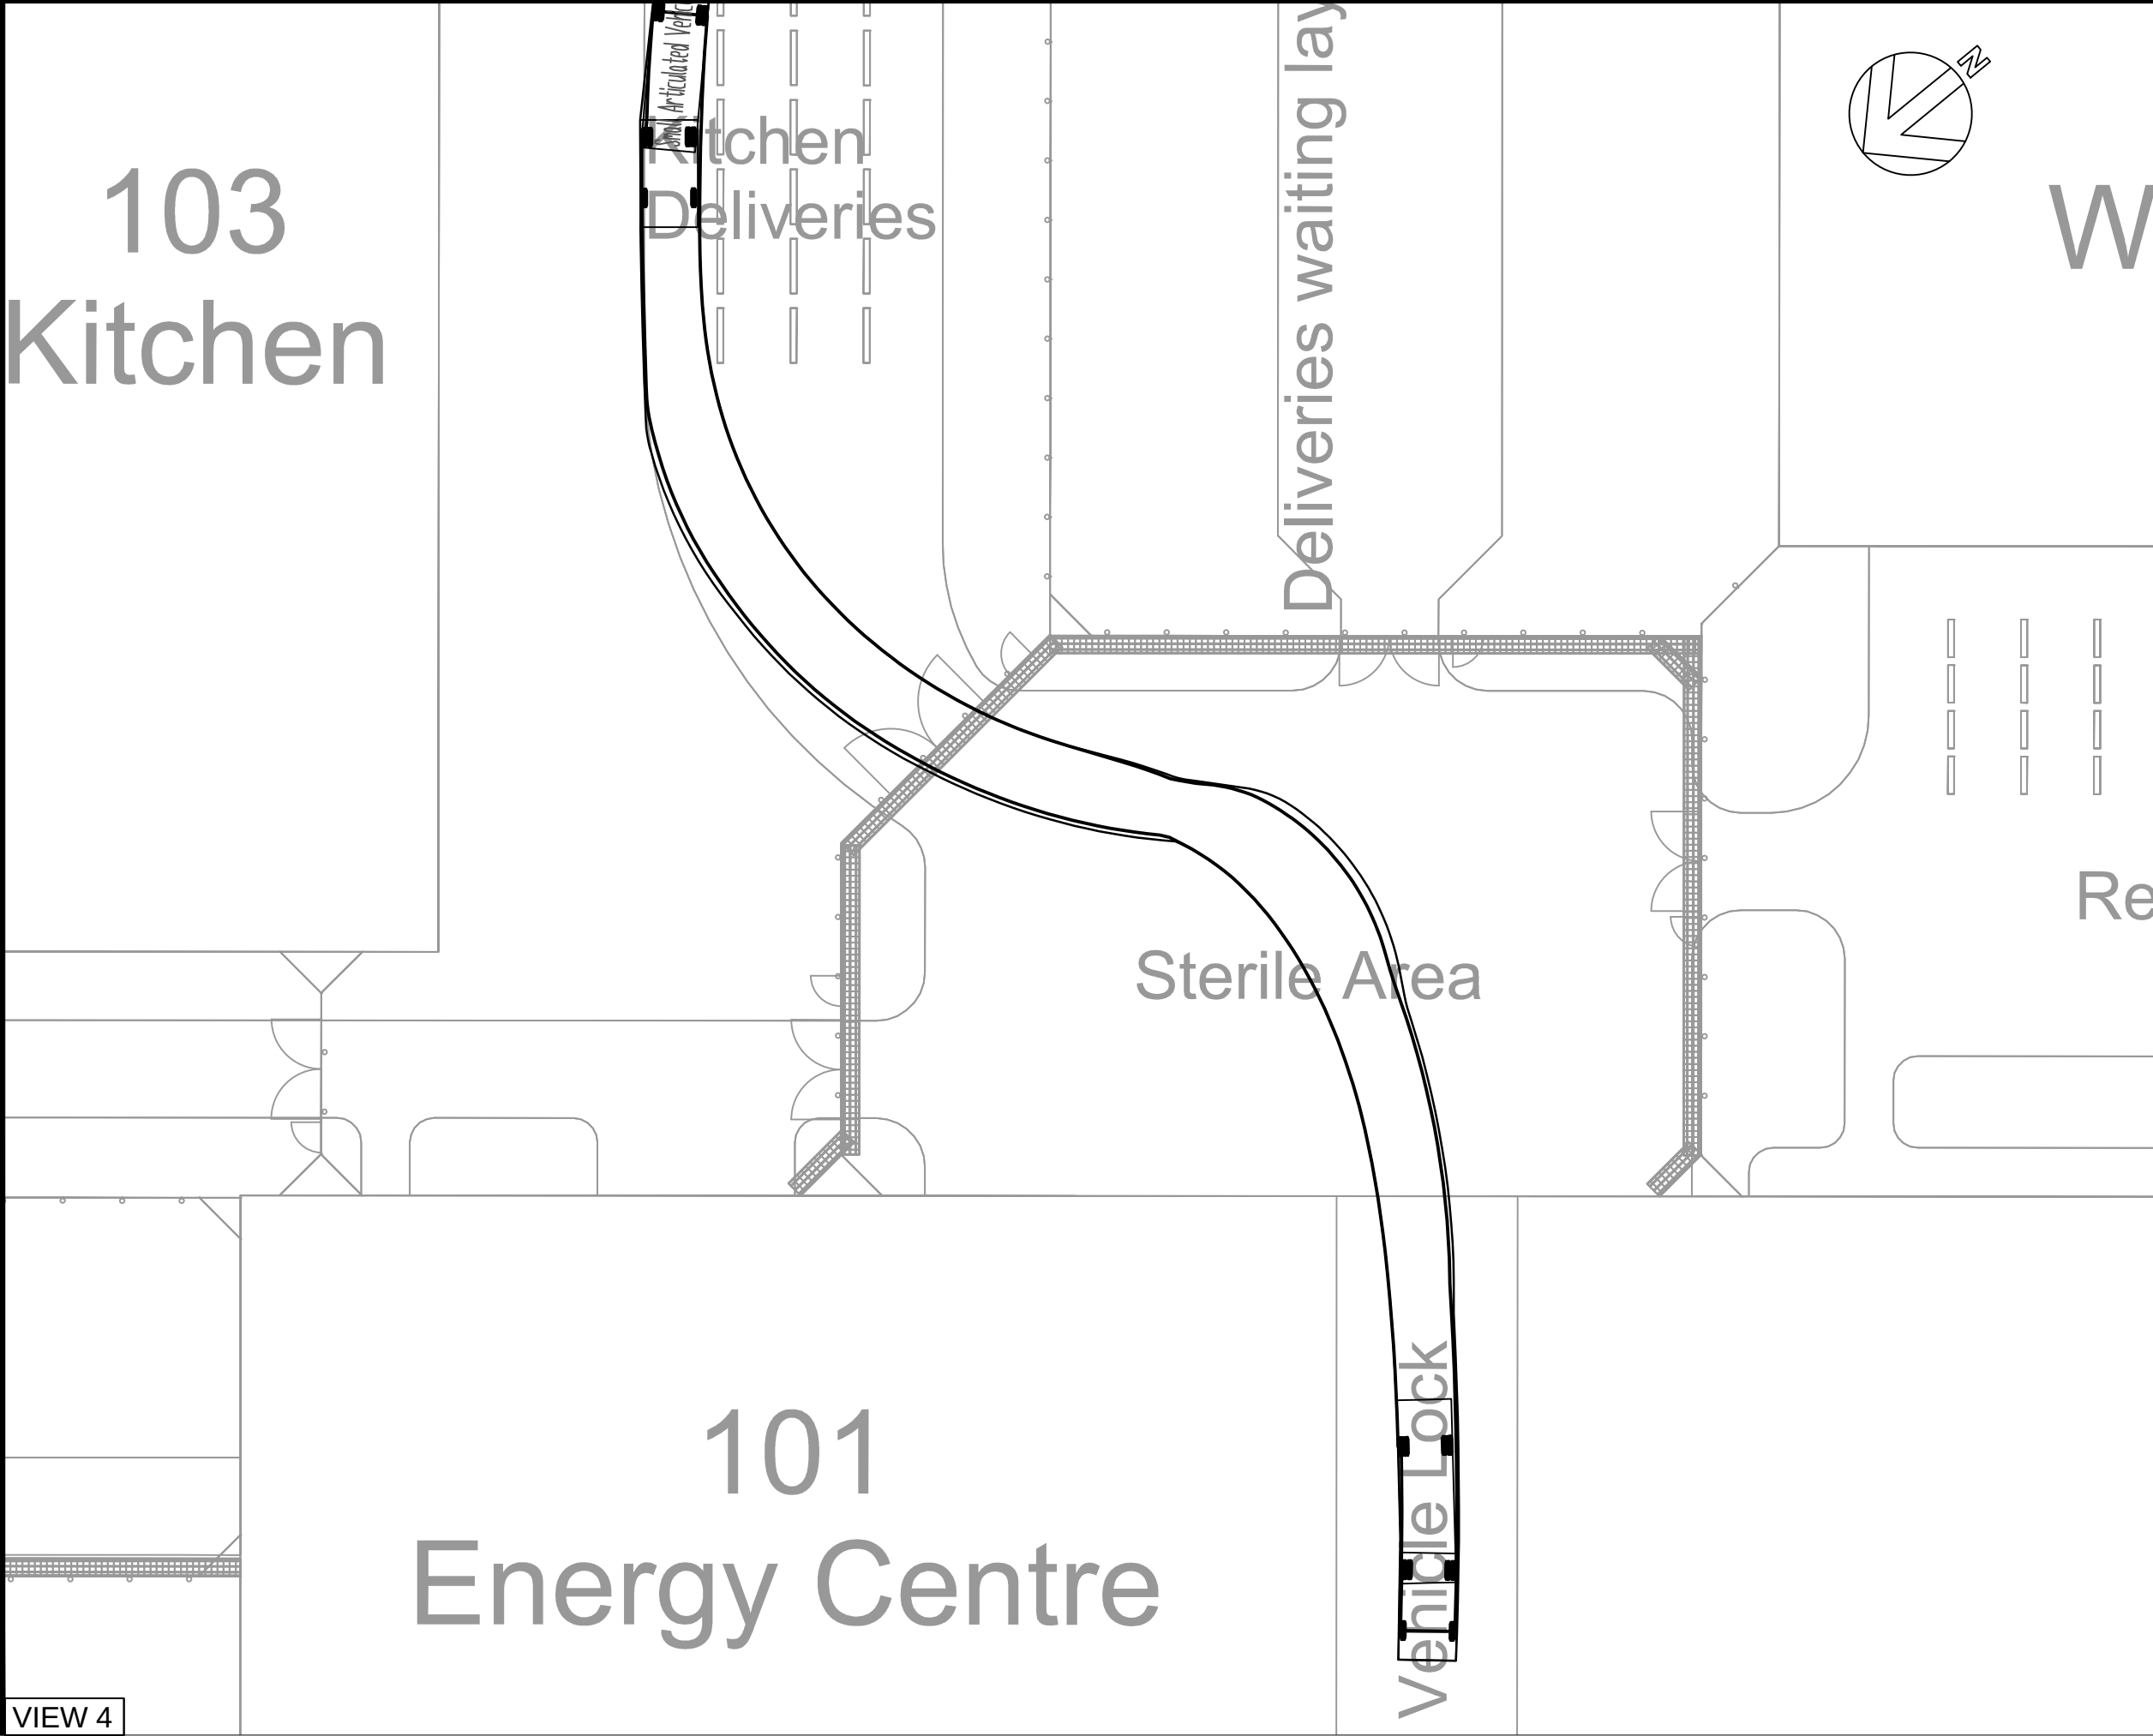
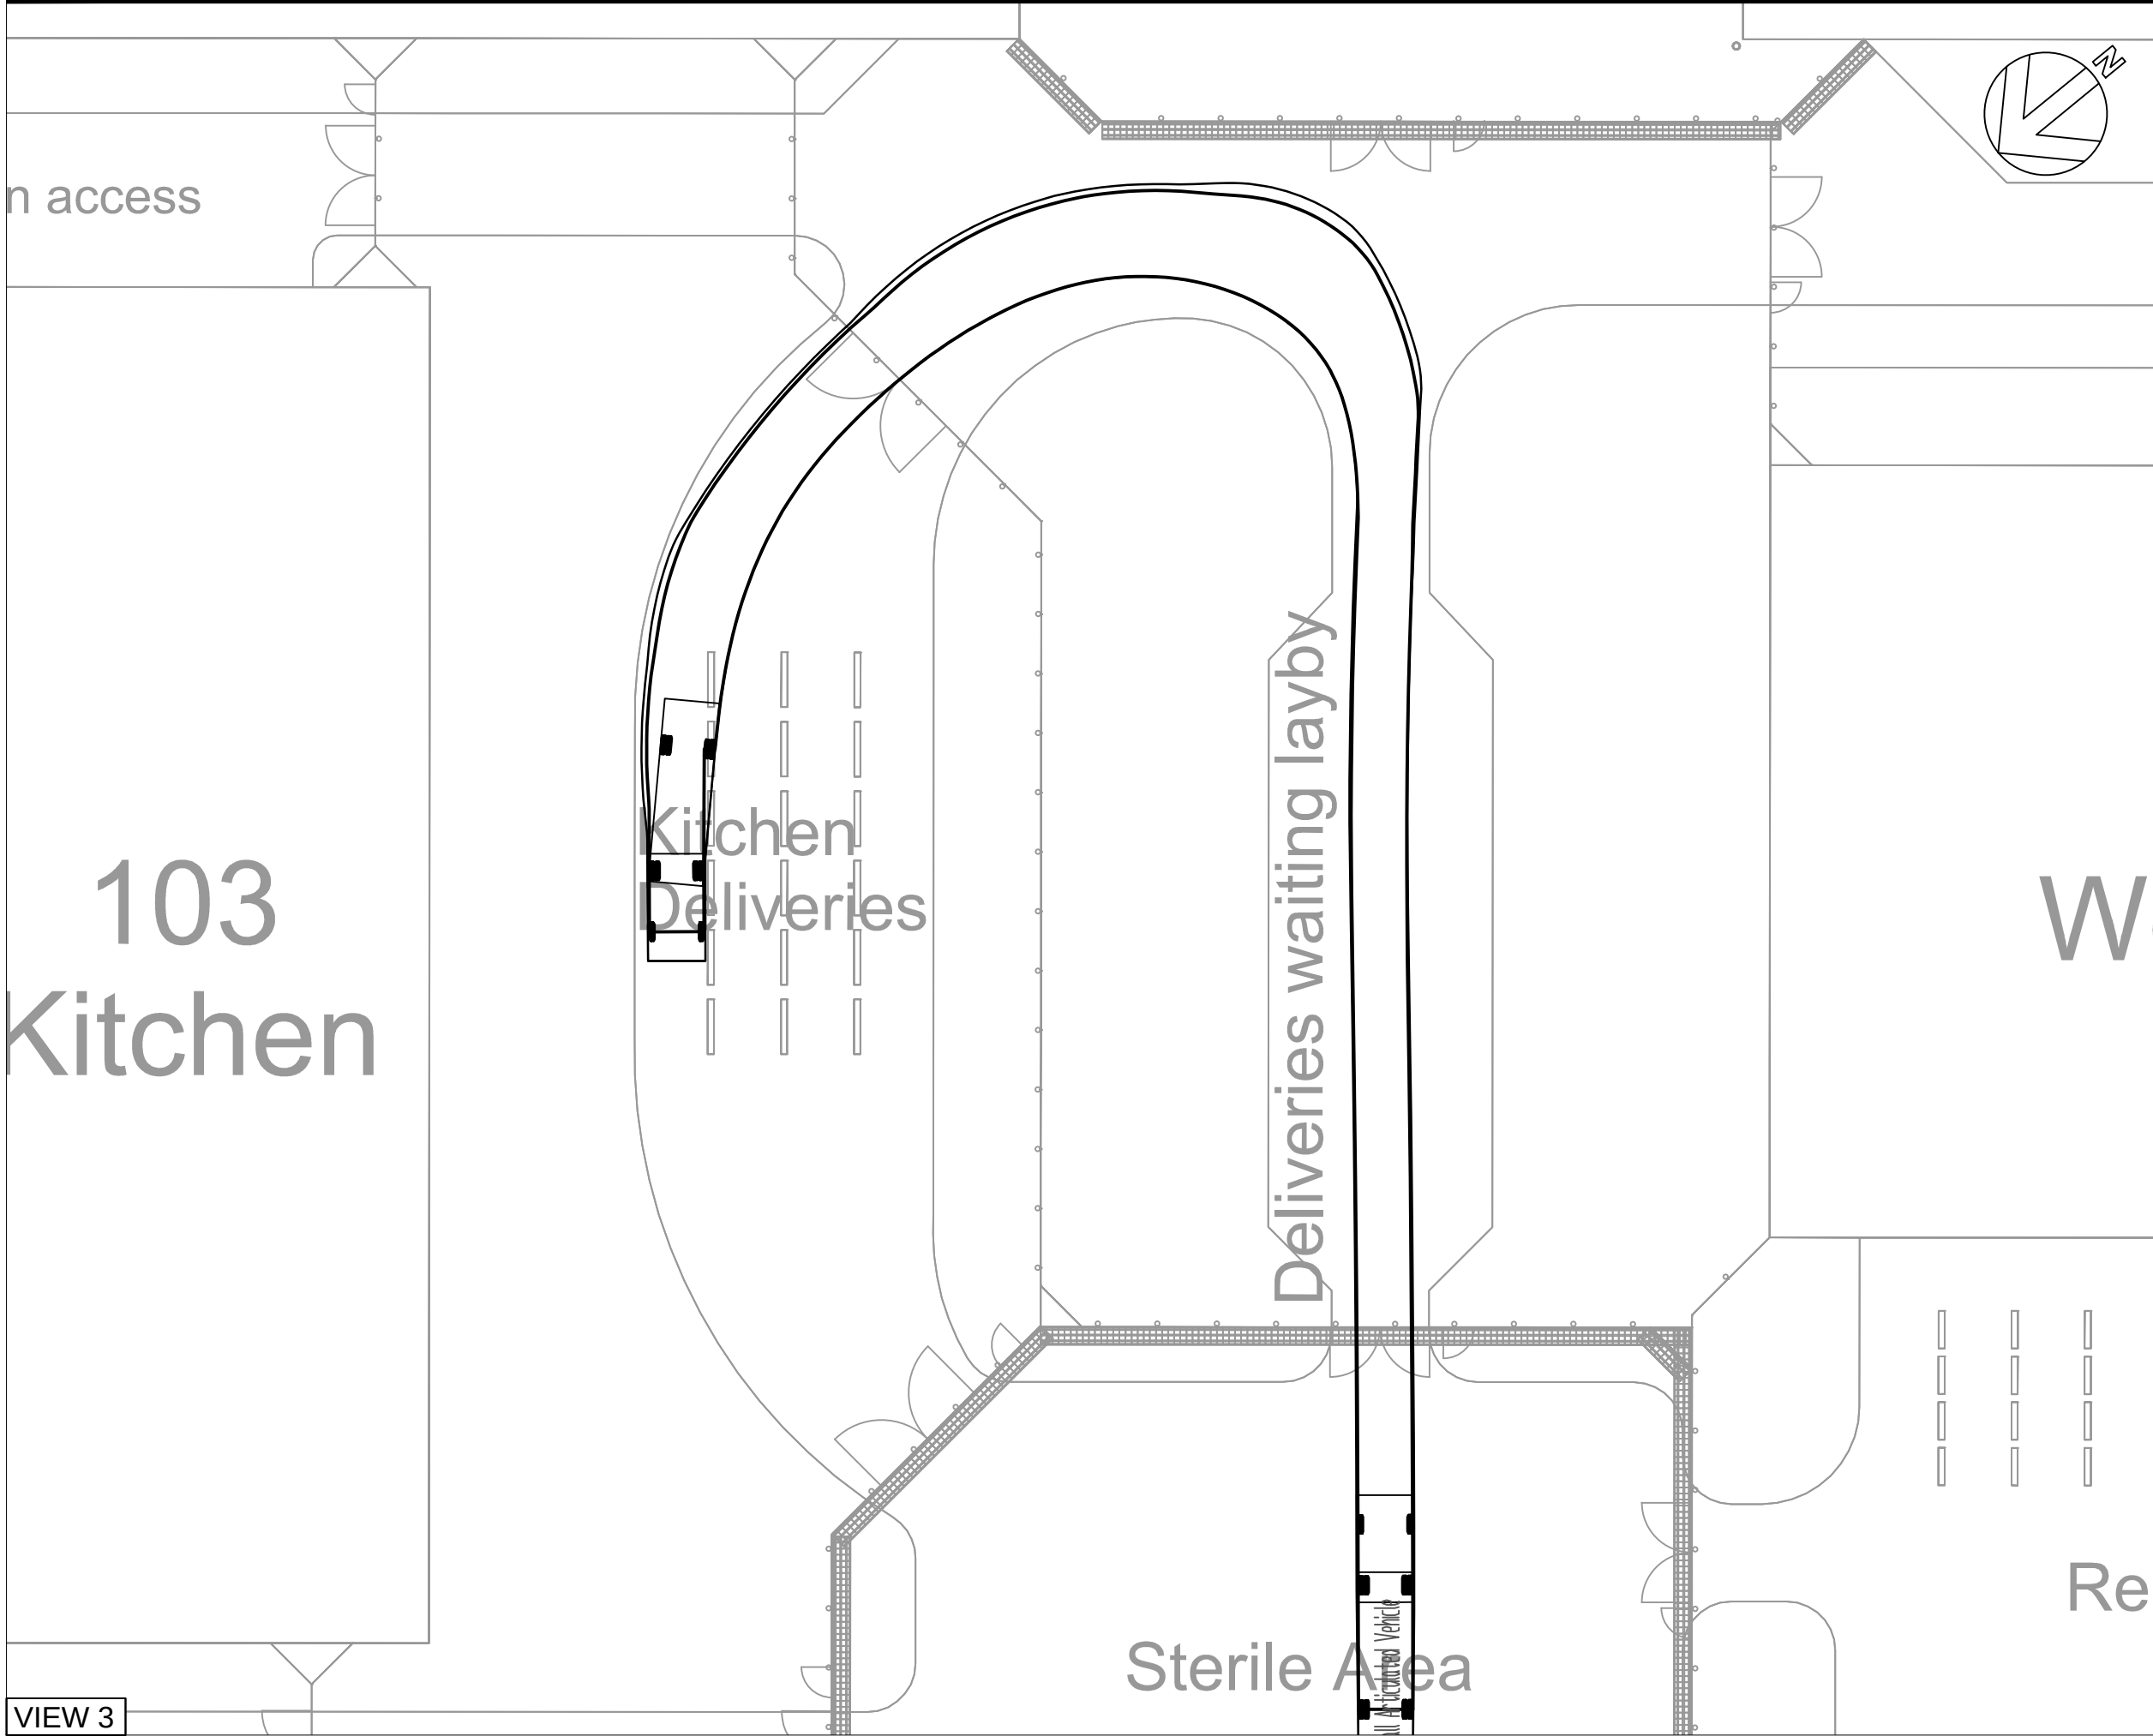
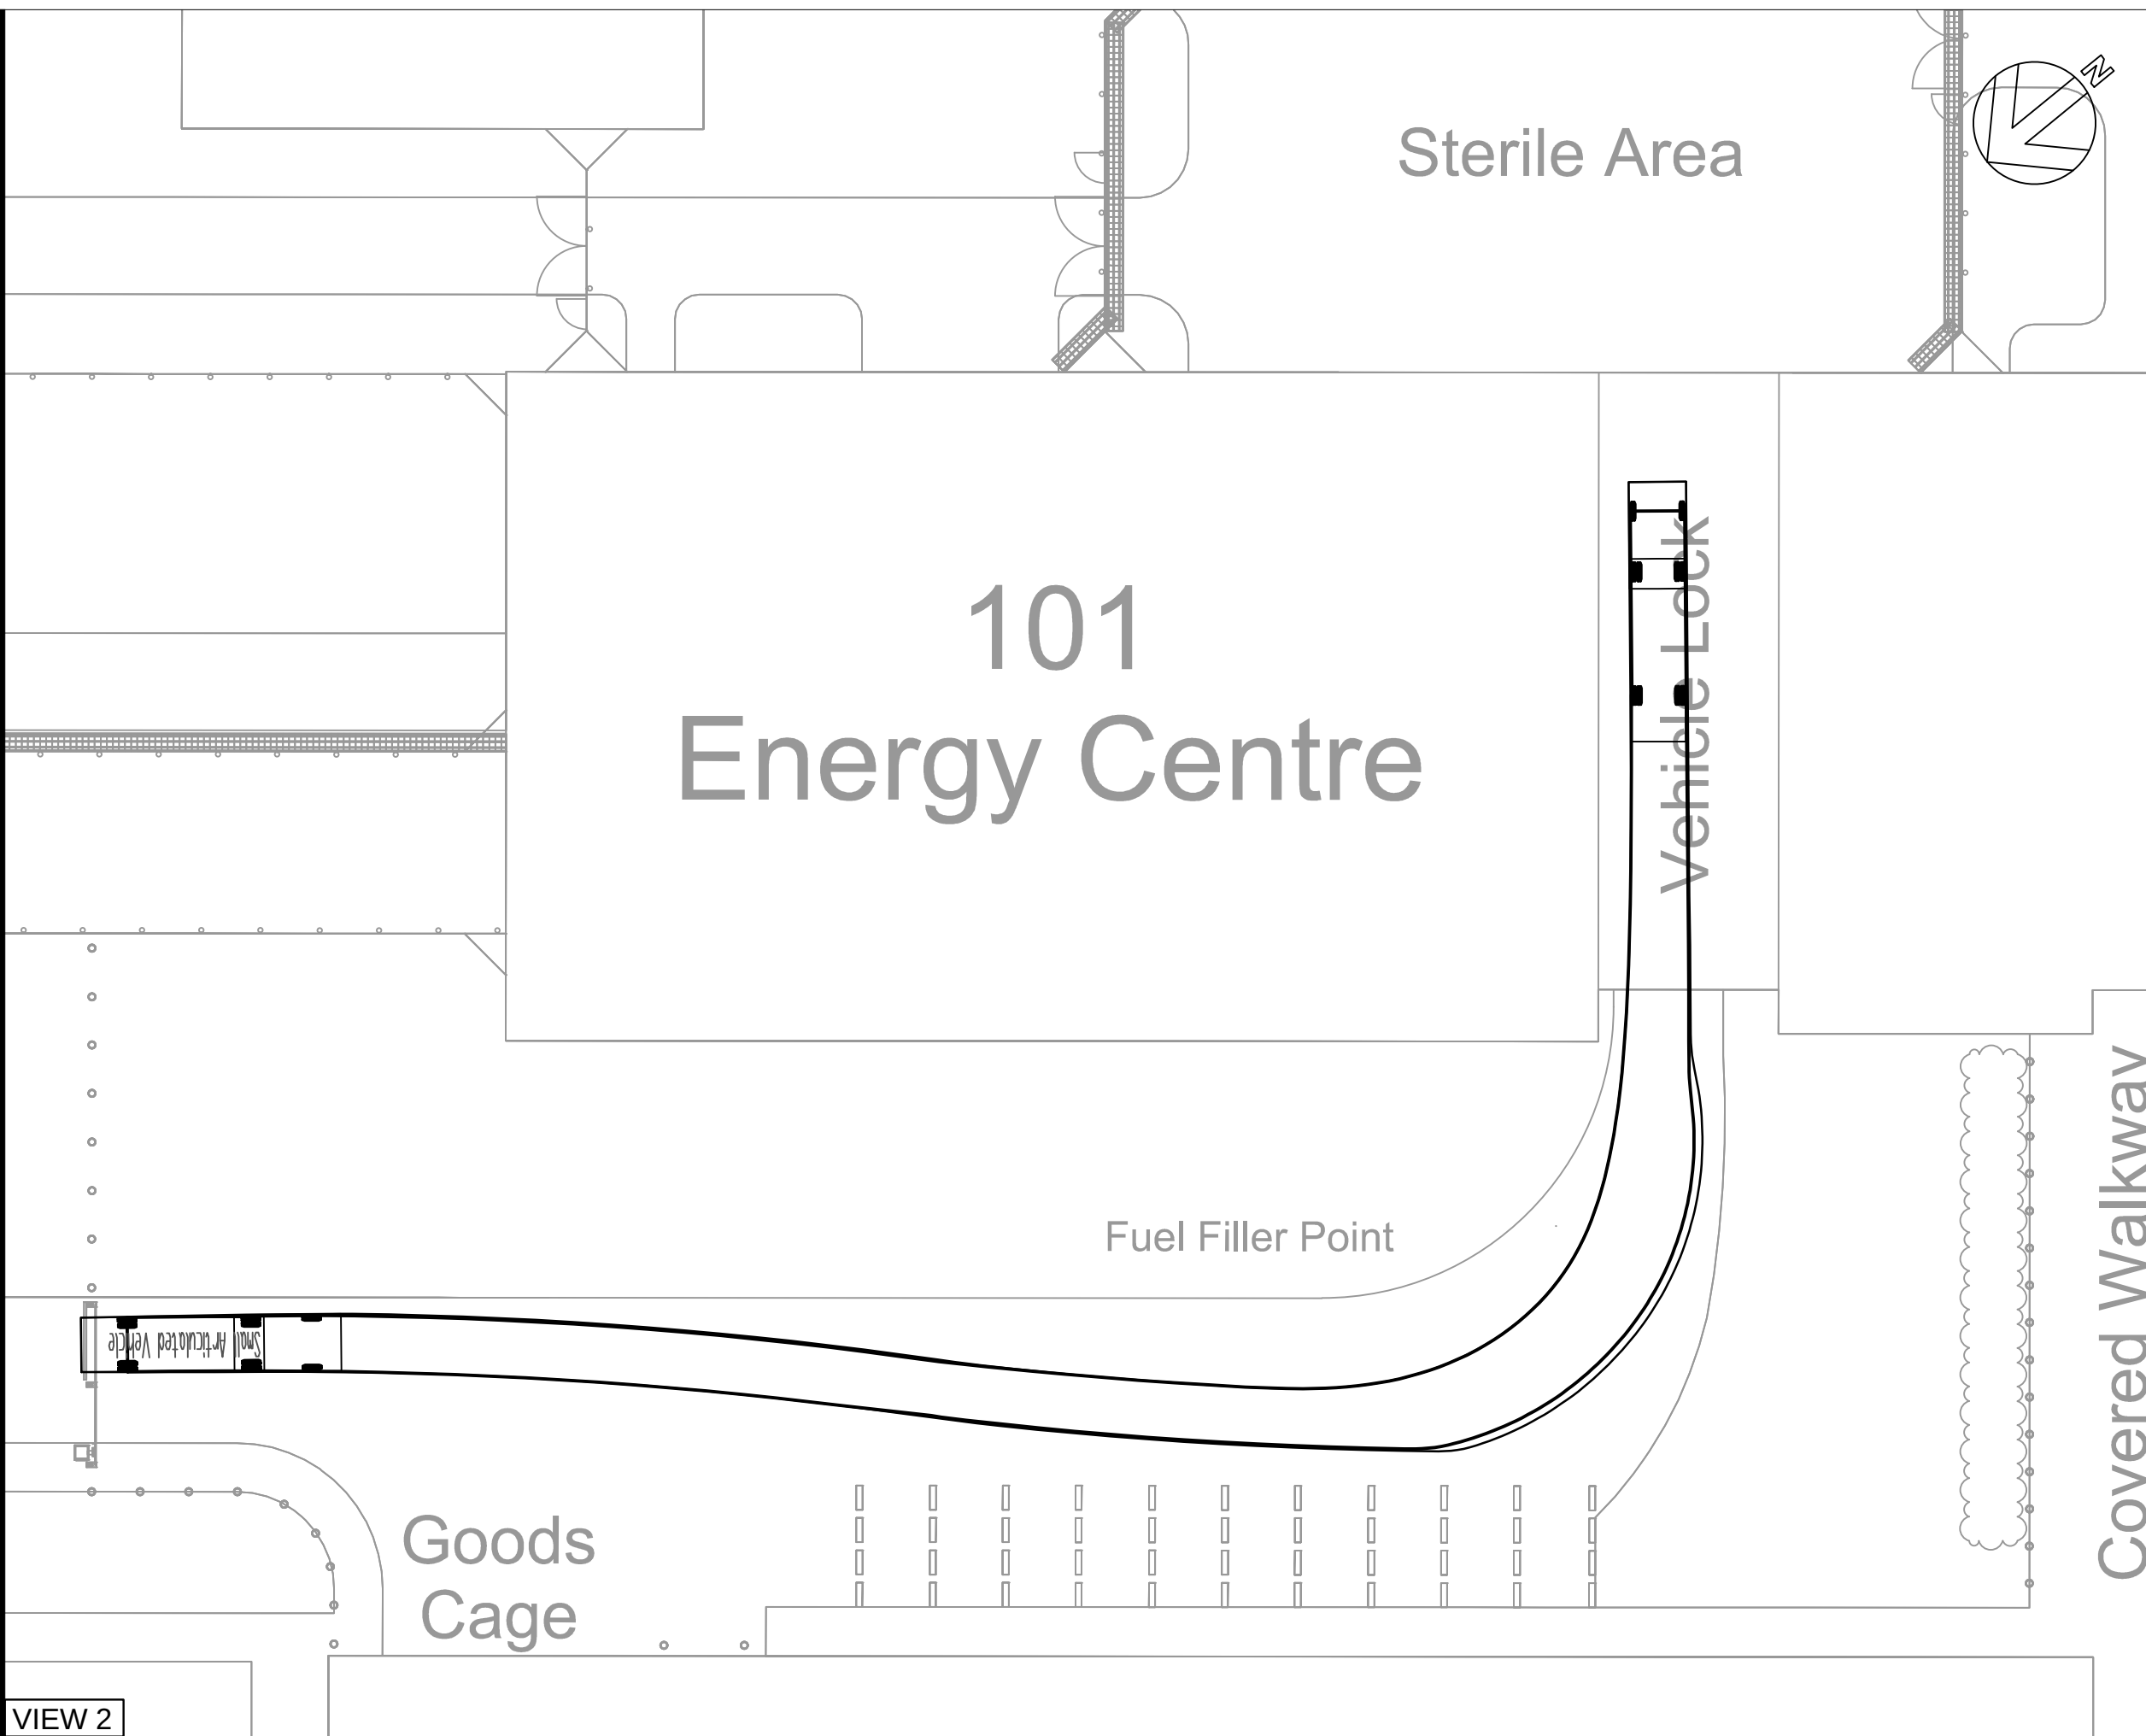



A1

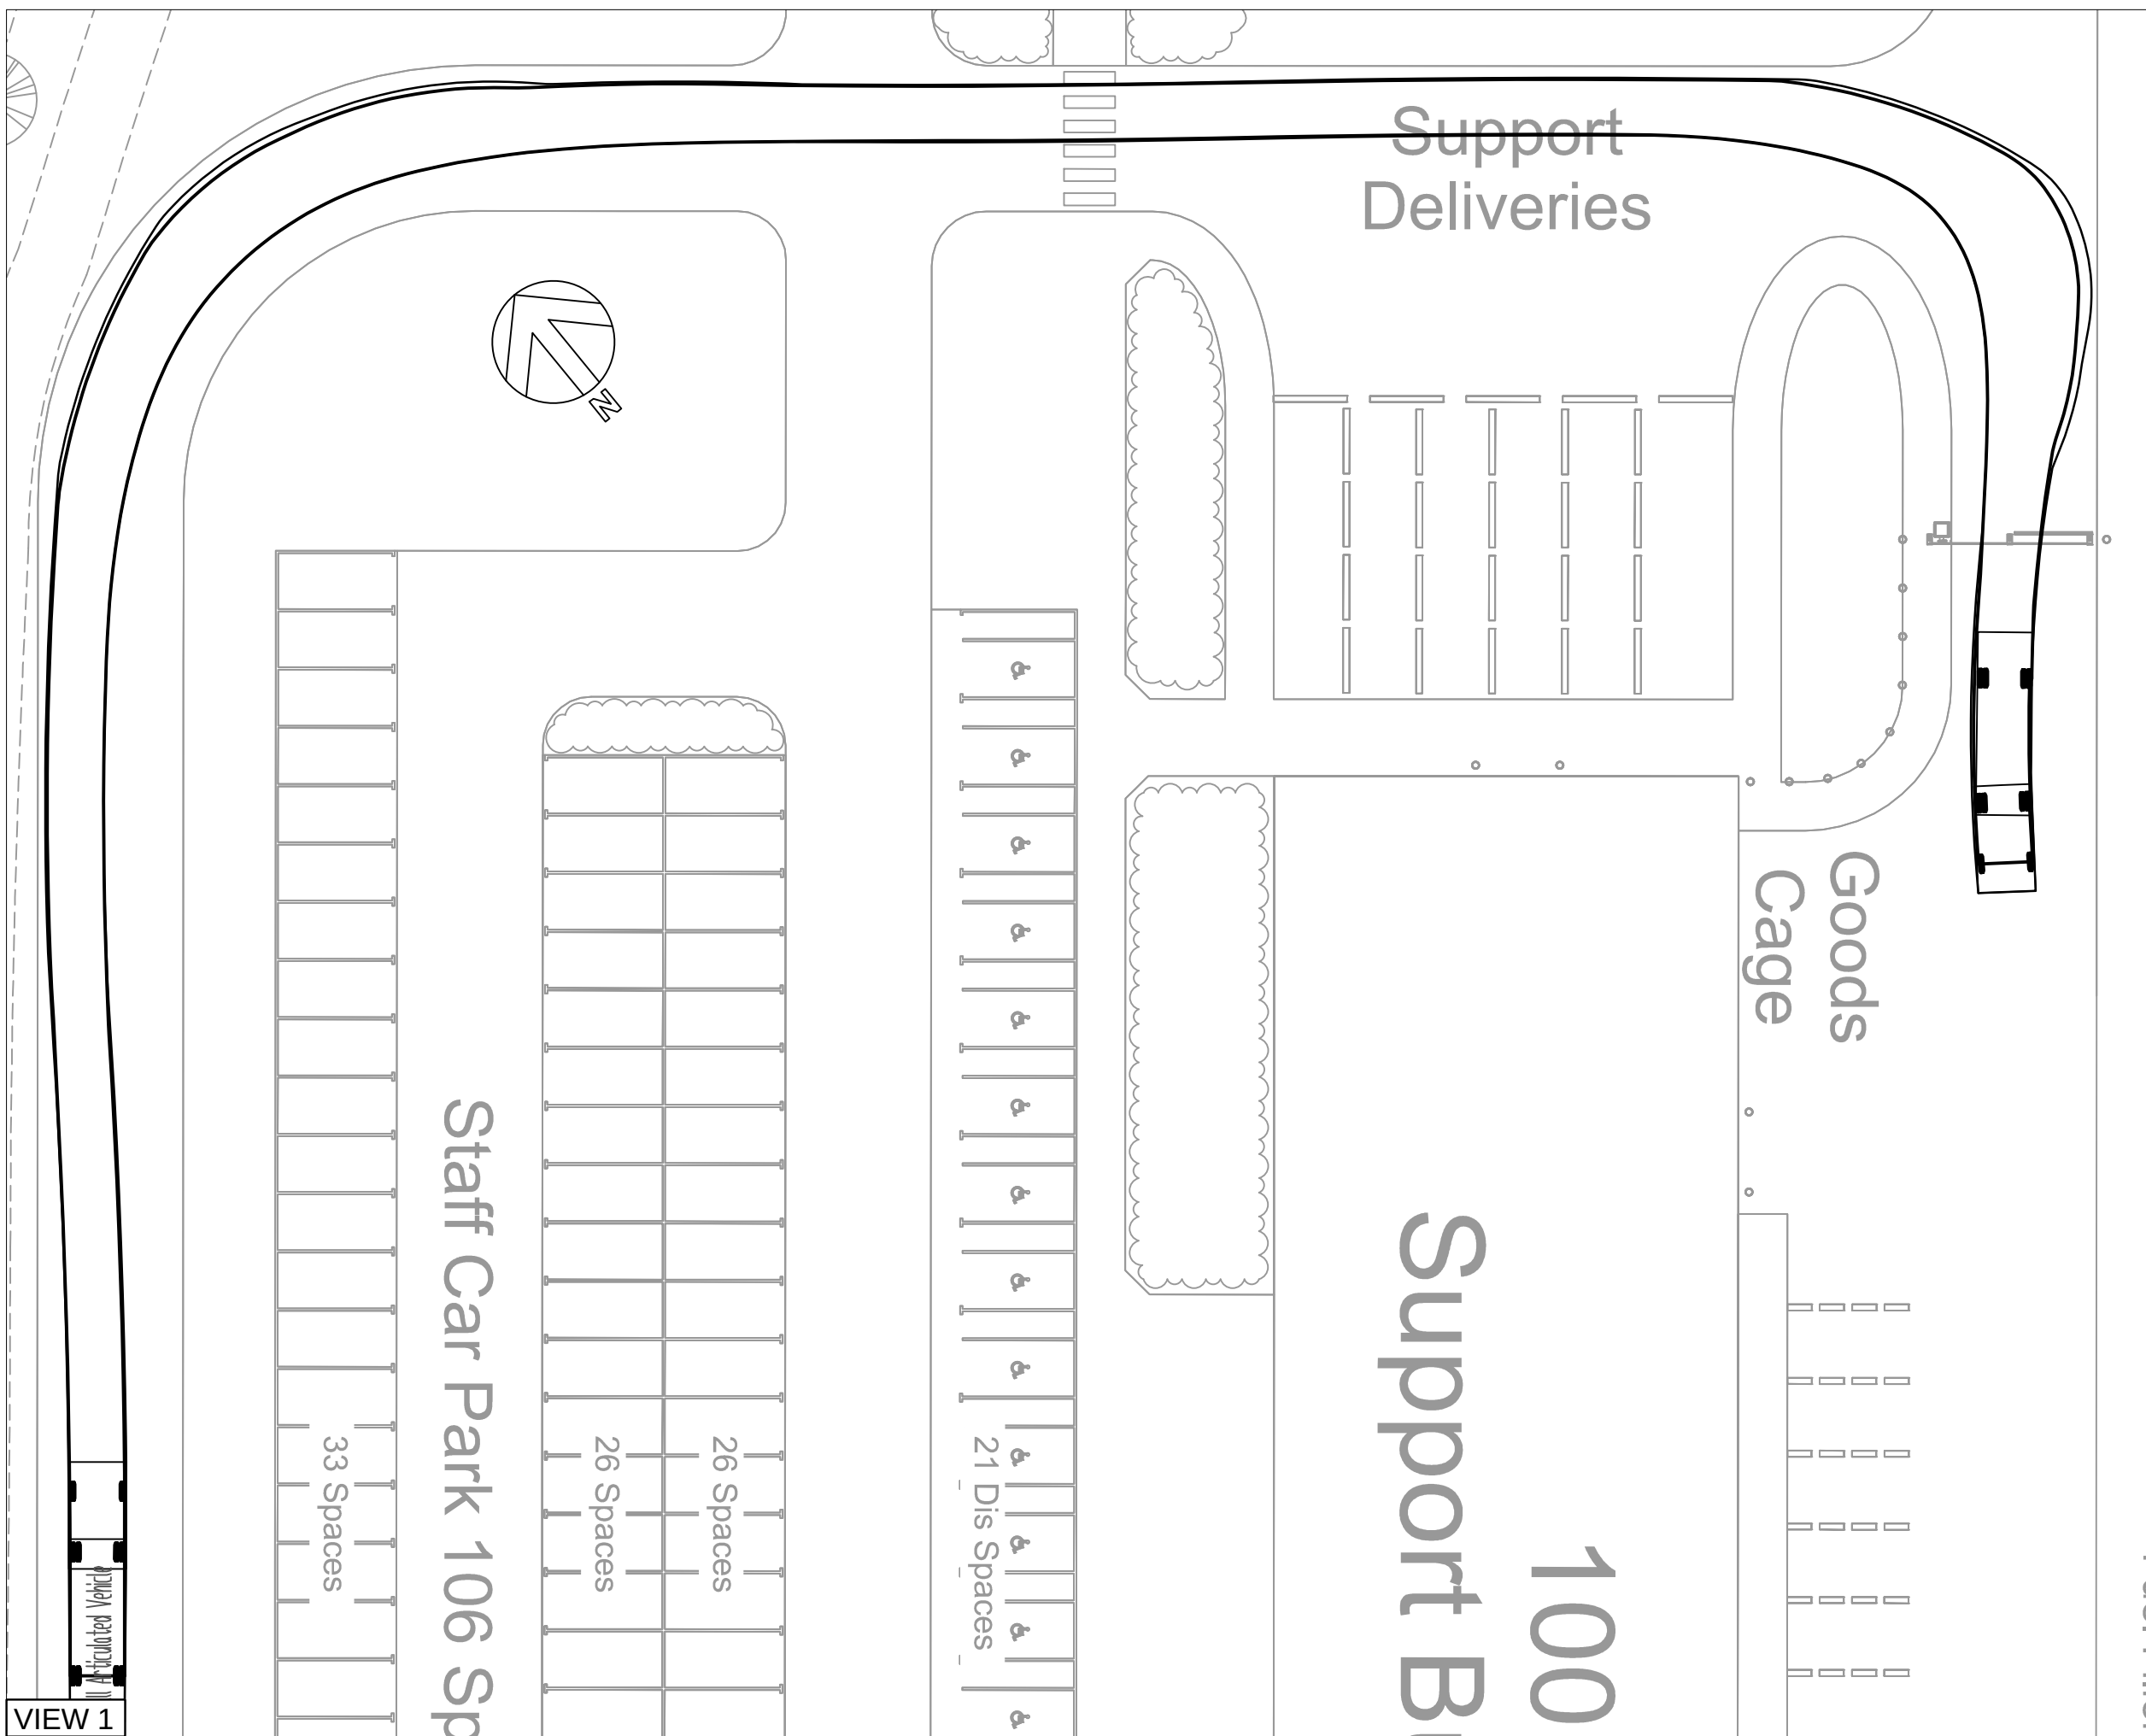


SAFETY, HEALTH AND ENVIRONMENTAL INFORMATION
Refer to the relevant Construction (Design and Management) documentation where applicable.
It is assumed that all works on this drawing will be carried out by a competent contractor, working where appropriate to an approved method statement.

NOTES

1. ABILITY TO ACCESS KITCHEN DELIVERY BAYS WILL ALSO DEPEND ON WHETHER OTHER DELIVERY BAYS ARE OCCUPIED.

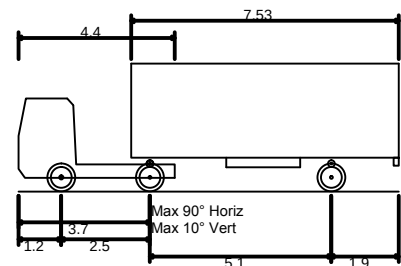

Small Articulated Vehicle
Overall Length 10.700m
Overall Width 2.360m
Overall Body Height 3.804m
Min Body Ground Clearance 0.382m
Track Width 2.240m
Lock to Lock Time 6.00s
Kerb to Kerb Turning Radius 5.740m

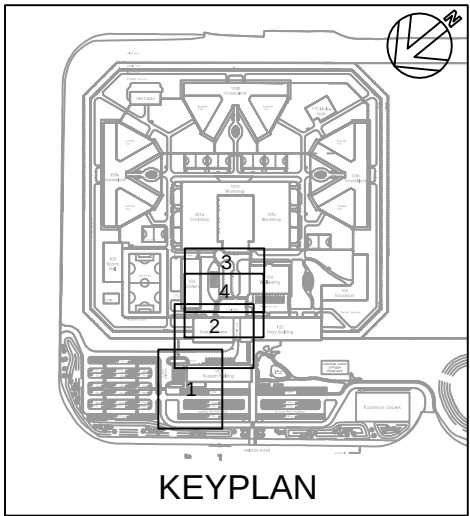

P02	ISSUED FOR PLANNING MASTERPLAN UPDATED	13.10.2014
P01	ISSUED FOR PLANNING	14.08.2014

Revision	Description	Date
----------	-------------	------



Designers	HOARE LEA	TPS
	CAPITA	CH Crown House

Project	North Wales Prison
Title	099 SITE WIDE TRACKING: 10.7m ARTICULATED VEHICLE

DRAWING STATUS:		
S2 ISSUED FOR INFORMATION		
Project No.	Scale & Size	
060692-018	1:250	
Drawing Identifier		Revision
NWP-CE-TPS-099-DR-XX-0023		P02