


- NOTES:
- 1) UNDER NO CIRCUMSTANCES SHOULD DIMENSIONS BE SCALED FROM THIS DRAWING "IF IN DOUBT ASK"
- 2) THIS DRAWING IS TO BE READ IN CONJUNCTION WITH ALL OTHER RELEVANT DRAWINGS, ANY DISCREPANCIES, ERRORS OR OMISSIONS TO BE BROUGHT TO THE ATTENTION OF IBI TAYLORYOUNG.
- 3) ALL DIMENSIONS TO BE CHECKED BEFORE COMMENCEMENT
- 4) THIS DRAWING IS THE PROPERTY OF IBI TAYLORYOUNG AND MUST NOT BE COPIED OR REPRODUCED EITHER IN WHOLE OR IN PART WITHOUT WRITTEN PERMISSION

drawing originated by: DW		date: 16/09/14
revisions	drawn/reviewed	date
REV A	DW/CL	18/09/14
Soil berm added.		

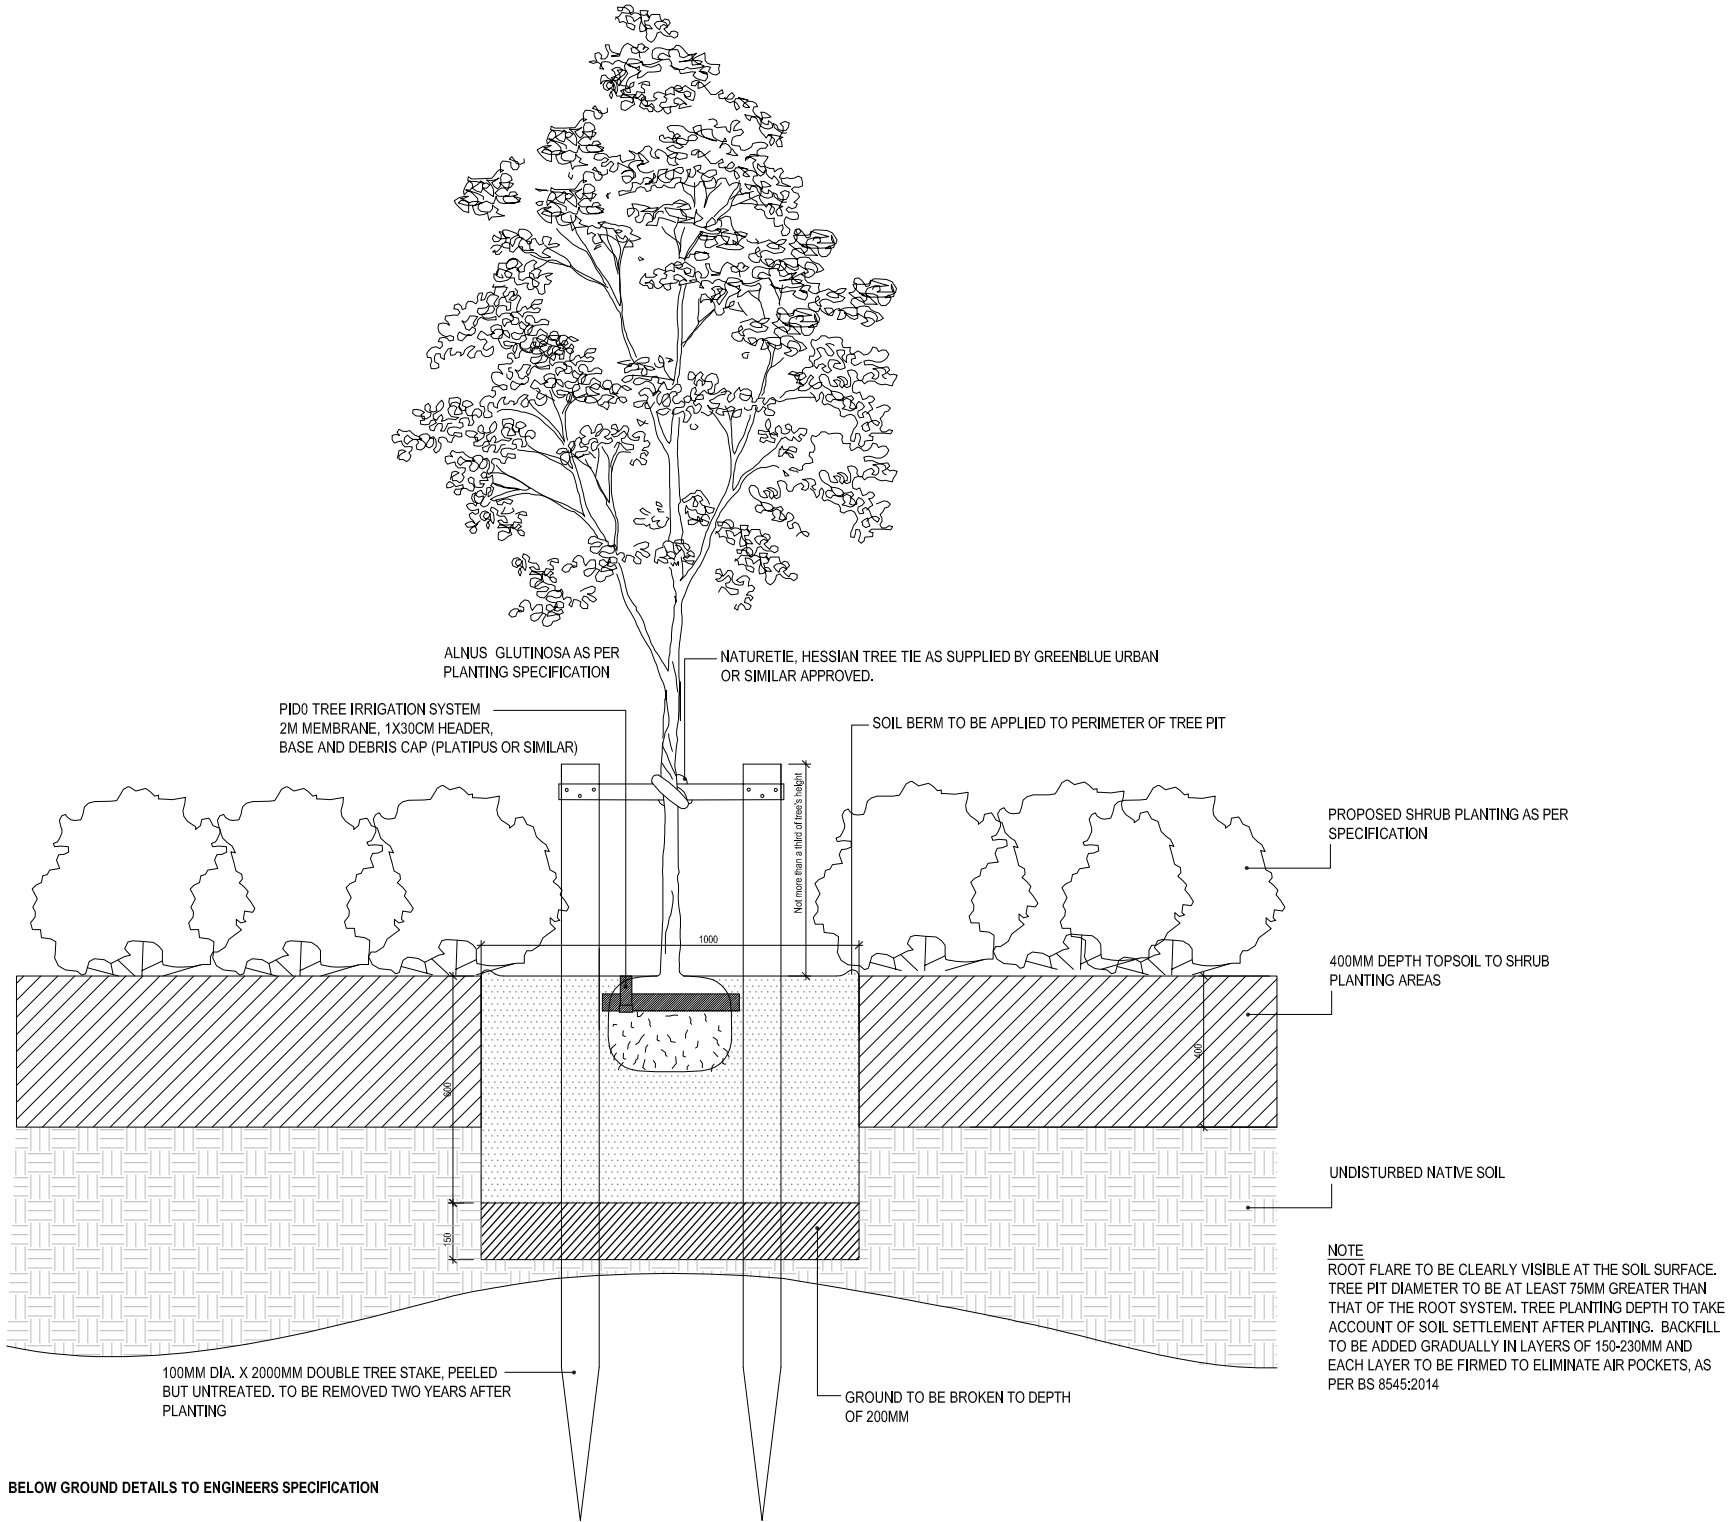

AMBULANCE AND FIRE SERVICES
RESOURCE CENTRE,
WREXHAM

TREE PIT DETAIL - ECOLOGICAL
CORRIDOR TREE PIT DETAIL 2

Scale: 1:20 @ A3
Reviewed by : DW

job drawing rev
6828 AR_ARC_00_DT_721_014 A

IBI TaylorYoung

Chadsworth House
Wilmslow Road
Handforth
Cheshire
SK9 3HP

T: 01625 542 200
F: 01625 542 250
E: cosec@tayloryoung.co.uk

Want to find out more?
www.tayloryoung.co.uk

Member of the IBI Group.
www.ibigroup.com

