



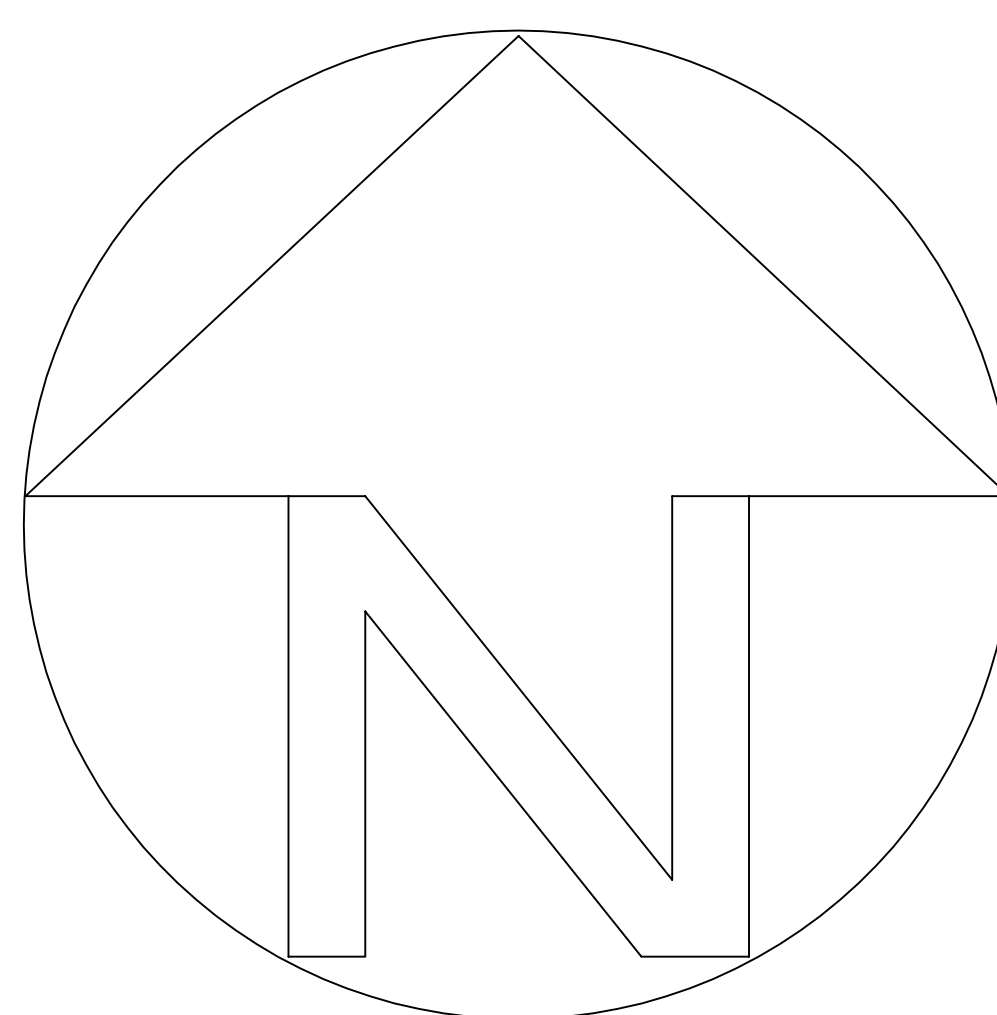

SITE PLAN 1:500 SCALE

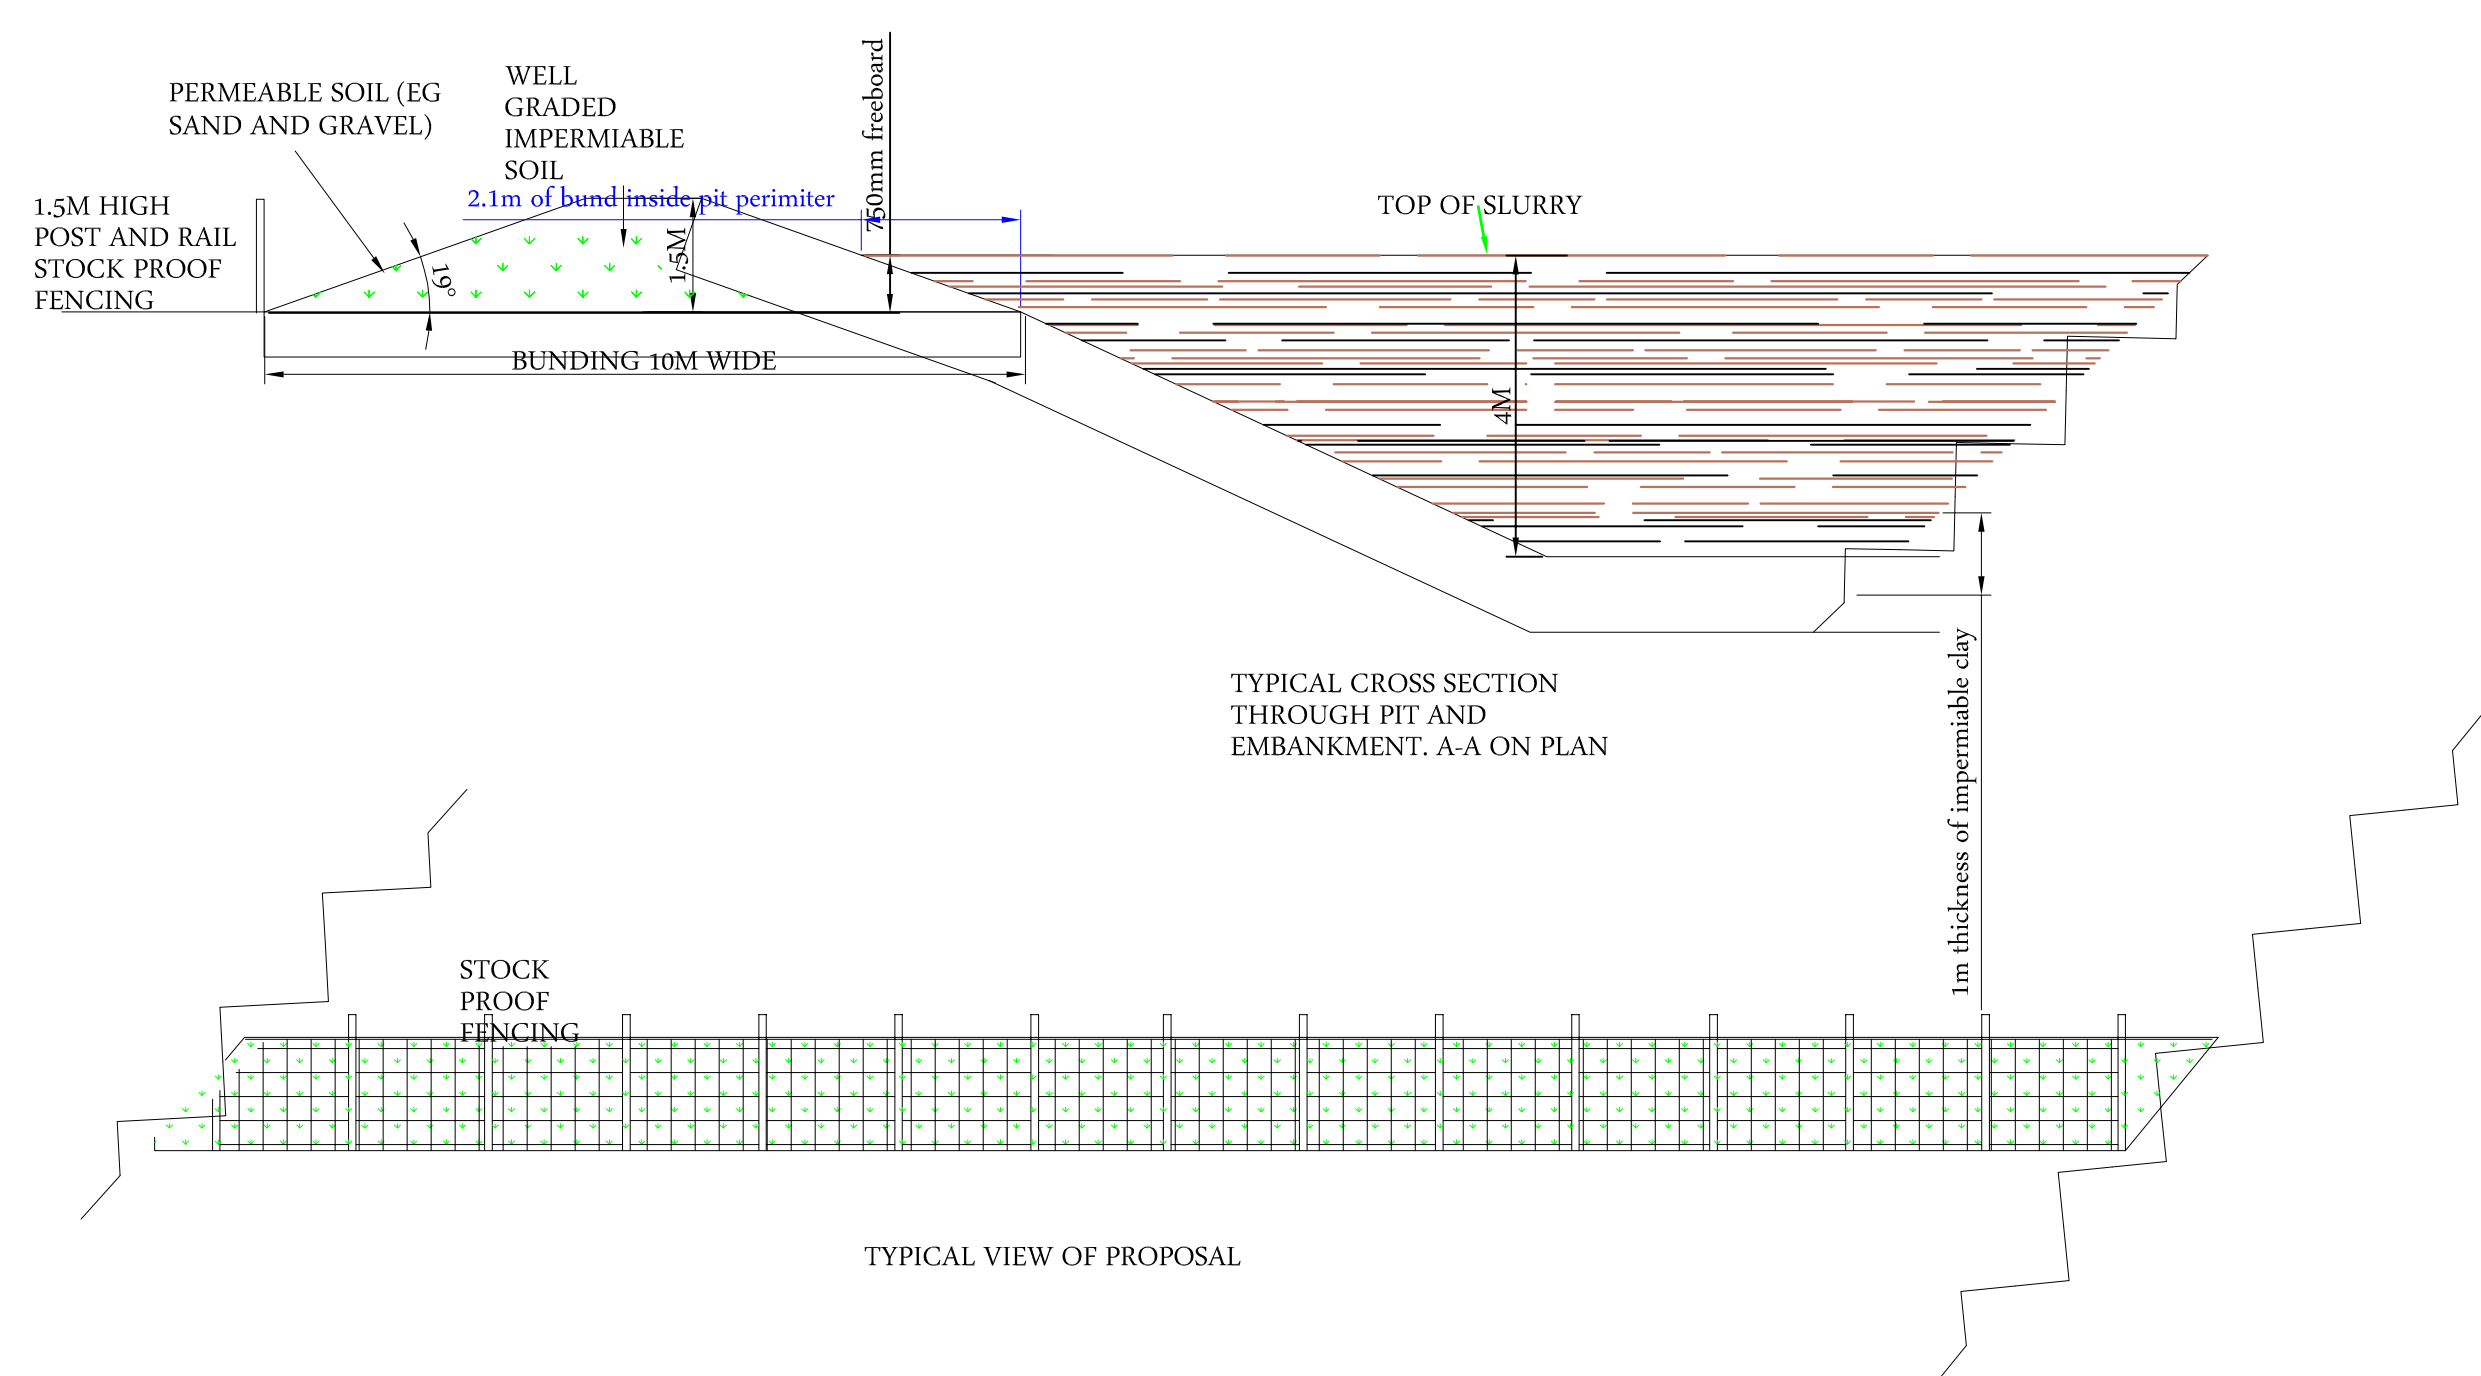