

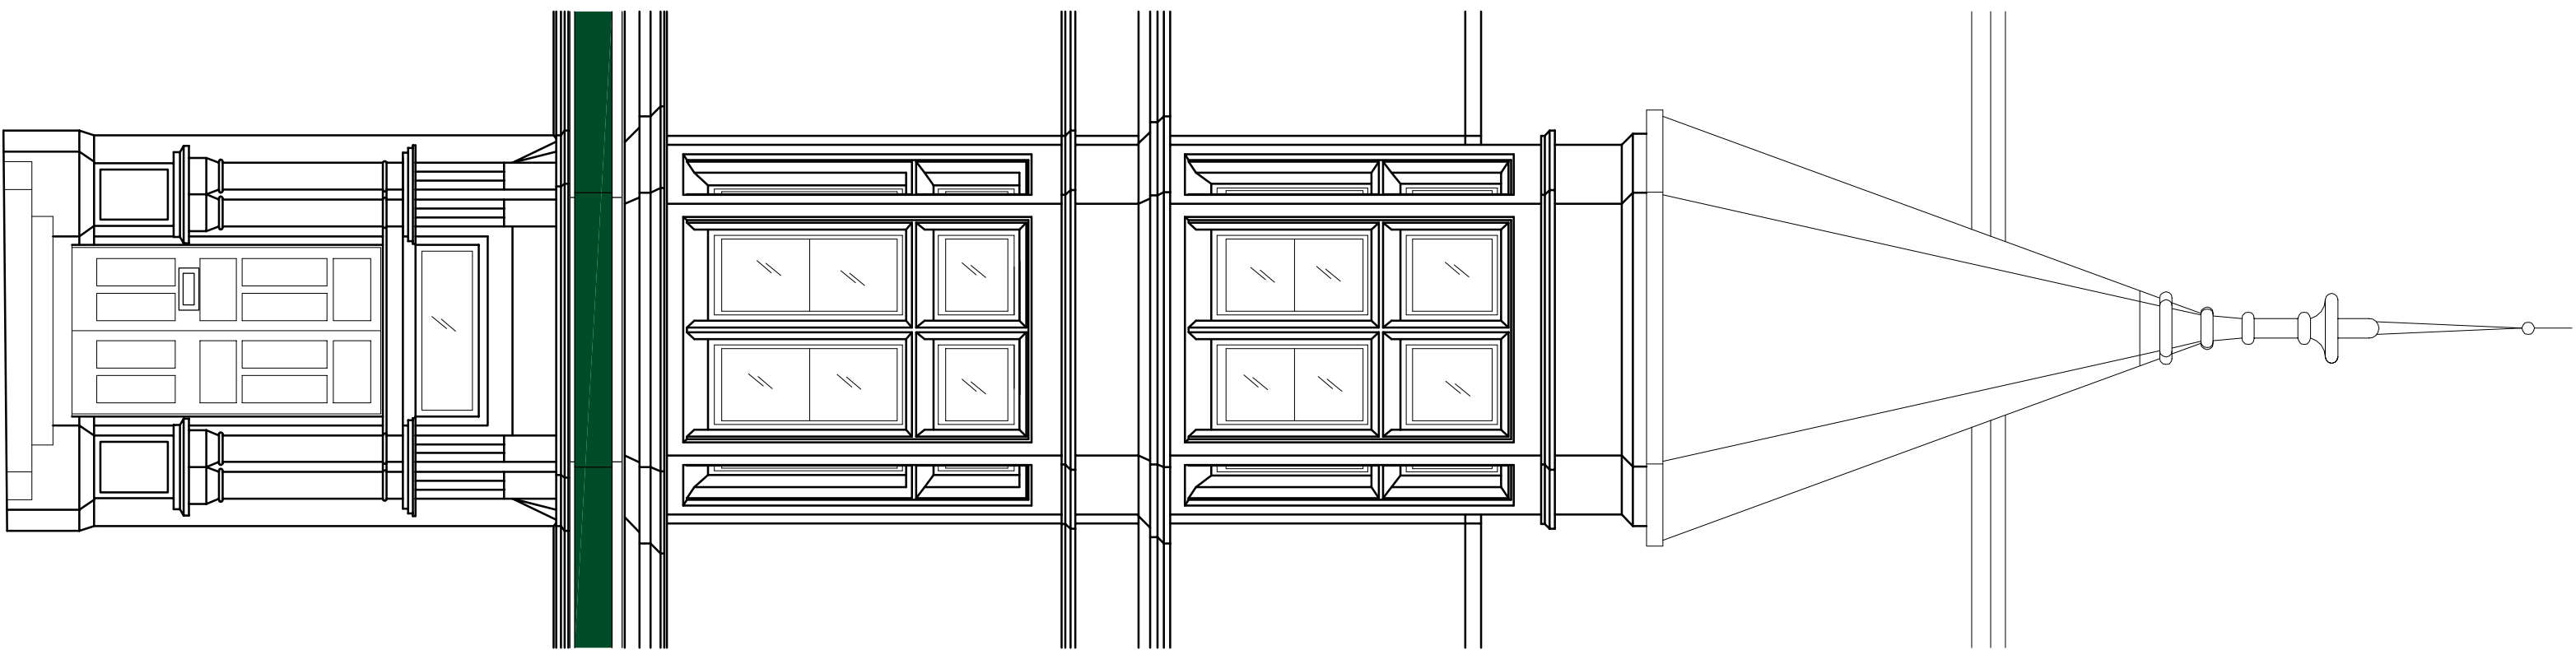


SCALE

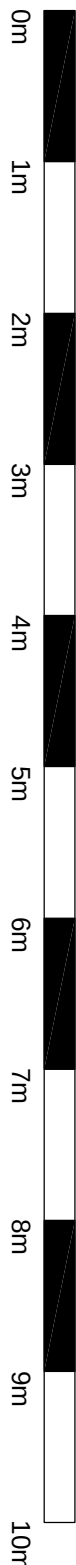

Corner Elevation

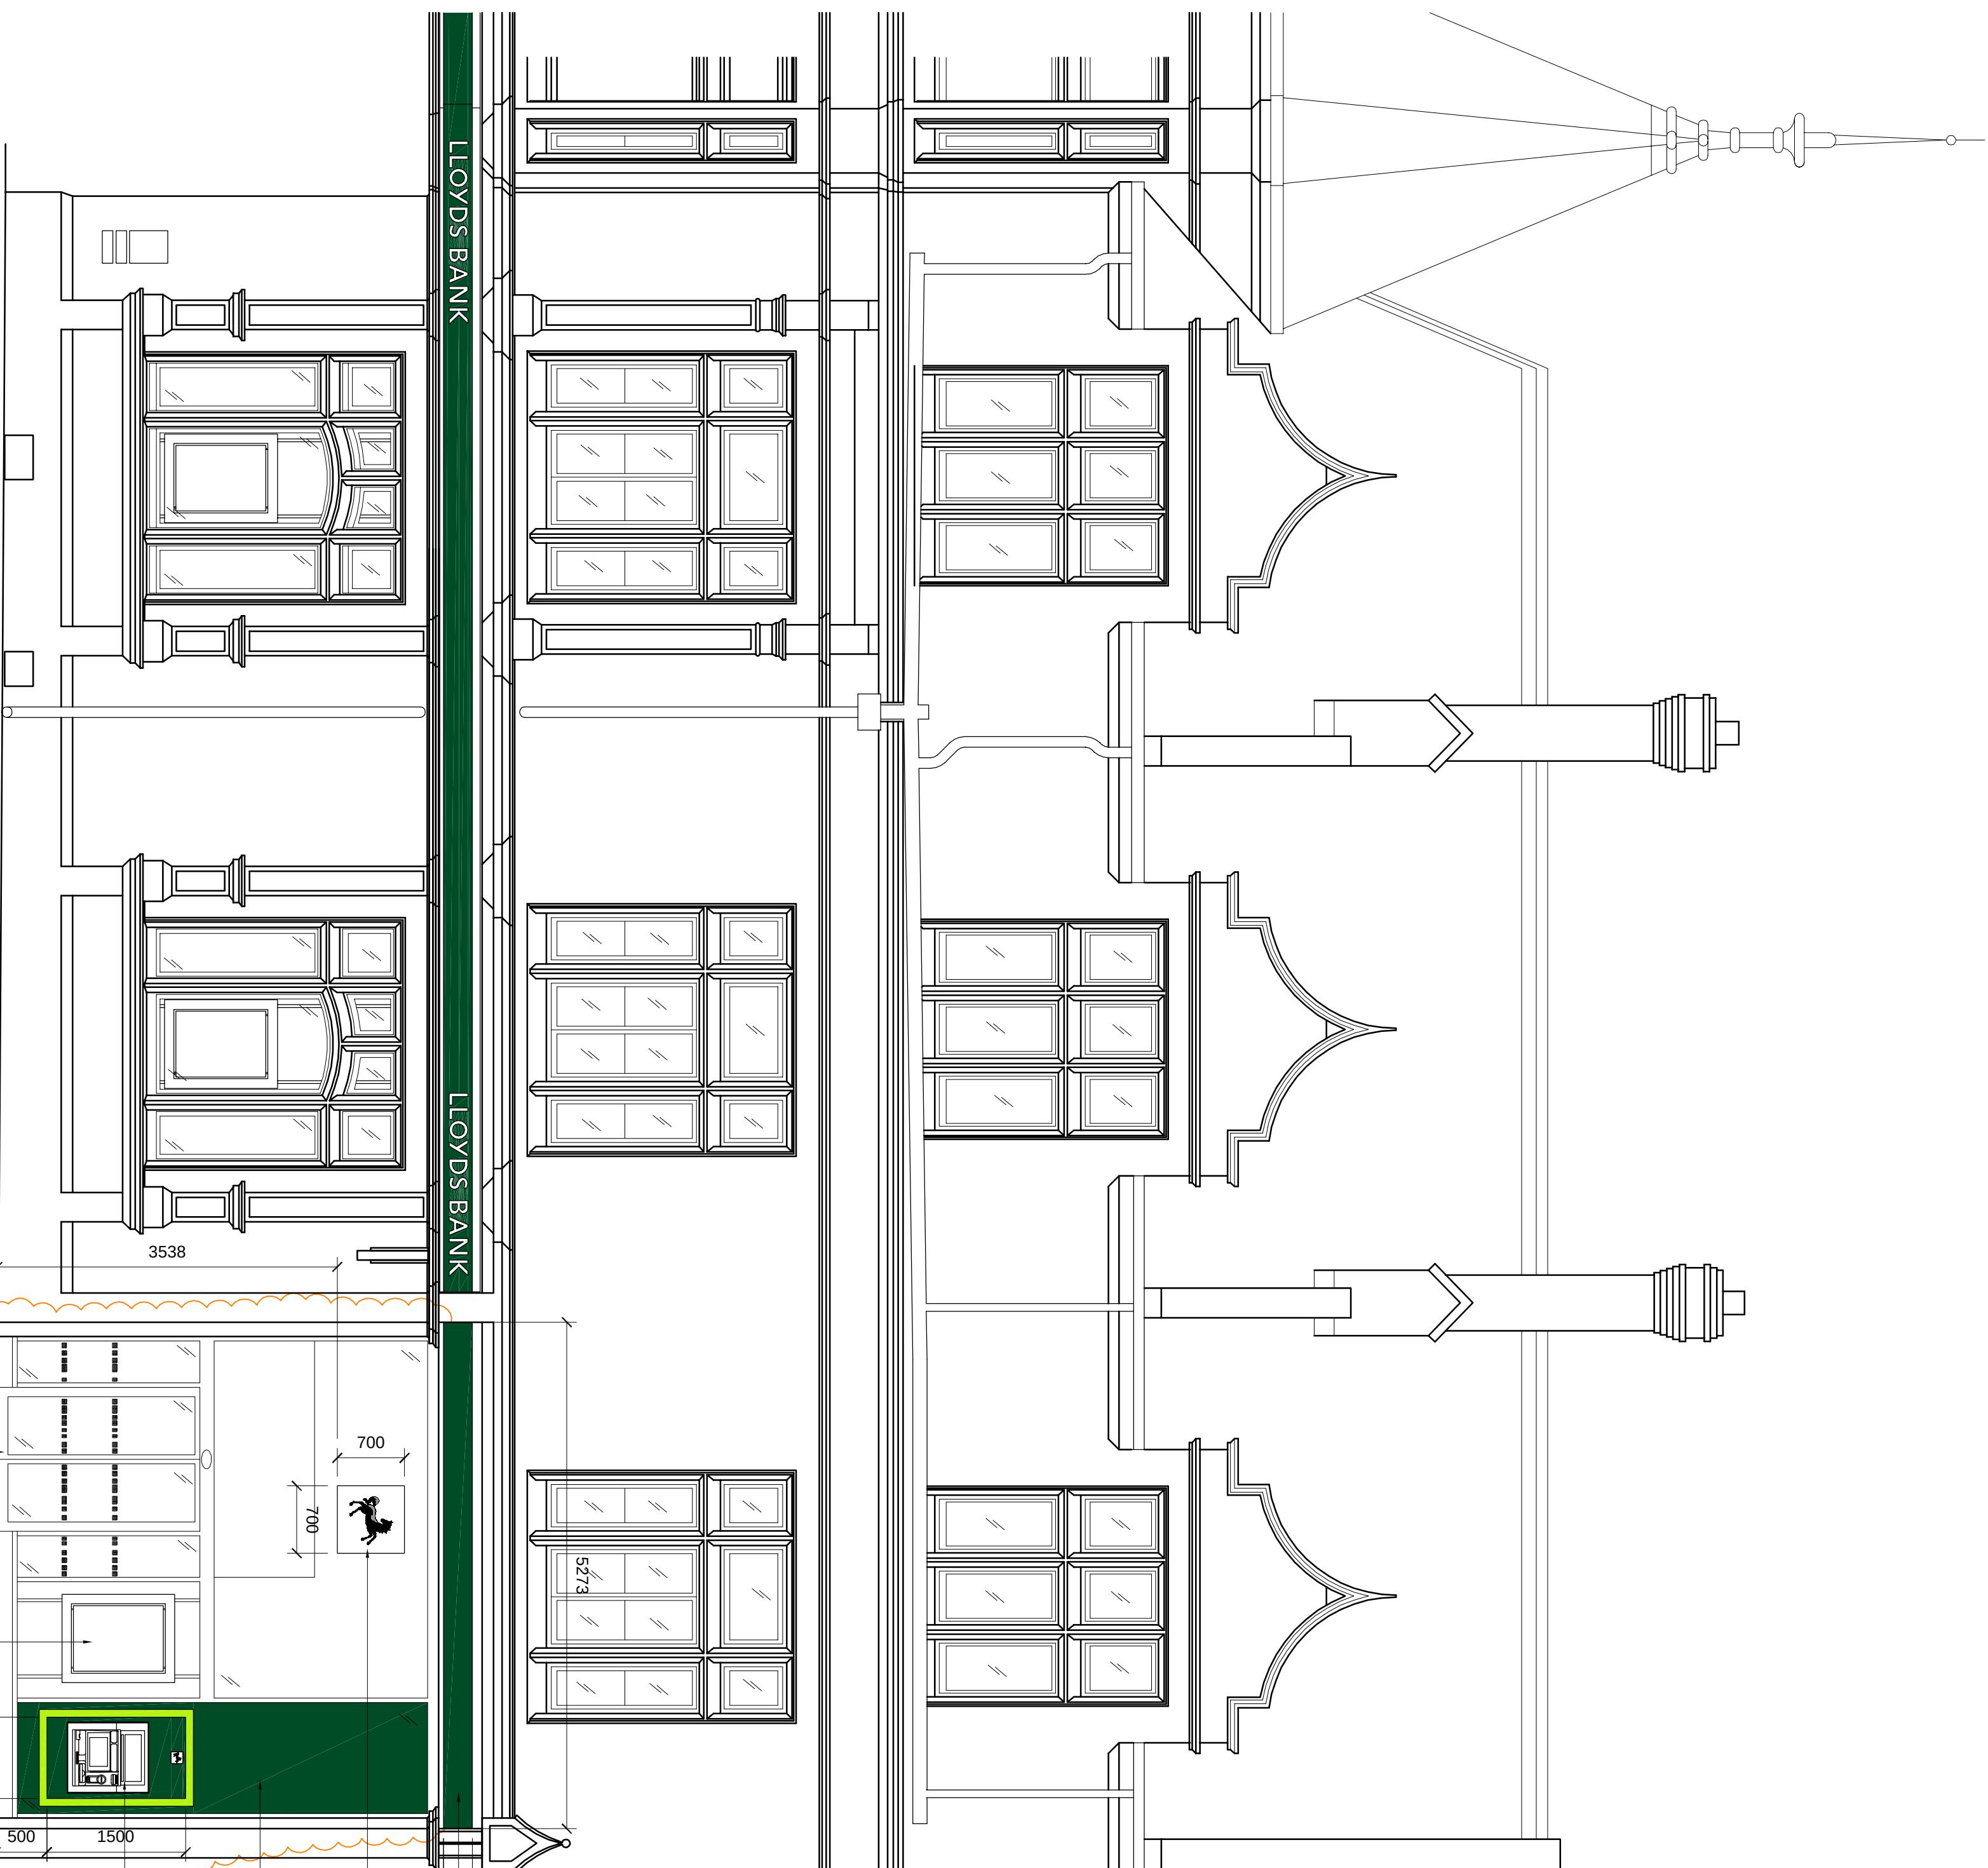

Regent Street Elevation

Corn Green flat fascia panel mounted to unit flush with existing fascia sign.

Notes 1 Loop - 1100. New 700mm sq internally illuminated Horse Loop square, fixed internally to the face of proposed bulkhead, 60mm deep with light green illuminated sides.

New back sprayed glazing, colour ref: Racing Green,RAL 6005

ATM - 1100. New External ATM (model T100) installed with new fascia panel, fixed internally to the face of proposed bulkhead, 60mm deep with light green illuminated Bright Green acrylic back panel.

Marketing Unit - install new Marketing unit, refer to 00_22003_A1 Portal Marketing Unit for more information.

Shopfront - Proposed 45mm thick extruded aluminium shopfront framework and double glazing. New DDA. Backdoor transposition to be 3000. New DDA. Backdoor transposition to be 3000. New concrete window sill riser to be installed.

STYLES&WOOD DESIGN
Contradictors Reference: D0593
PLANNING

LLOYDS BANKING GROUP
GROUP PROPERTY
BRISTOL - PO BOX 112, CROWN HOUSE, CROWN WAY, BRISTOL, BS59 7JL EDINBURGH - SIGNILLI SQUARE, 12 BARKHEAD CROSSWAY SOUTH, EDINBURGH EH11 4EN HARPENDEN - VIMING ROAD, HARPENDEN, Herts, SG9 6ND

PROJECT ADDRESS	SCALE
Brand - Lloyds Bank	A1 - 1:50
Wrexham Regent Street	A3 - 1:100
28 Regent Street	DATE
WREXHAM LL11 1SE	10.11.14
DRAWING DESCRIPTION	DRAWN BY
Regent Street Elevation	GJT
AS PROPOSED	REVISION
DRAWING NUMBER	A
50732200-AR01-EL-0202	