
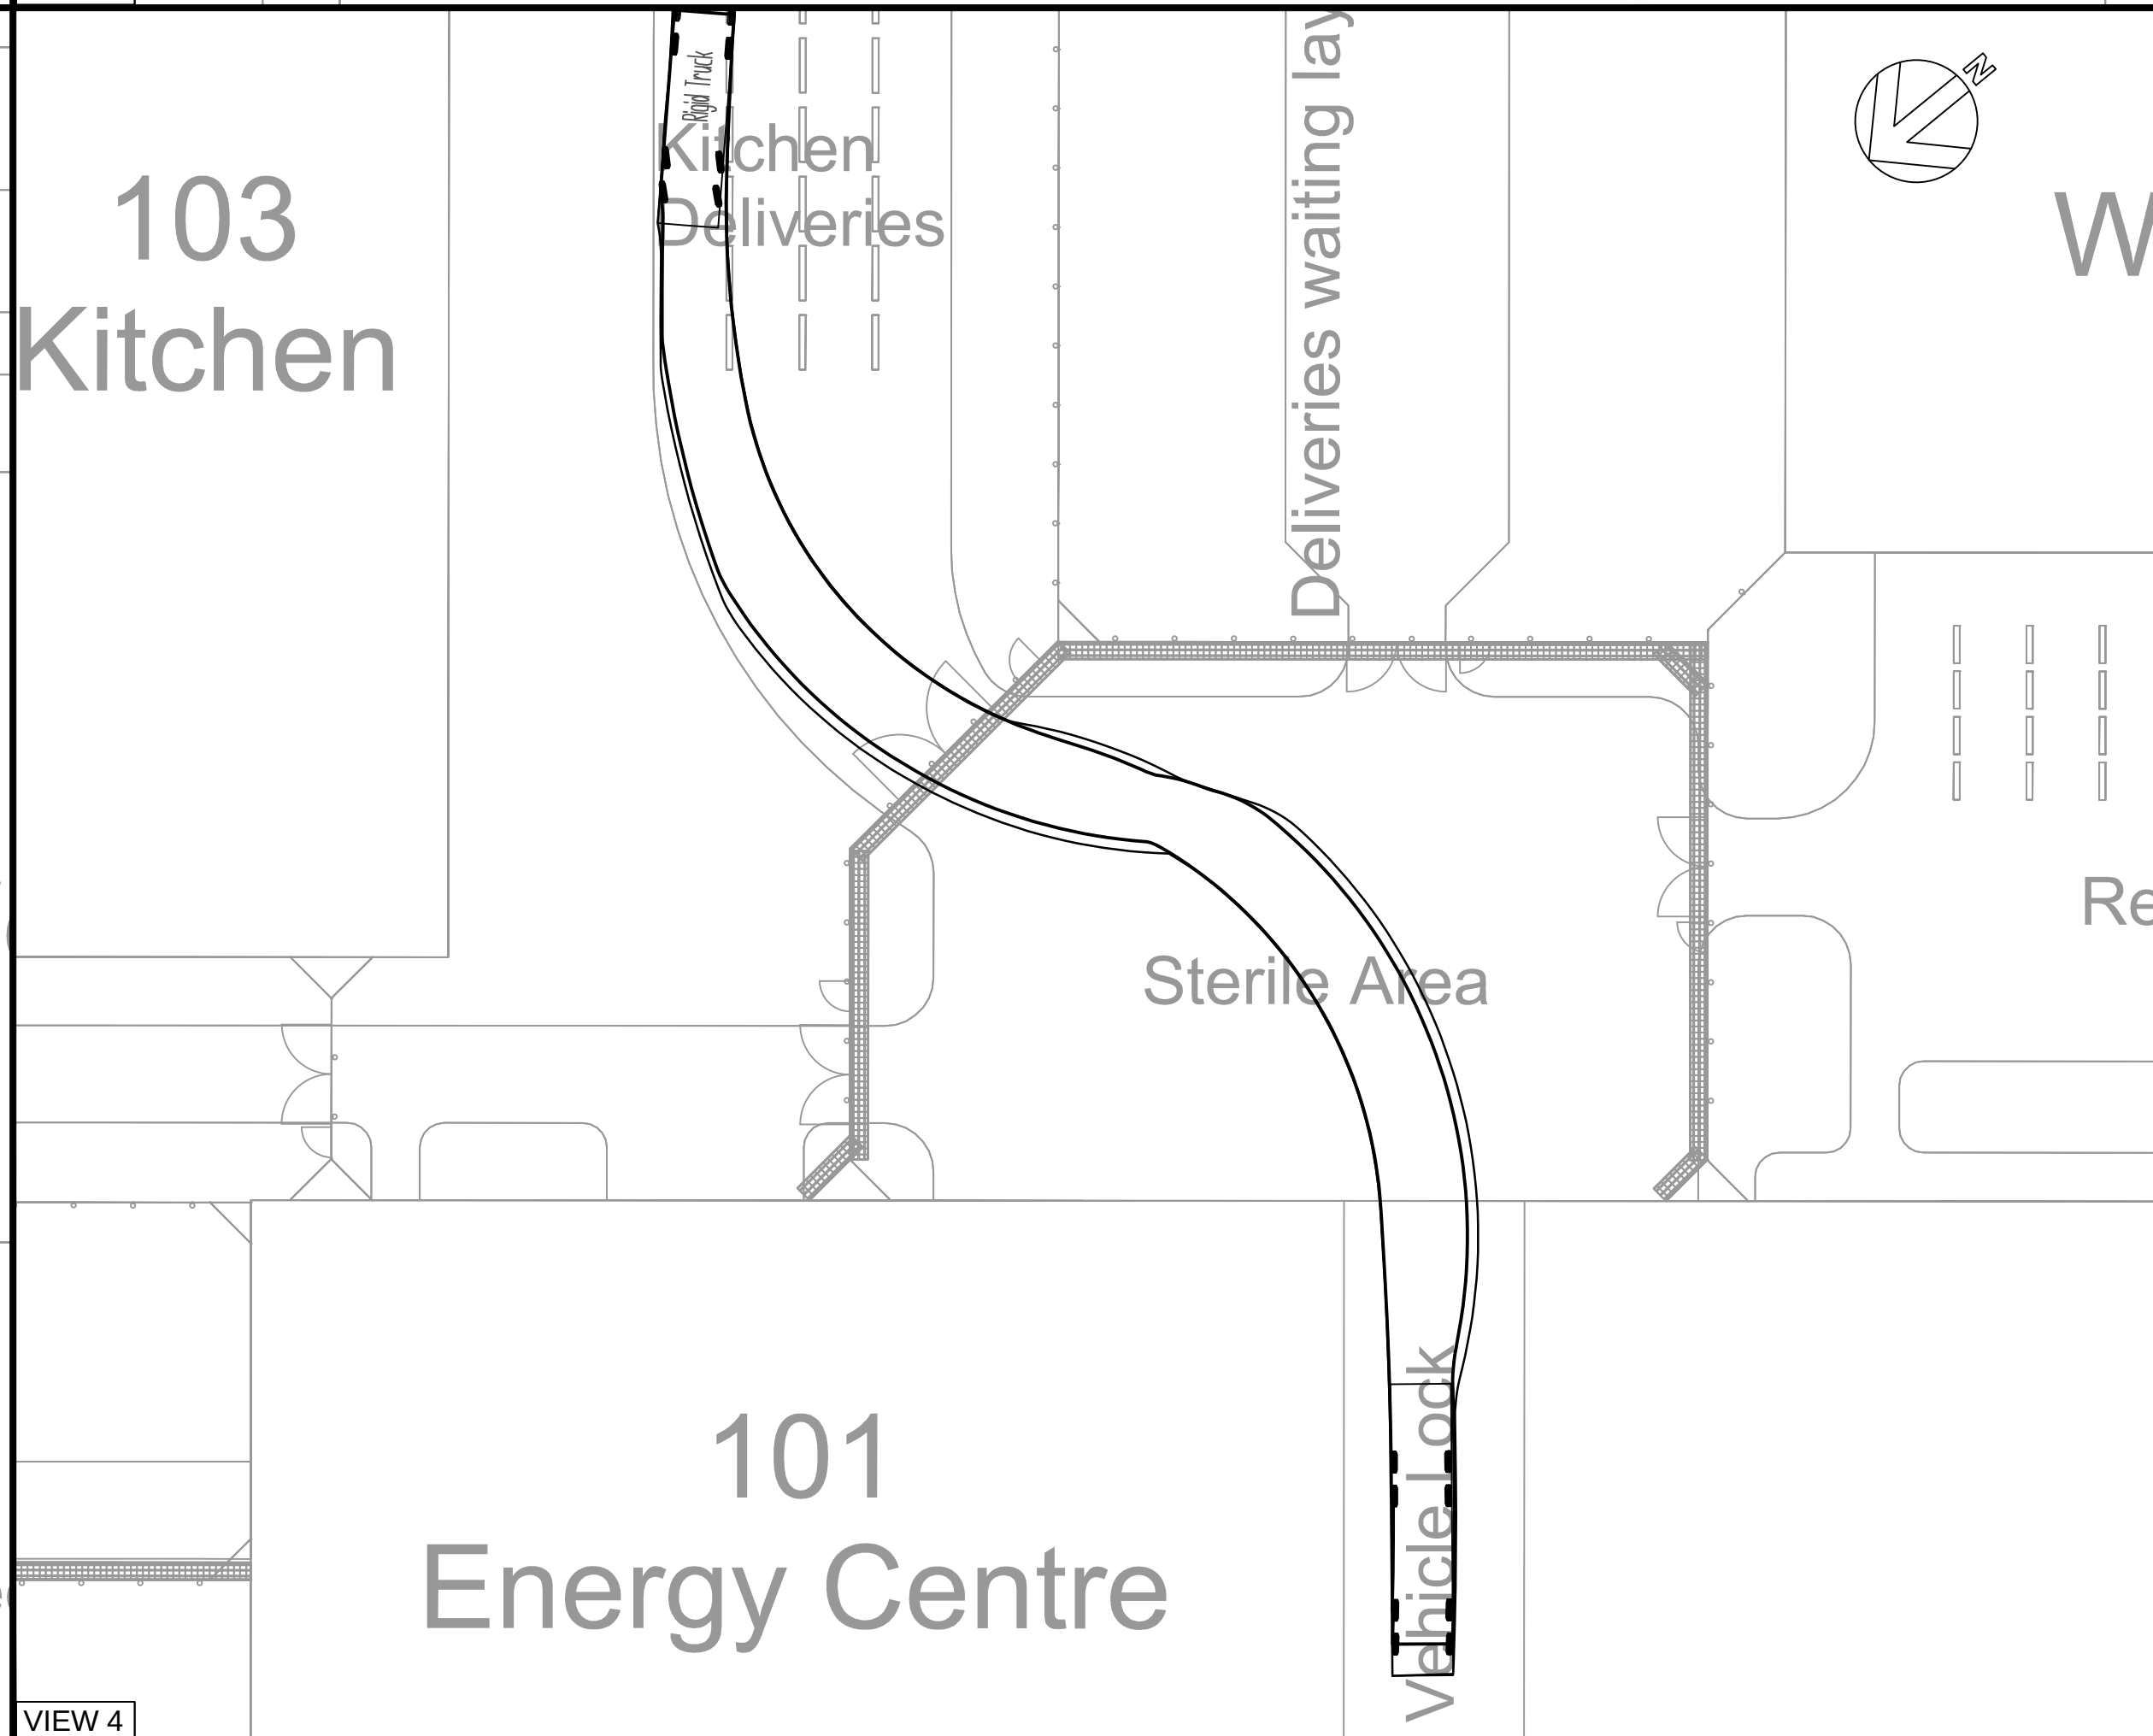
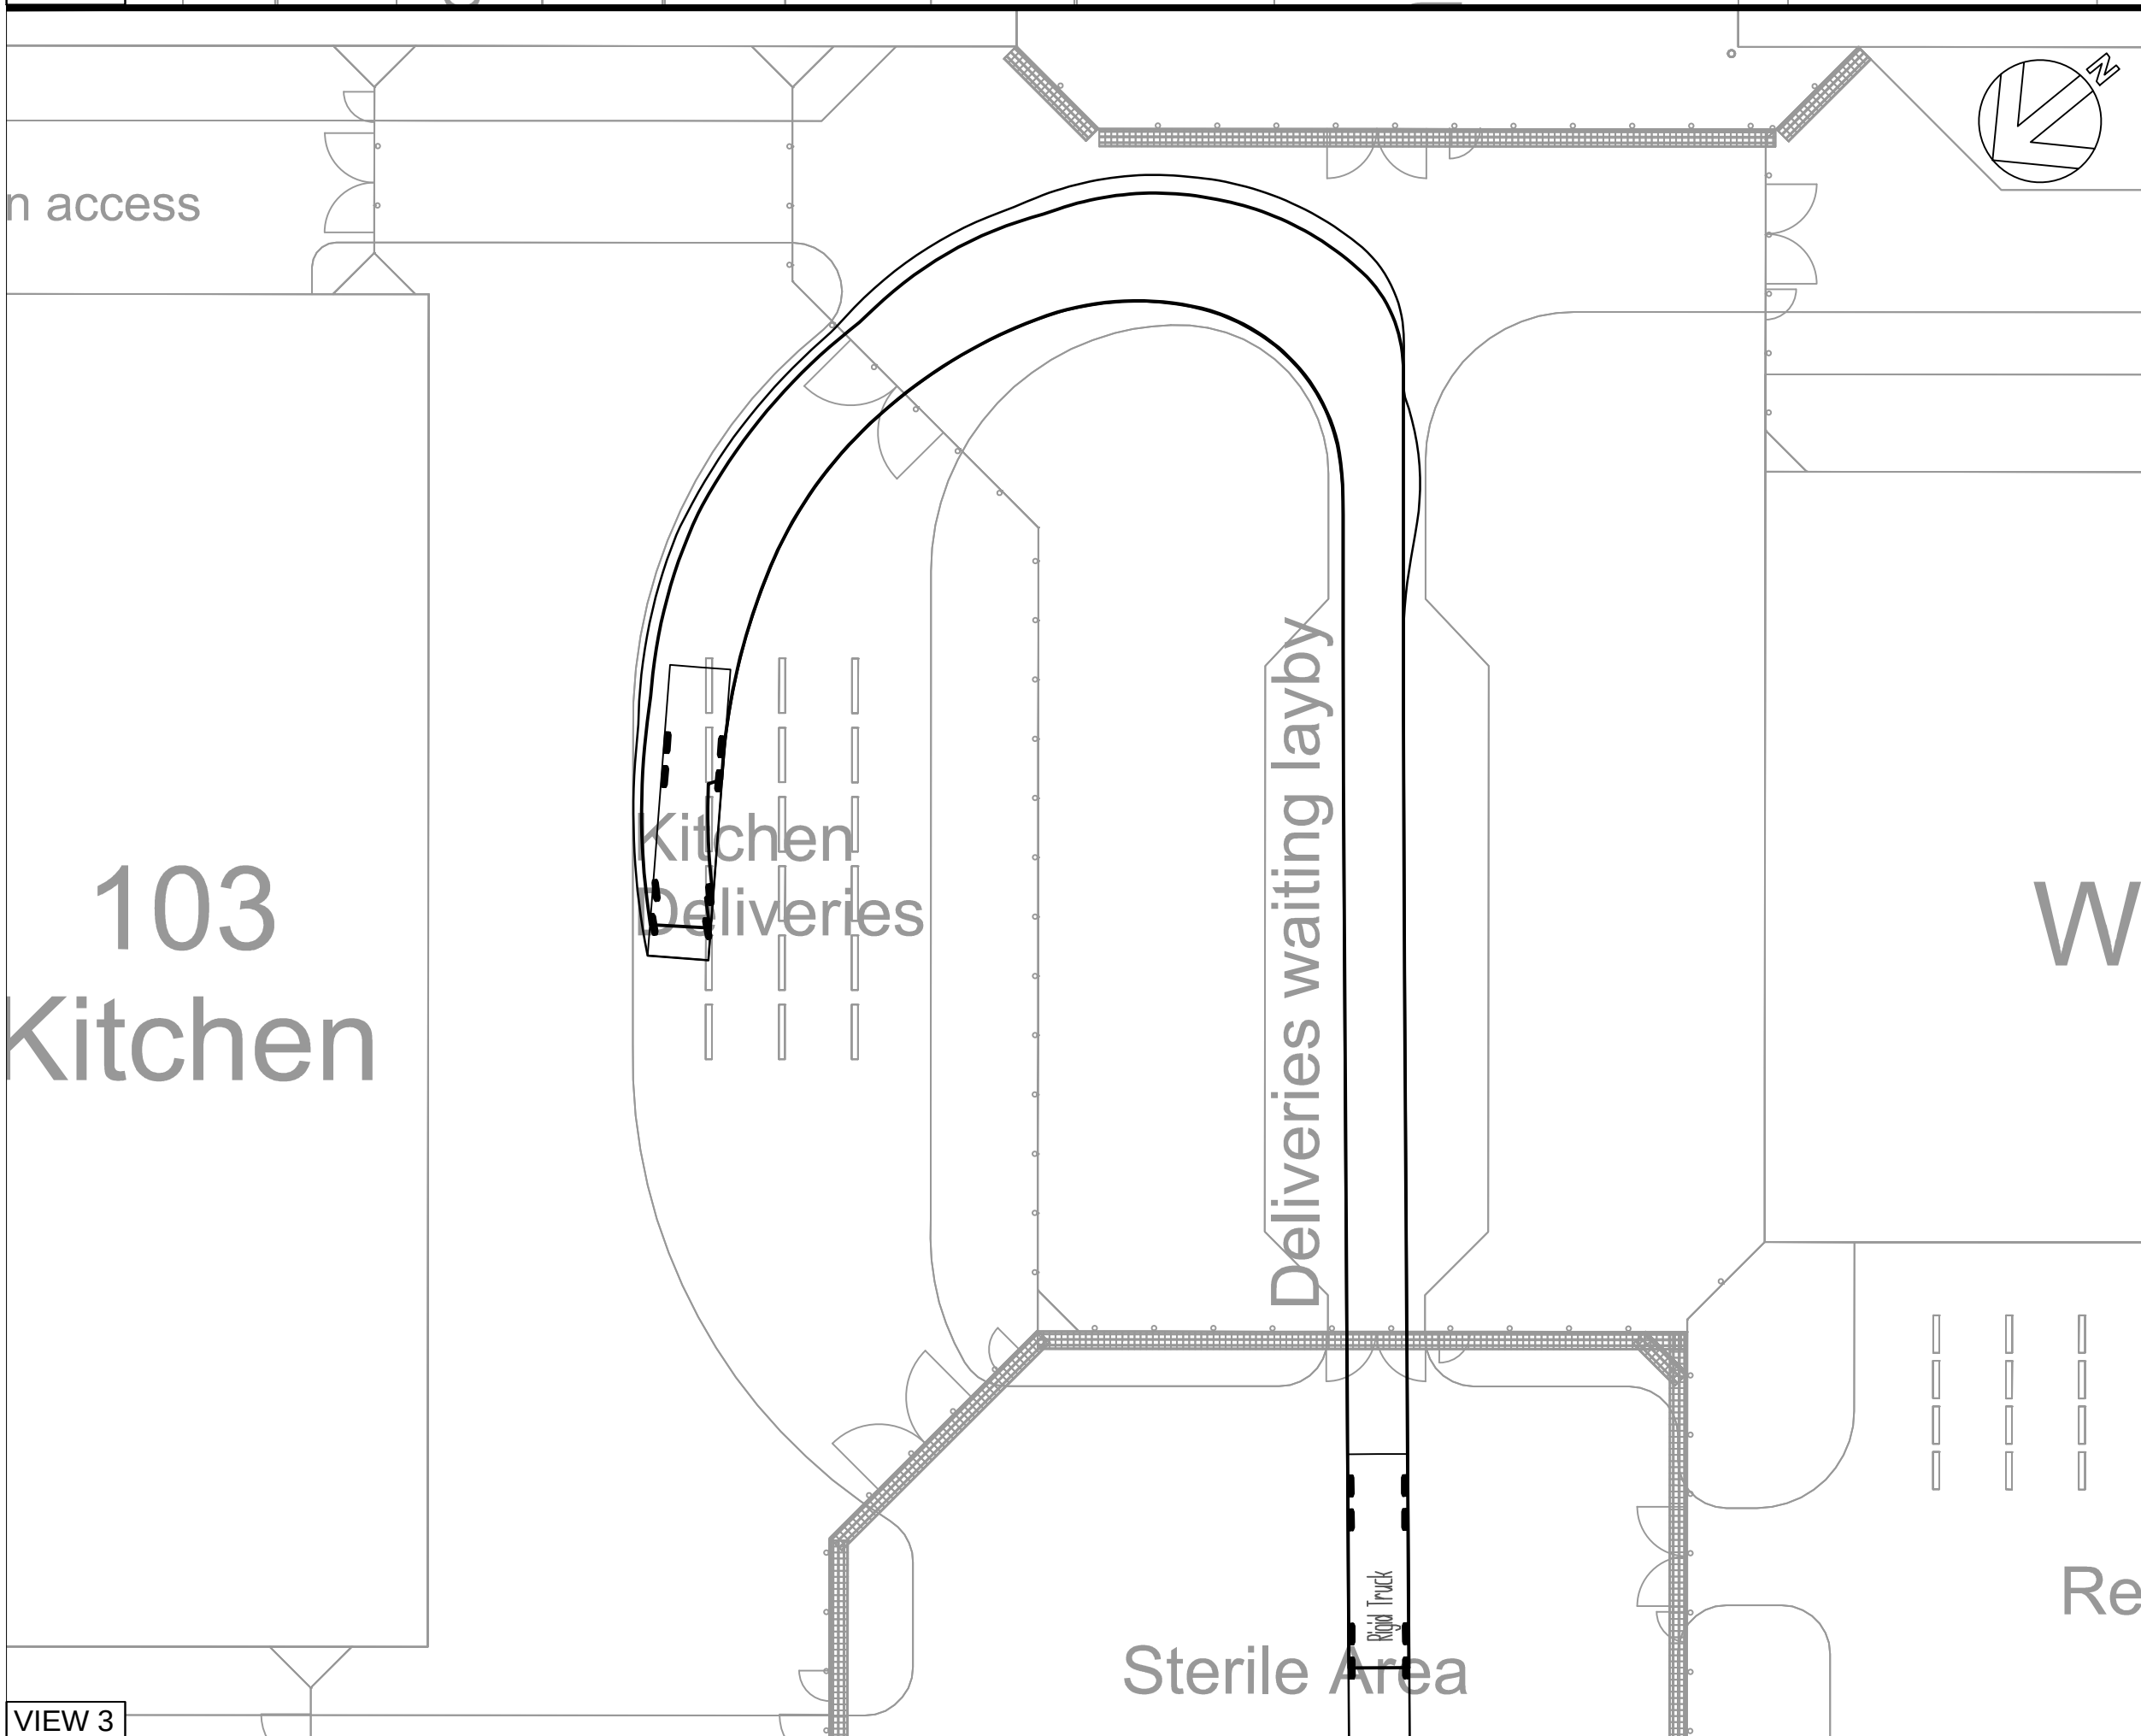
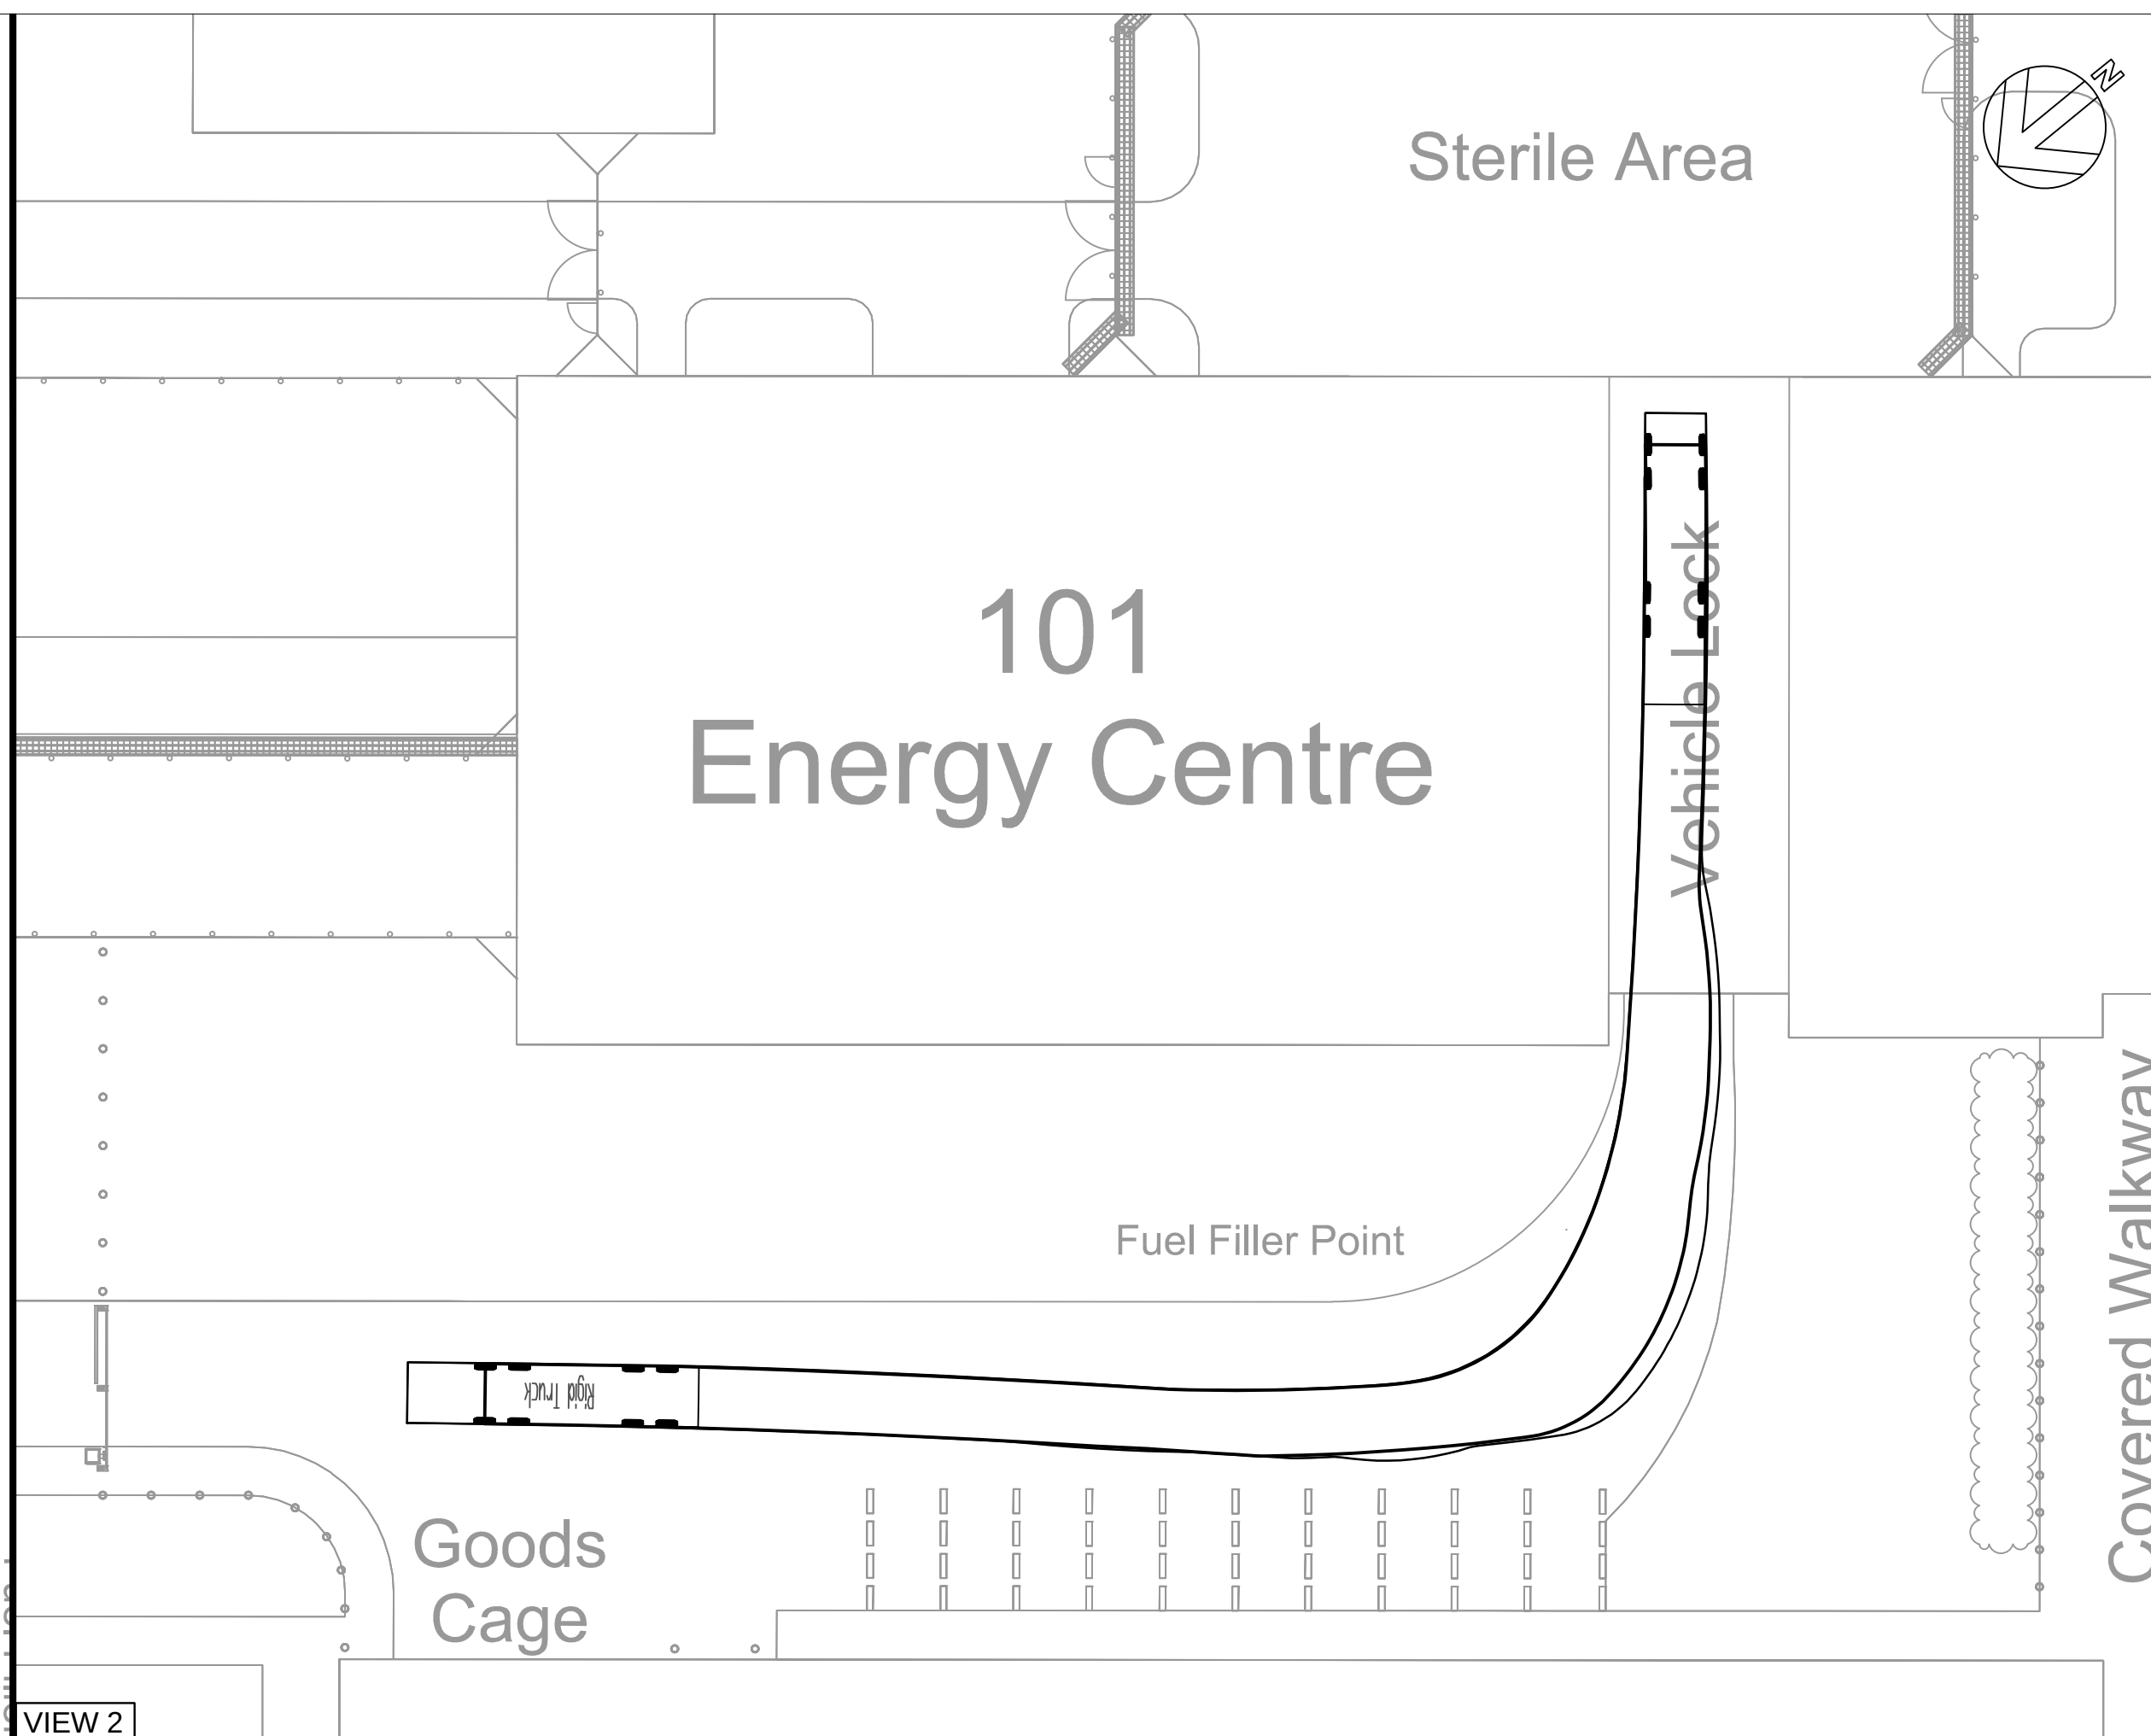


A1

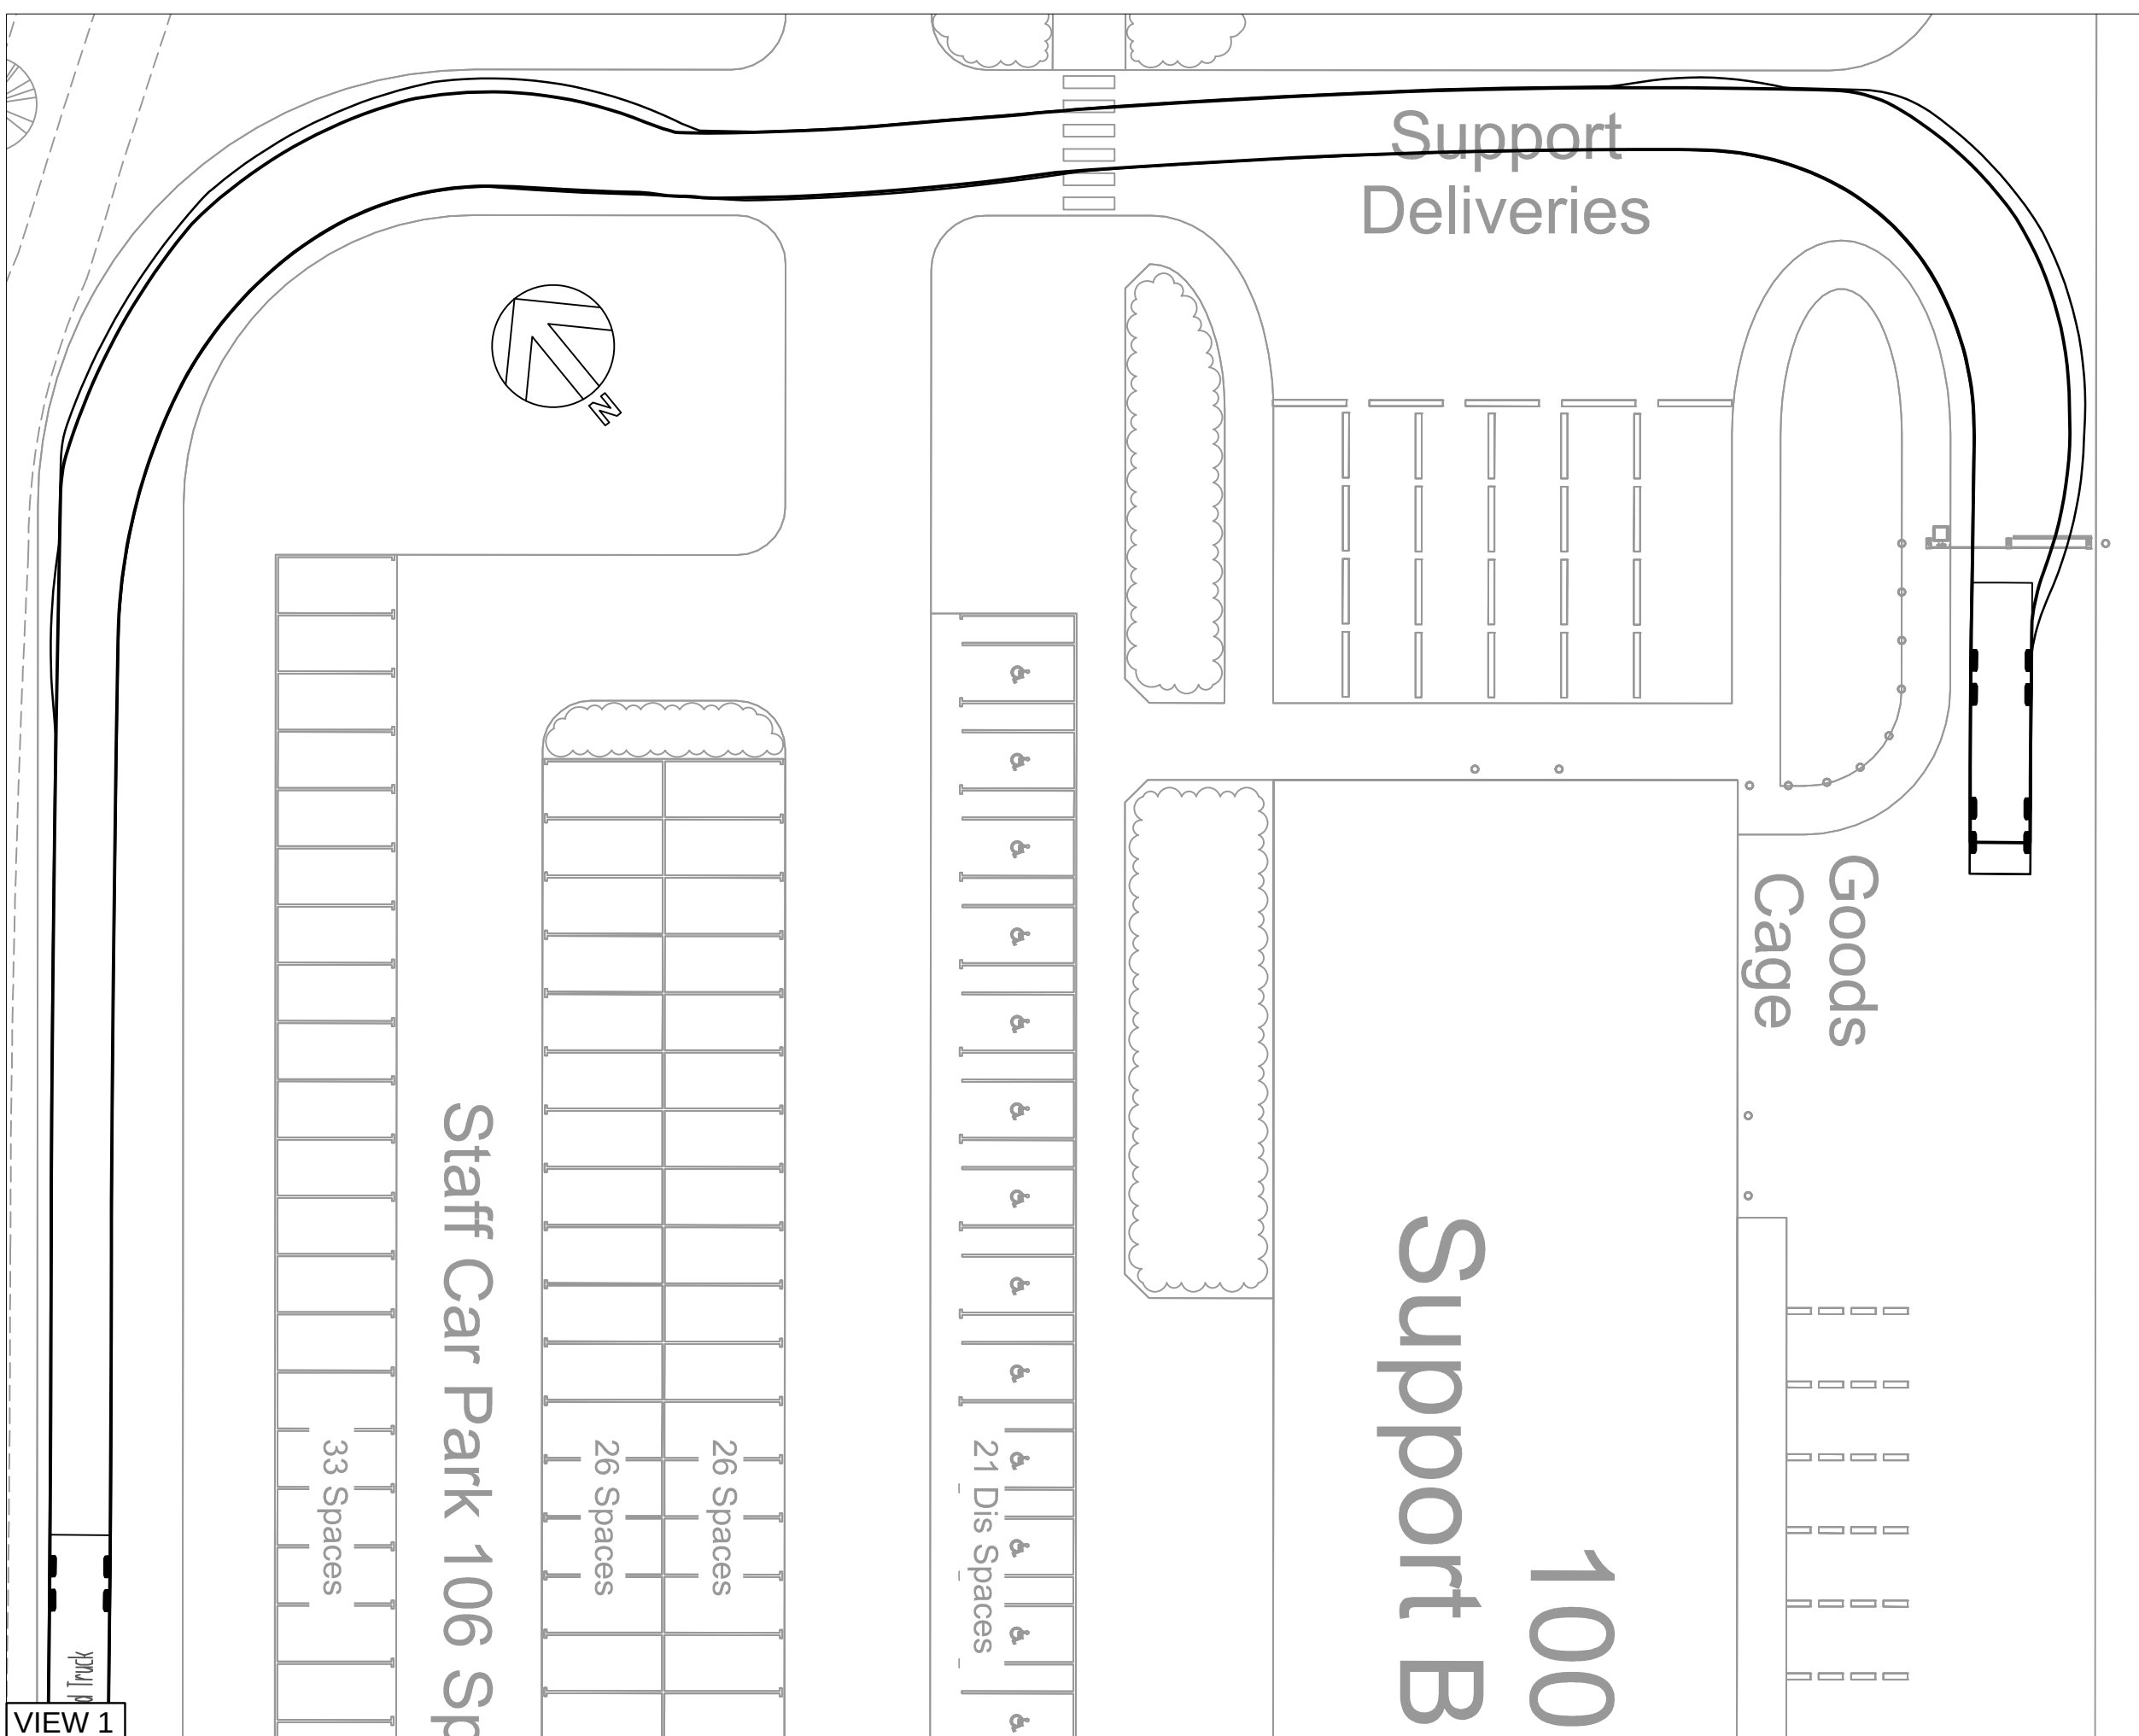

CERTAINTY
EFFICIENCY
VALUE

SAFETY, HEALTH AND ENVIRONMENTAL INFORMATION
Refer to the relevant Construction (Design and Management) documentation where applicable.
It is assumed that all works on this drawing will be carried out by a competent contractor, working where appropriate to an approved method statement.

NOTES

1. ABILITY TO ACCESS KITCHEN DELIVERY BAYS WILL ALSO DEPEND ON WHETHER OTHER DELIVERY BAYS ARE OCCUPIED.

Rigid Truck
Overall Length 12.000m
Overall Width 2.500m
Overall Body Height 3.928m
Min Body Ground Clearance 0.412m
Track Width 2.471m
Lock to Lock Time 6.00s
Kerb to Kerb Turning Radius 11.900m

KEYPLAN

P02	ISSUED FOR PLANNING MASTERPLAN UPDATED	13.10.2014
P01	ISSUED FOR PLANNING	14.08.2014

Revision	Description	Date

Ministry of JUSTICE

Lend Lease

Designers	HOARE LEA	TPS
	CAPITA	Crown House

Project
North Wales Prison

Title
099 SITE WIDE TRACKING: 12m RIGID VEHICLE

DRAWING STATUS:
S2 ISSUED FOR INFORMATION

Project No. 060692-018	Scale & Size 1:250
Drawing Identifier NWP-CE-TPS-099-DR-XX-0022	Revision P02