


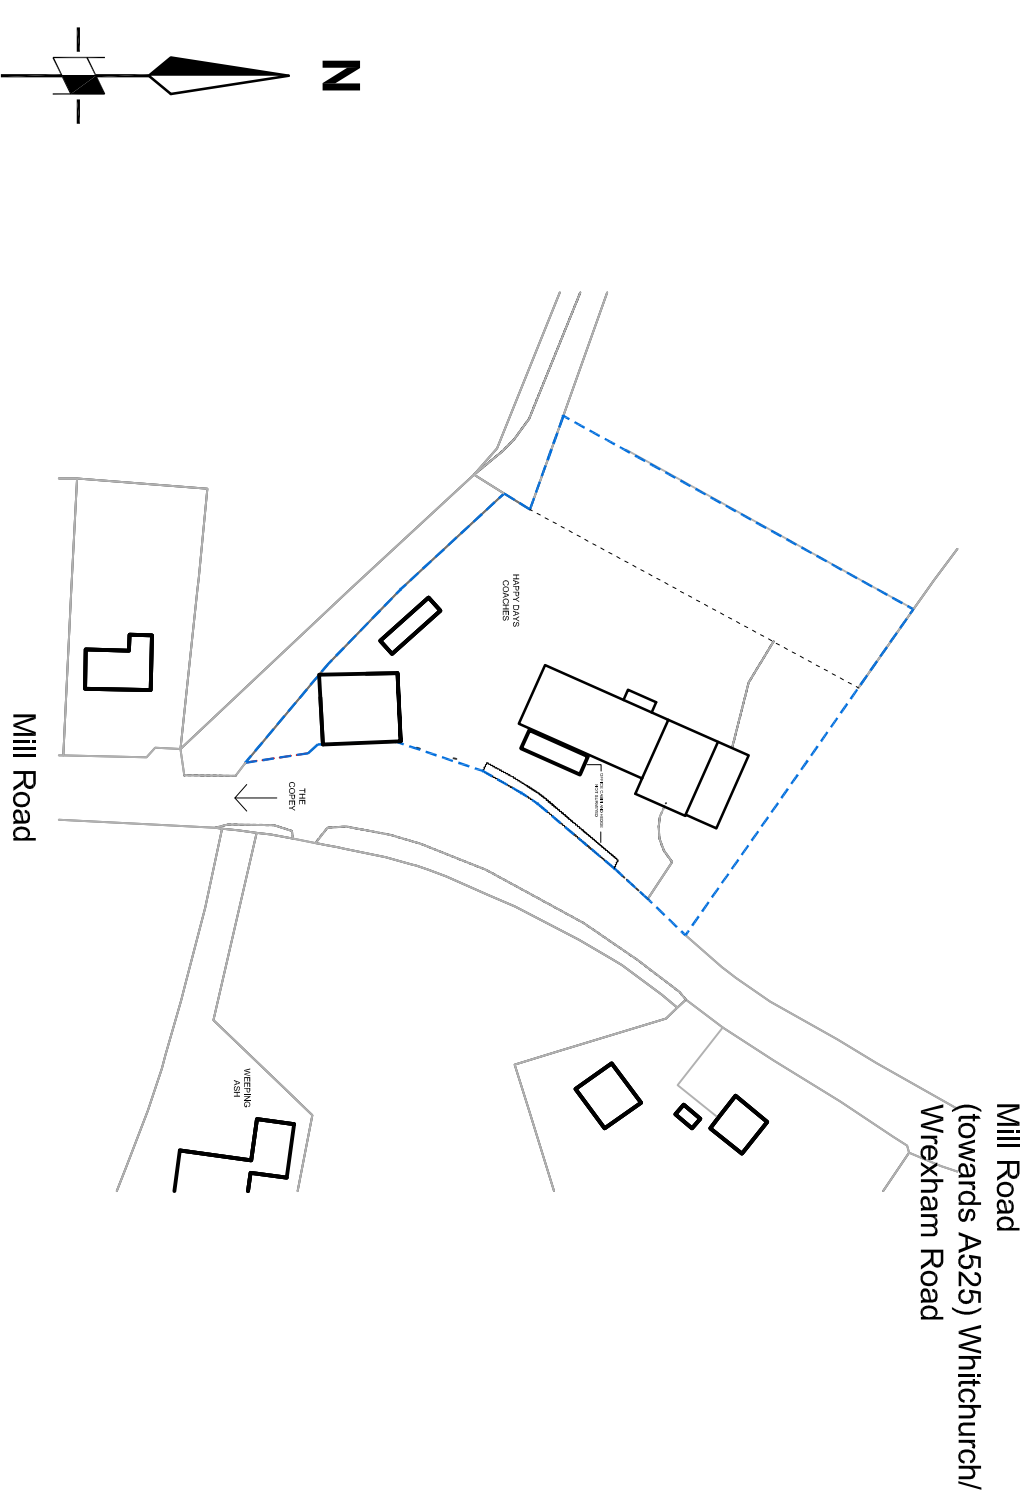

EXISTING LOCATION PLAN 1-1250

SITE BOUNDARY (Client Ownership)
Happy Days Coaches, Little Green, Bronington,
Whitchurch, Shropshire, SY13 2HQ

Information:

c This drawing is copyright and remains the property of the author.
Do not scale this drawing.
All dimensions to be checked on site.
Positions of existing services to be confirmed prior to proceeding.
Revision Status:
S Feasibility / Scheme Design
AP Client Approved Design
P Planning Issue
T Tender Issue
BC Building Control Issue
C Construction Issue > NB: to be used for construction purposes.

Rev	Comment	Date
P1	Scale Amended to suit planners requirements	10.09.14

Status:

Client: Happy Days Coaches
Project No: 14.09
Project: Re-Build of Storm Damaged Building

Drawing Title:

Location Plan

Drawing No: L108_P1
Date: Oct 2014
Scale: 1:1250 @A4
Drawn By: AC

AC | Architecture Ltd

Royal Institute of British Architects
Address: 3 The Mount, Whitchurch
Shropshire, SY13 1GX
Tel: 07887 914 903
Email: info@acarchitecture.co.uk
Website: www.acarchitecture.co.uk