


Notes :

Drawing to be read in conjunction with:
2924/11&12 Existing and Proposed Elevations.

Existing halo lighting units to the rear of Transmissions lettering to be replaced by new halo LED lightings units.
For Positions - Refer to drawing no. 2924/11 & 12 Existing & Proposed Signage Elevations

TRANSMISSIONS

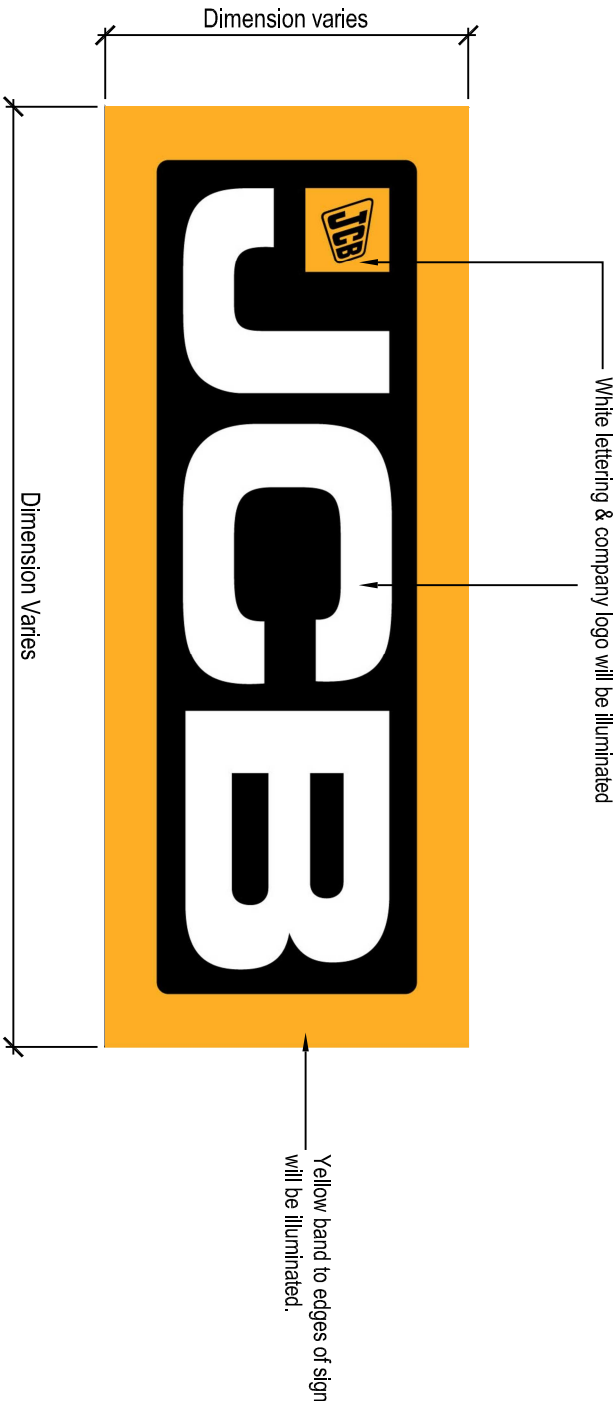

For Size and position of JCB Logo. refer to
2924/11&12 Existing and Proposed Elevations.


Proposed Transmissions Lettering Elevation

Proposed JCB Company Logo Elevation

Proposed Signage to JCB Transmissions, Wrexham.



FOR GUIDANCE ONLY

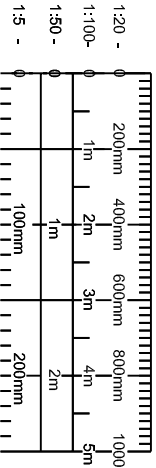

Rev	Details	Date	Checked By		
PLANNING					
BROWN HILL HAYWARD BROWN CHARTERED ARCHITECTS GEORGIAN HOUSE 24 BIRD STREET LICHFIELD STAFFS WS13 6PT TEL: 01543 254357 FAX: 01543 416540 e-mail: mah@bharchitects.co.uk					
Client J C Bamford Excavators Ltd					
Project Proposed Signage to JCB Transmissions Ltd					
Title Proposed Sign Elevations					
Scale	Date	Drawn By	Checked By	Drawing Number	Revision
1/100@A3	Feb14	SE	AJ	2924/13	
The copyright of this drawing and design is vested in the architect and shall be retained by the architect whenever the architect is responsible for the design and shall be responsible for the design and shall be responsible for the design scale dimensions from this drawing					
ISO 9001					ISO 14001