



Dwelling Plot 1 Frontage as Proposed

Dwelling Plot 2 Frontage as Proposed

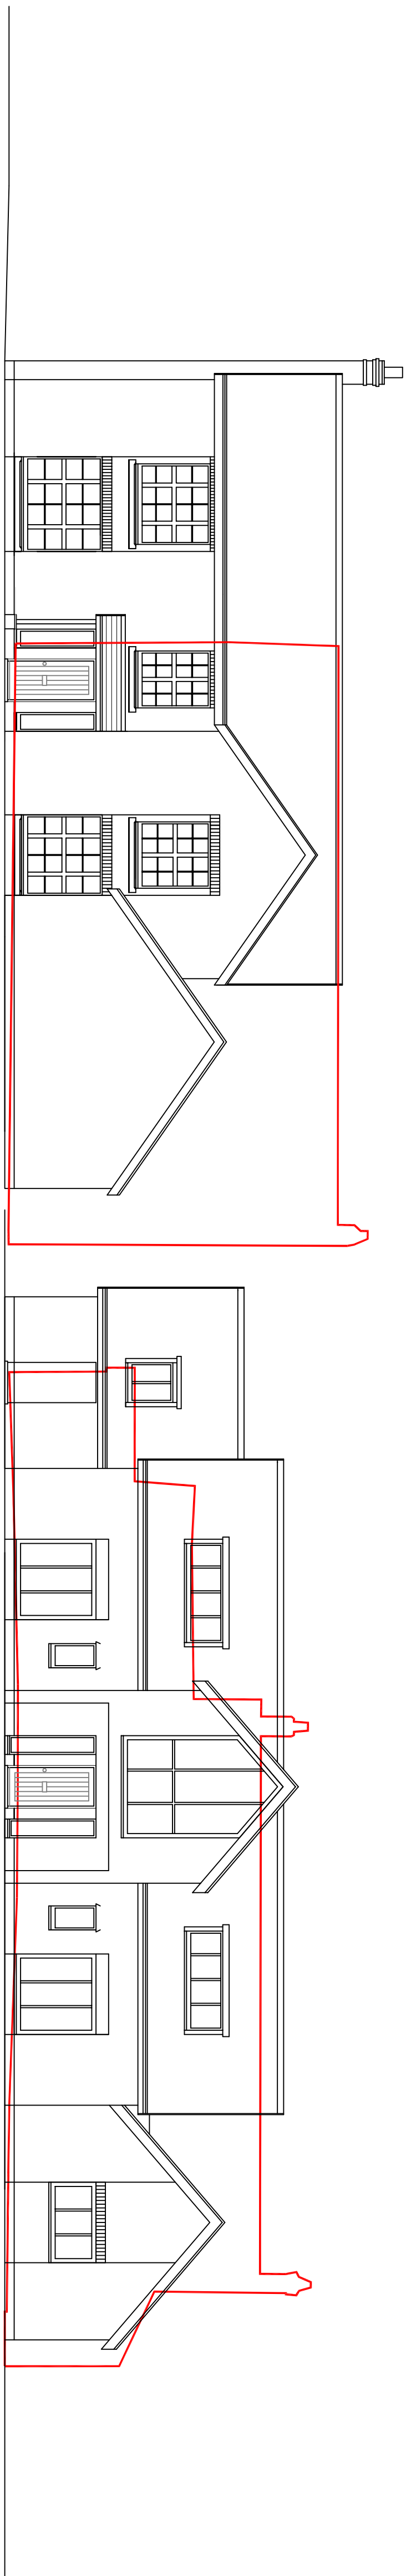

Comparable Existing and Proposed Building Formation - Frontage

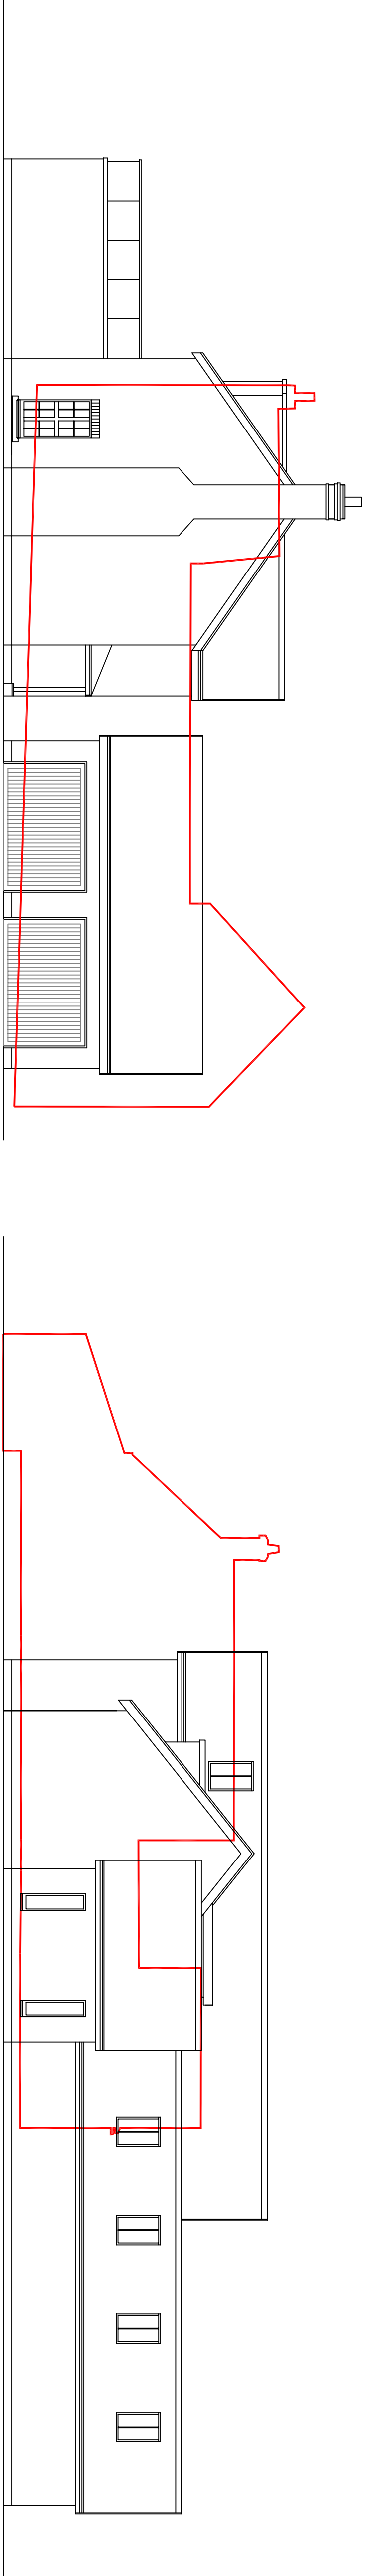

Comparable Existing and Proposed Building Formation - Left Side Elevation Plot 1

Comparable Existing and Proposed Building Formation - Right Side Elevation Plot 2

[illegible]

Address	Street Name	Locality
Harold Brack 23 Hammingby Street Liverpool L2 9QA, 242 5050 F : 0151 231 1056 www.derelectric.co.uk		
Office	Design Urban Developments	
Project Title	New Housing Development	
Site Location	Former Golden Grove Inn, Lynduff Lane, Rossett, Wrexham LL20 AS	
Drawing Title Elevations as Proposed & Building Outline Overlay	Project No. GLM 06.10.14	Drawing No. DC-04
Scale 1:100 @ A1	Date 06.10.14	Drawn by / Revised DC-04