



This drawing is copyright and owned by Capita Property and Infrastructure Ltd., and is for use on this site only unless contractually stated otherwise.

DO NOT SCALE this drawing (printed or electronic versions). Contractors must check all dimensions from site.

All other design team elements, where indicated, have been imported from the consultant's drawings and reference should be made to the individual consultant's drawings for exact setting out, size and type of component.

Discrepancies and / or ambiguities within this drawing, between it and information given elsewhere, must be reported immediately to the architect for clarification before proceeding.

All works are to be carried out in accordance with the latest British Standards and Codes of Practice unless specifically directed otherwise in the specification.


Responsibility for the reproduction of this drawing in paper form, or if issued in electronic format, lies with the recipient to check that all information has been replicated in full and is correct when compared to the original paper or electronic image. Graphical representations of equipment on this drawing have been coordinated, but are approximations only. Please refer to the Specifications and / or Details for actual sizes and / or specific contractor construction information.

This original document is issued for the purpose indicated below and contains information of confidential nature. Further copies and circulation will be strictly in accordance with the confidentiality agreement under the contract. This original must be destroyed or returned to the contractor.

Capita property and Infrastructure Ltd. Registered Office as below.
Registered in England and Wales No.2018542 Part of Capita plc, 71 Victoria Street, Westminster, London, SW1H 0QA, www.capita.co.uk

SAFETY, HEALTH AND ENVIRONMENTAL INFORMATION
Refer to the relevant Construction (Design and Management) documentation where applicable.

It is assumed that all works on this drawing will be carried out by a competent contractor, working where appropriate to an approved method statement.

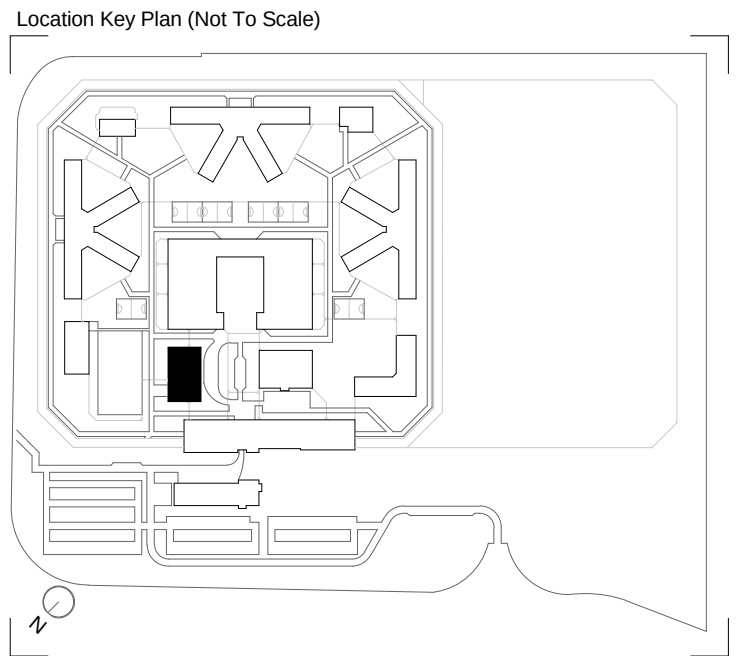

External Wall:

YELLOW BRICKWORK
COLOR TBC.

GREY BRICKWORK
COLOR TBC.

Roof:


ALUMINIUM STANDING SEAM
NATURAL FINISH

GUTTERS TO BE POWDER COATED STEEL OR
ALUMINIUM. RWPs TO BE POWDER
COATED ALUMINIUM.

Windows and Doors:

POWDER-COATED METAL DOUBLE GLAZED
WINDOWS WITH INTERNAL BARSETS,
COLOUR: RAL 7012
BARSETS COLOUR: WHITE

POWDER-COATED METAL DOORSETS
COLOUR: RAL 7012

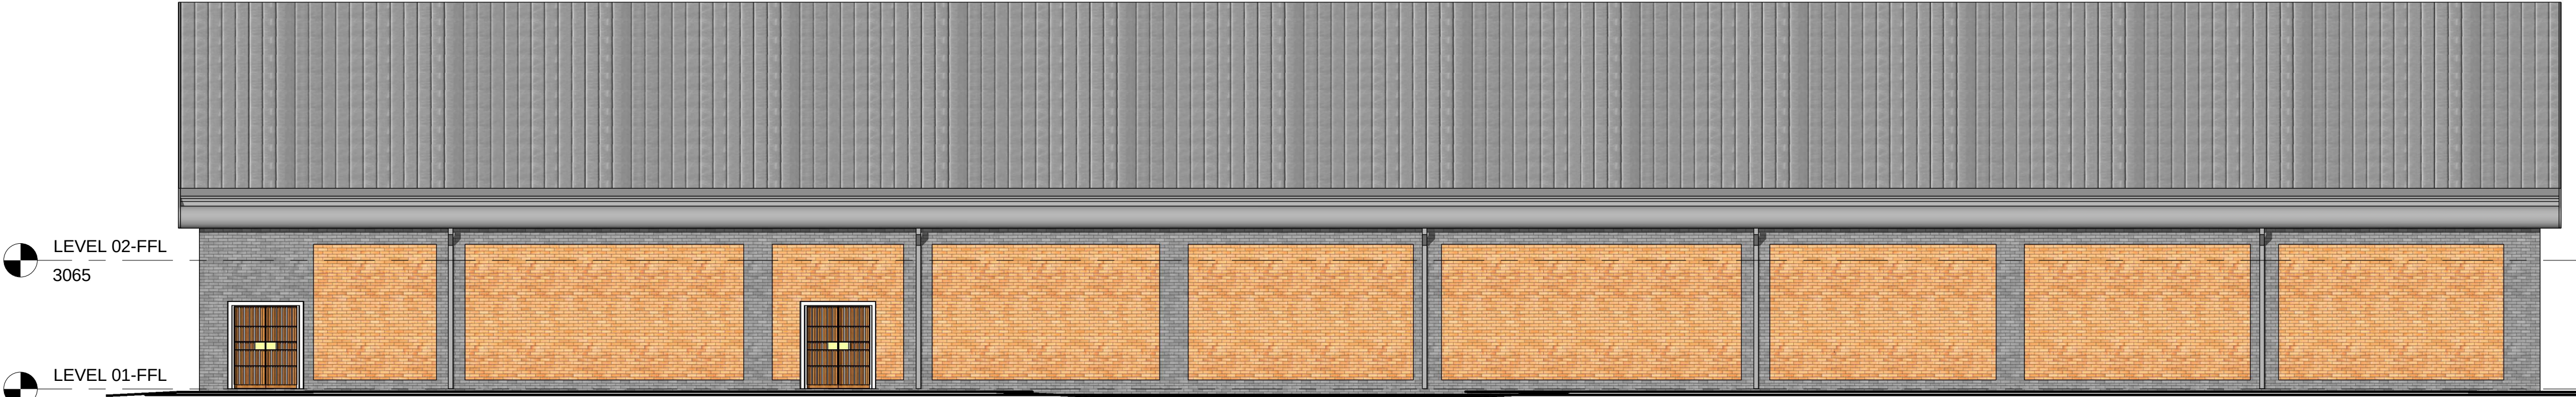


A North Elevation
1 : 100




B East Elevation
1 : 100



C West Elevation
1 : 100

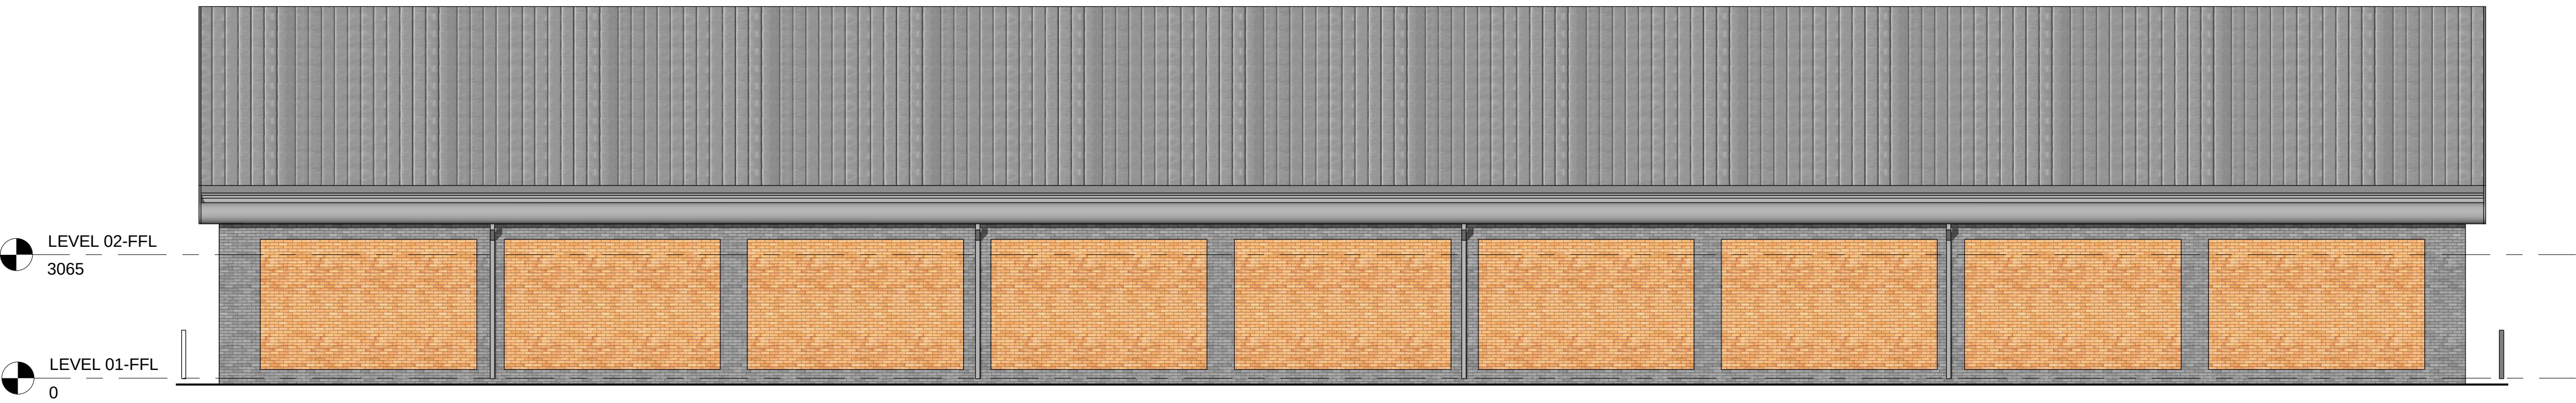


D South Elevation
1 : 100

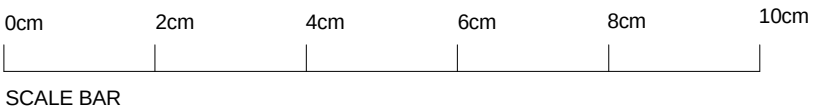

P03	By: GP Chk: KB App: JM Issued for Planning	14/10/2014
P02	By: IG Chk: KB App: JM Initial Issue	22/09/2014
P01	By: MMD Chk: KB App: JM Initial Issue	18/07/2014

Revision	Description	Date
----------	-------------	------

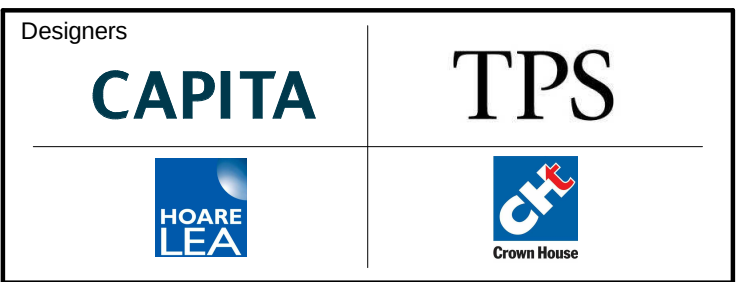

Project
North Wales Prison
Title
Building 103 Kitchen Planning Elevations

DRAWING STATUS:		
S2 - Fit for Information		
Project No. CS 070997	Scale & Size 1 : 100	
Drawing Identifier NWP - AR - CAP - 103 - PA - ZZ - 1010	Revision P03	