


SCALE @ 1:500

0 5 25 M

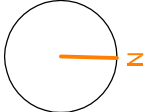

Hillside

HOSELEY LANE
PRIVATE DRIVEWAY

SHRUBS SHOWN OVER DRIVEWAY
TO BE REMOVED

NEW DRIVEWAY ENTRANCE

2m RETAINING WALL WITH PIERS
(see detail below)

EXISTING LEVEL OF LAWN RAISED TO
BE LEVEL WITH TOP OF RETAINING
WALL

F.F.L. OF REPLACEMENT DWELLING TO
MATCH EXISTING DWELLING
EXISTING DWELLING OUTLINE

Birchwood

Edge
Hill

PROPOSED DWELLING

C-19 DEC 14 - LAYOUT UPDATED
A-12 DEC 14 - UPDATED
A-22 OCT 14 - FIRST ISSUE

InSite
ARCHITECTURE

4 OLD PORT SQUARE
CHESTER
CH1 4JP
t. 01244 974501
mail@insitearchitecture.co.uk

'EDGE HILL' HOSELEY LANE, LL12 8YE

PROPOSED REPLACEMENT DWELLING

PROPOSED
BLOCK PLAN

SCALE 1:500 @ A3


revision:



dwg : ISA 249 P 205

2 RETAINING WALL DETAIL 1:200

1 BLOCK PLAN 1:500

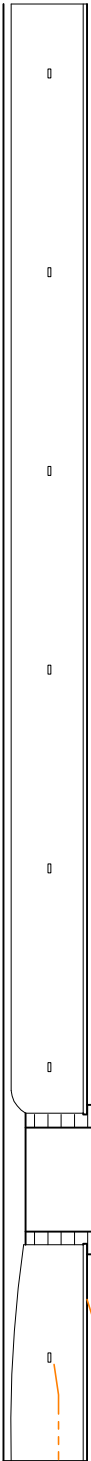

SANDSTONE PIERS (2m HIGH)

SANDSTONE COPING

RENDERED FINISH WITH INSET
LIGHTING BLOCKS

WARNING: DO NOT SCALE FROM PRINTS - WORK FROM FIGURED DIMENSIONS ONLY
THIS DRAWING REMAINS THE LEGAL PROPERTY OF INSITE ARCHITECTURE AND UNAUTHORISED USE OR REPRODUCTION
OF IT (OTHER THAN FOR THE PURPOSES OF THE STATUTORY APPLICATIONS) IS EXPRESSLY
FORBIDDEN WITHOUT PRIOR CONSENT. ALL DRAWINGS ARE SUBJECT TO COPYRIGHT LAW.