


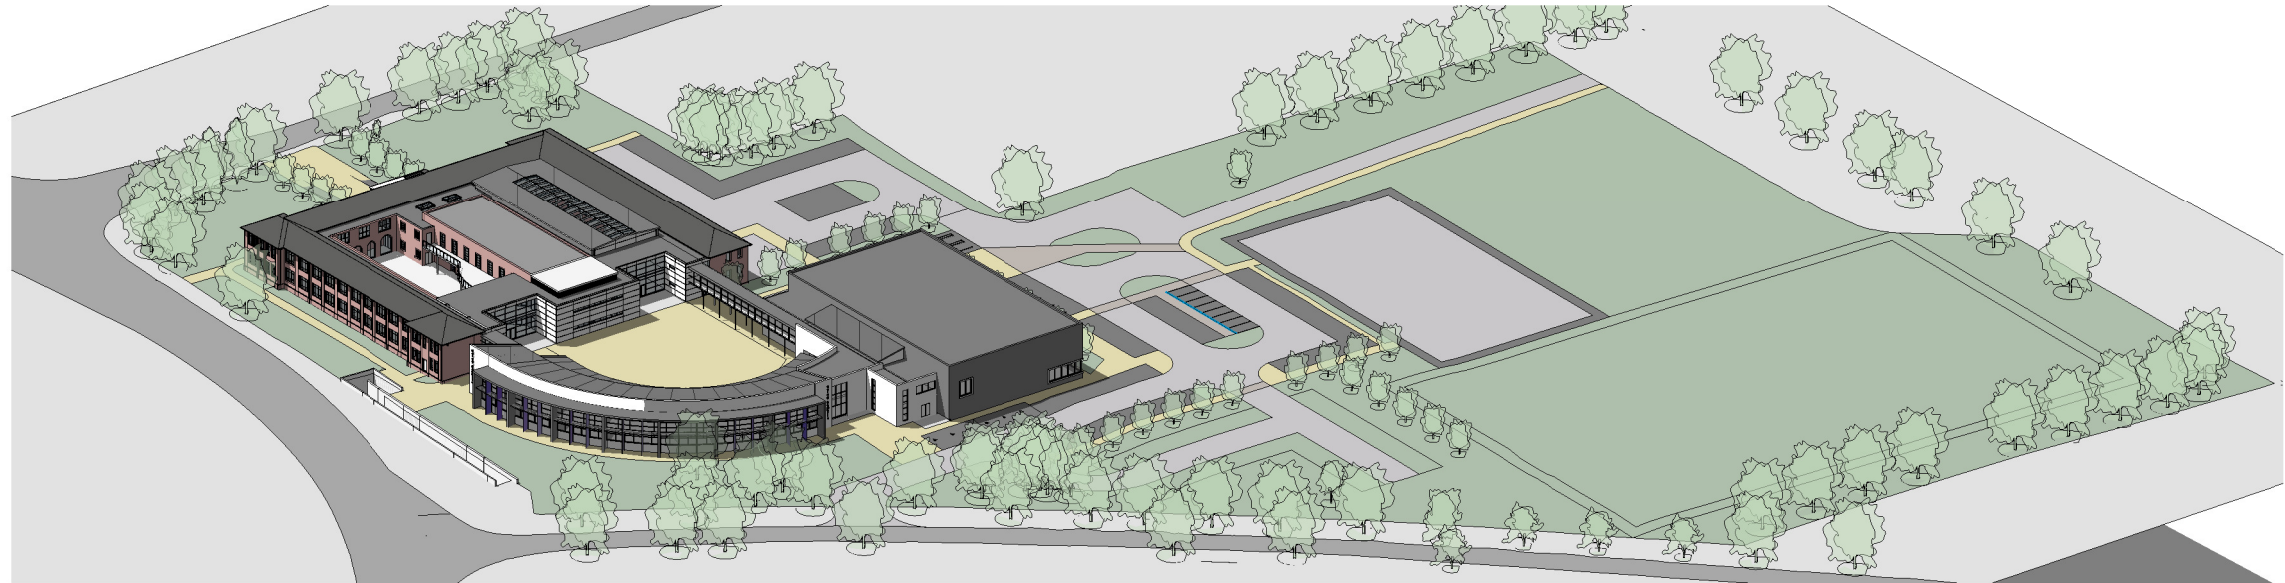

SOUTH EAST



NORTH WEST

NOTES:
THIS DRAWING IS THE COPYRIGHT OF
AINSLEY GOMMON ARCHITECTS. DO NOT
SCALE FROM THIS DRAWING. WORK TO
FIGURED DIMENSIONS ONLY. CHECK ALL
DIMENSIONS ON SITE. ANY DISCREPANCIES
TO BE NOTIFIED TO THE ARCHITECT.

REV	DESCRIPTION	DATE	BY

Job **GROVE SCHOOL
for COLEG CAMBRIA**

Drg **INDICATIVE VIEW
FROM SOUTH EAST &
NORTH WEST AS
PROPOSED**

Number **C820.123**

Scale	Date	Drawn	(Checked)
	11/28/14	GR	SV

