
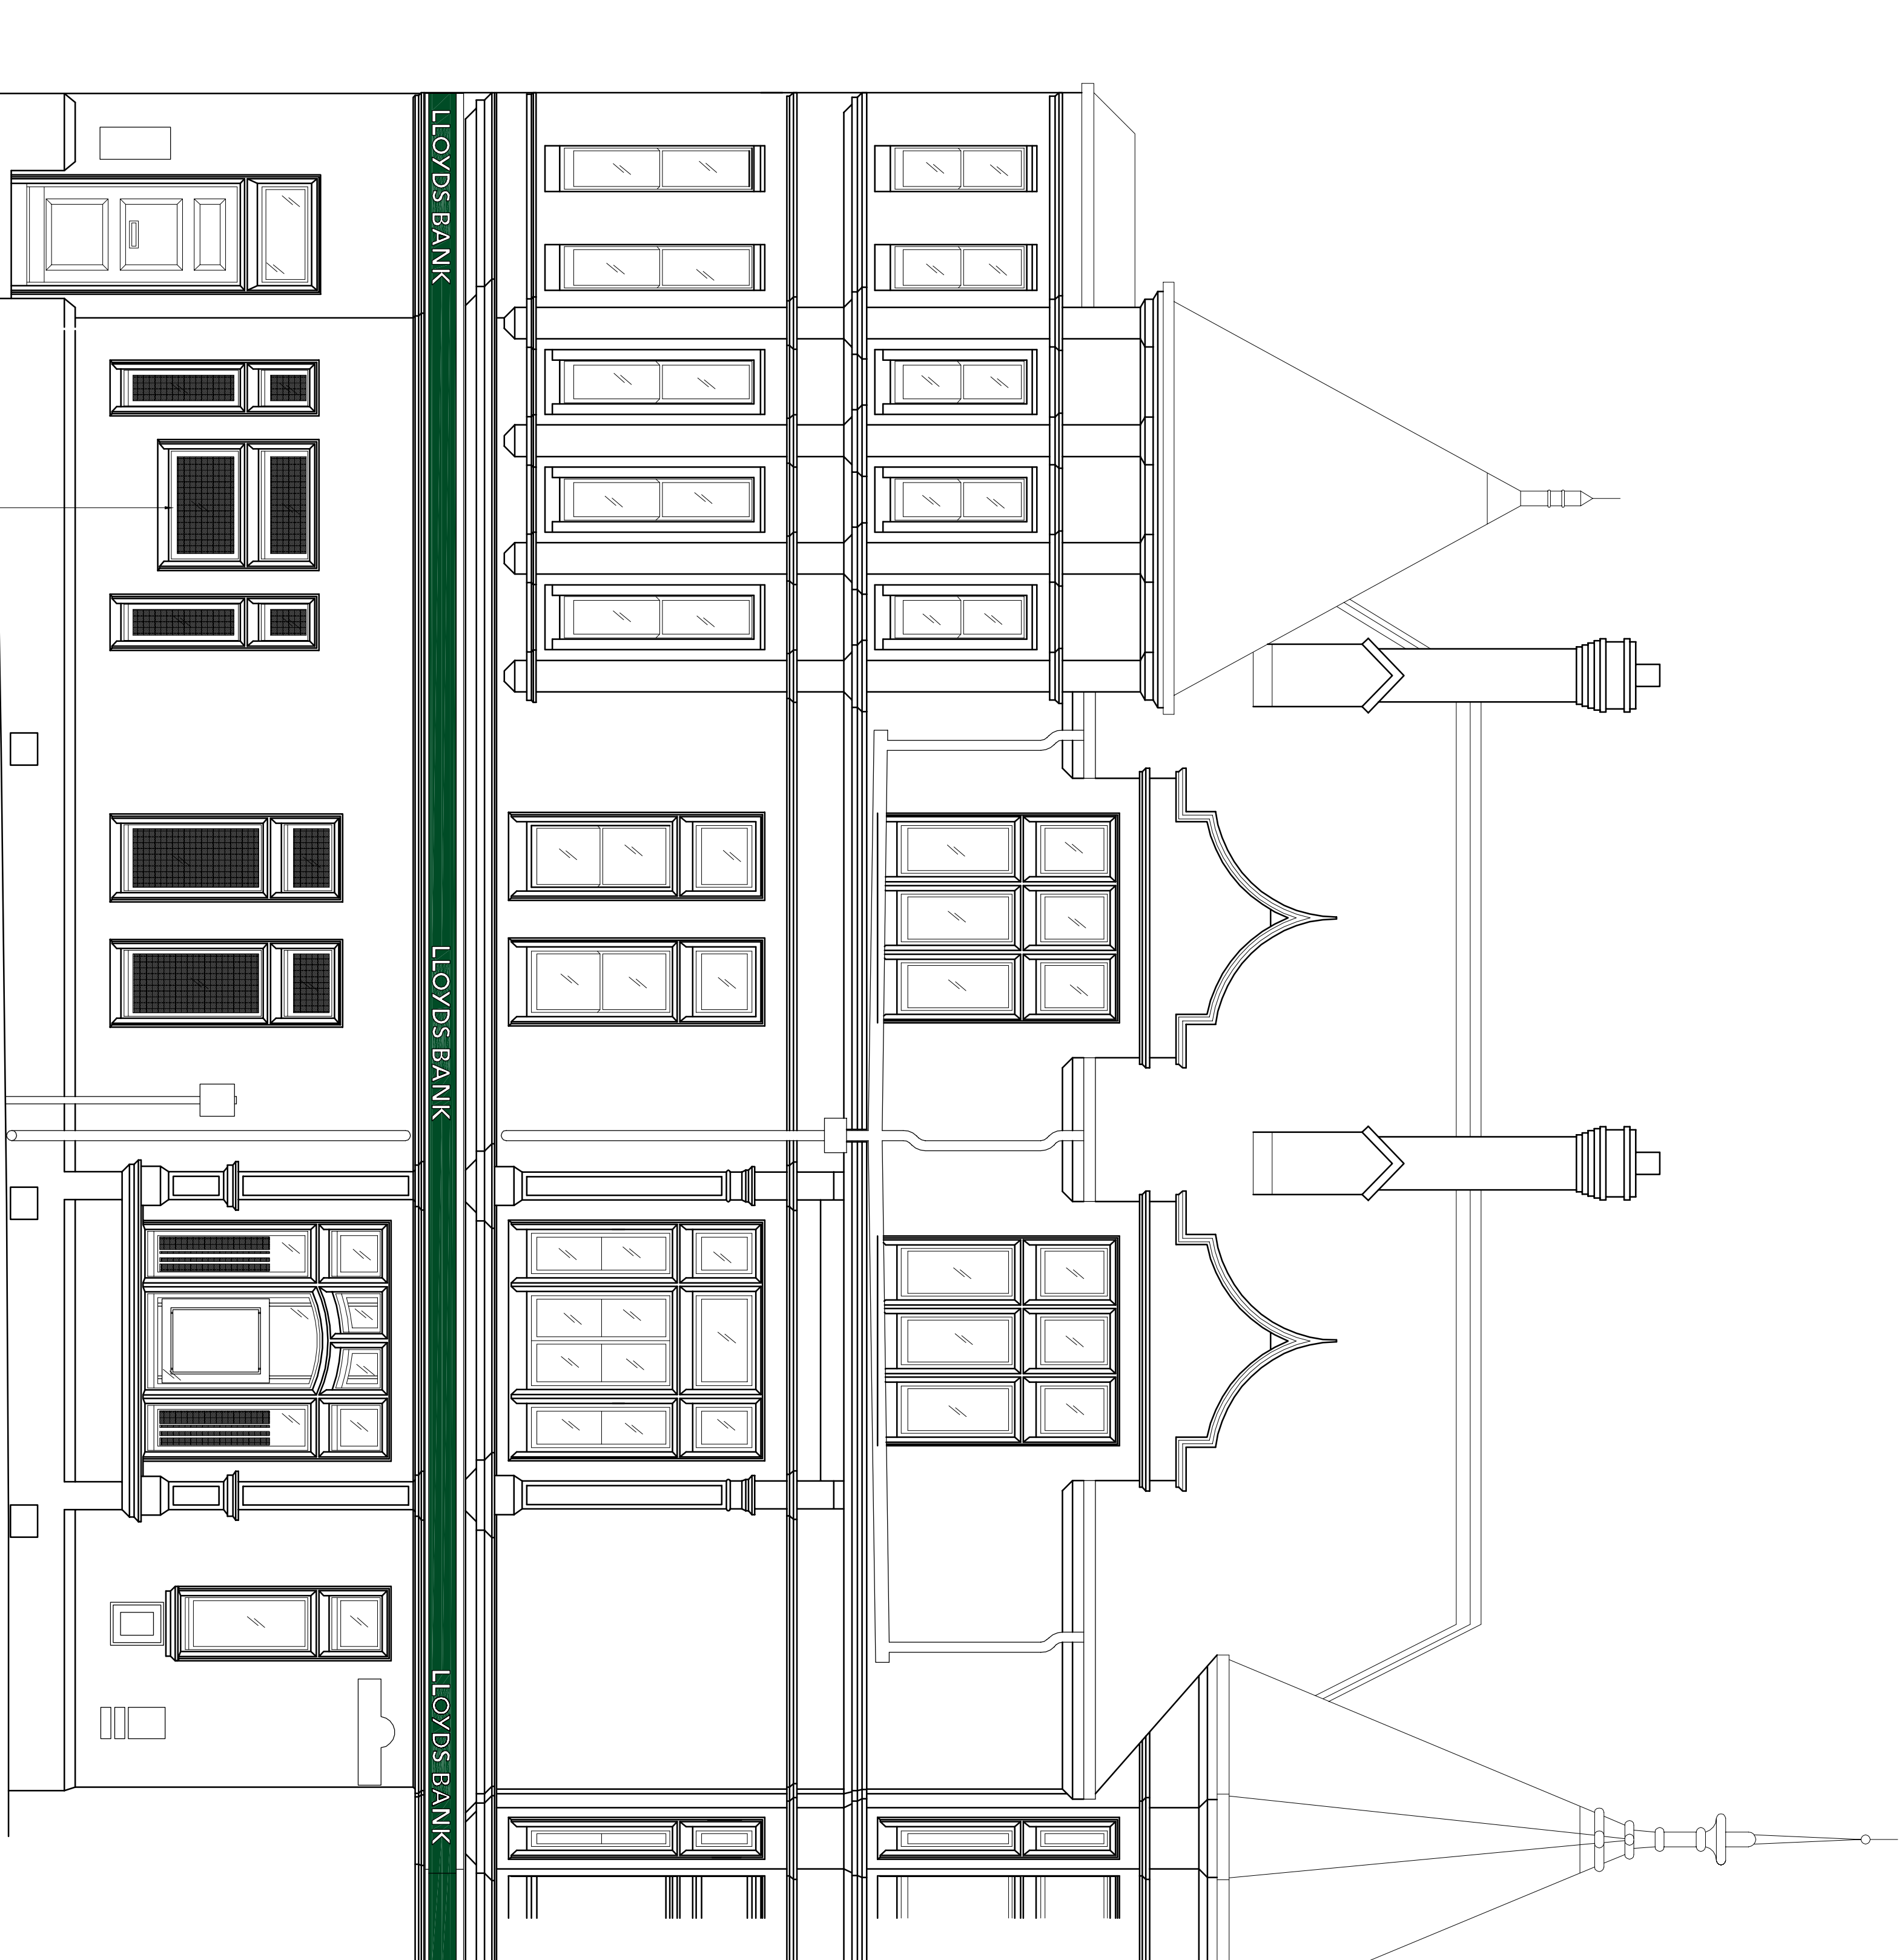


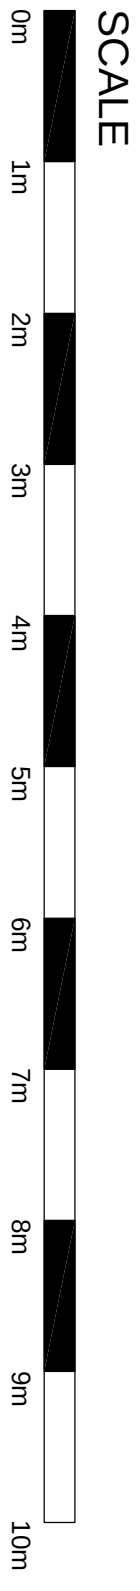

ATM - Existing ATM to be removed and aperture to be infilled to match the existing section in construction and appearance.
Windows - Repair the existing timber framework and replace the existing glass with new glass.
Remove the existing green window film, install new double crystal manifestation to all windows as shown by grey hatched area.

Egerton Street Elevation

REV / DATE	REVISION	INITIALS
Contractors Reference: D0593		
PLANNING		
LLOYDS BANKING GROUP		
ALL DIMENSIONS TO BE GIVEN IN METERS TO NEAREST MILLIMETER. DRAWINGS TO BE USED IN CONJUNCTION WITH PROJECT SPECIFICATIONS. THIS DRAWING IS THE PROPERTY OF LLOYDS BANKING GROUP AND CANNOT BE REPRODUCED OR COPIED IN ANY MANNER WITHOUT THE WRITTEN PERMISSION OF LLOYDS BANKING GROUP. ALL MODIFIED DRAWINGS SHOULD BE RETURNED TO LLOYDS BANKING GROUP.		
GROUP PROPERTY		
BRISTOL - PO BOX 112, CROSS ROAD, CROSS WAY, BRISTOL, BS99 7AB EDINBURGH - SPINNAULD SQUARE, 12 BARKHARD CROSSWAY, SOUTH EDINBURGH, EH11 4EN HARPENDEN - FINEY ROAD, HARPENDEN, HATFORD, Herts, Herts, AL5 2NQ		
PROJECT ADDRESS		SCALE
Brand - Lloyds Bank		A1 - 1:50
Wrexham Regent Street		A3 - 1:100
28 Regent Street		DATE
WREXHAM LL11 1SE		10.11.14
DRAWING DESCRIPTION		DRAWN BY
Egerton Street Elevation		GJT
AS PROPOSED		REVISION
DRAWING NUMBER		/
50732200-AR01-EI-0201		