


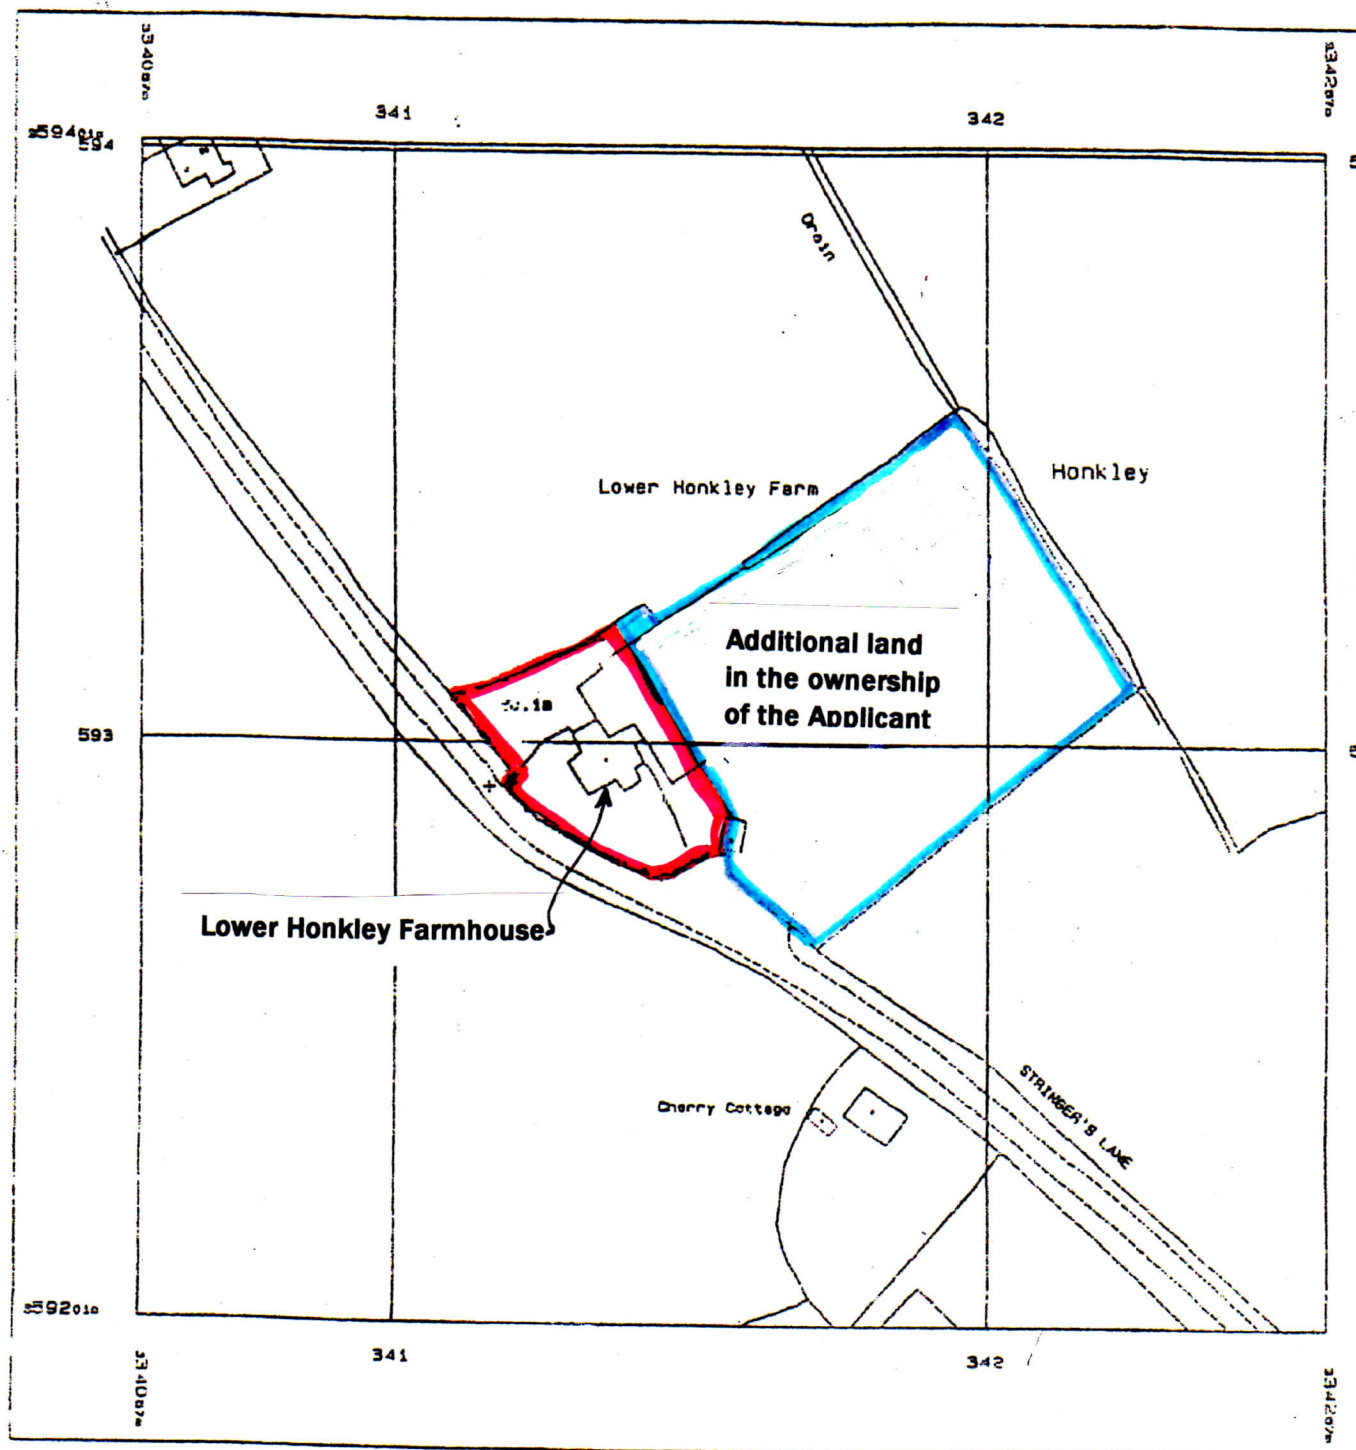

Produced 18 Nov 1999 from Ordnance Survey digital data and incorporating surveyed revision available at this date. © Crown Copyright 1999.

Reproduction in whole or in part is prohibited without the prior permission of Ordnance Survey.

Part or all of this Superplan is extracted from mapping produced at one or more of the following scales: 1:1250, 1:2500 & 1:5000.

National Grid sheet reference at centre of this Superplan: SJ3459

Scale 1:1250

Lower Honkley Farm
JBA - Drawing No 3326 / LOCATION PLAN

This Superplan product does not contain all recorded map information