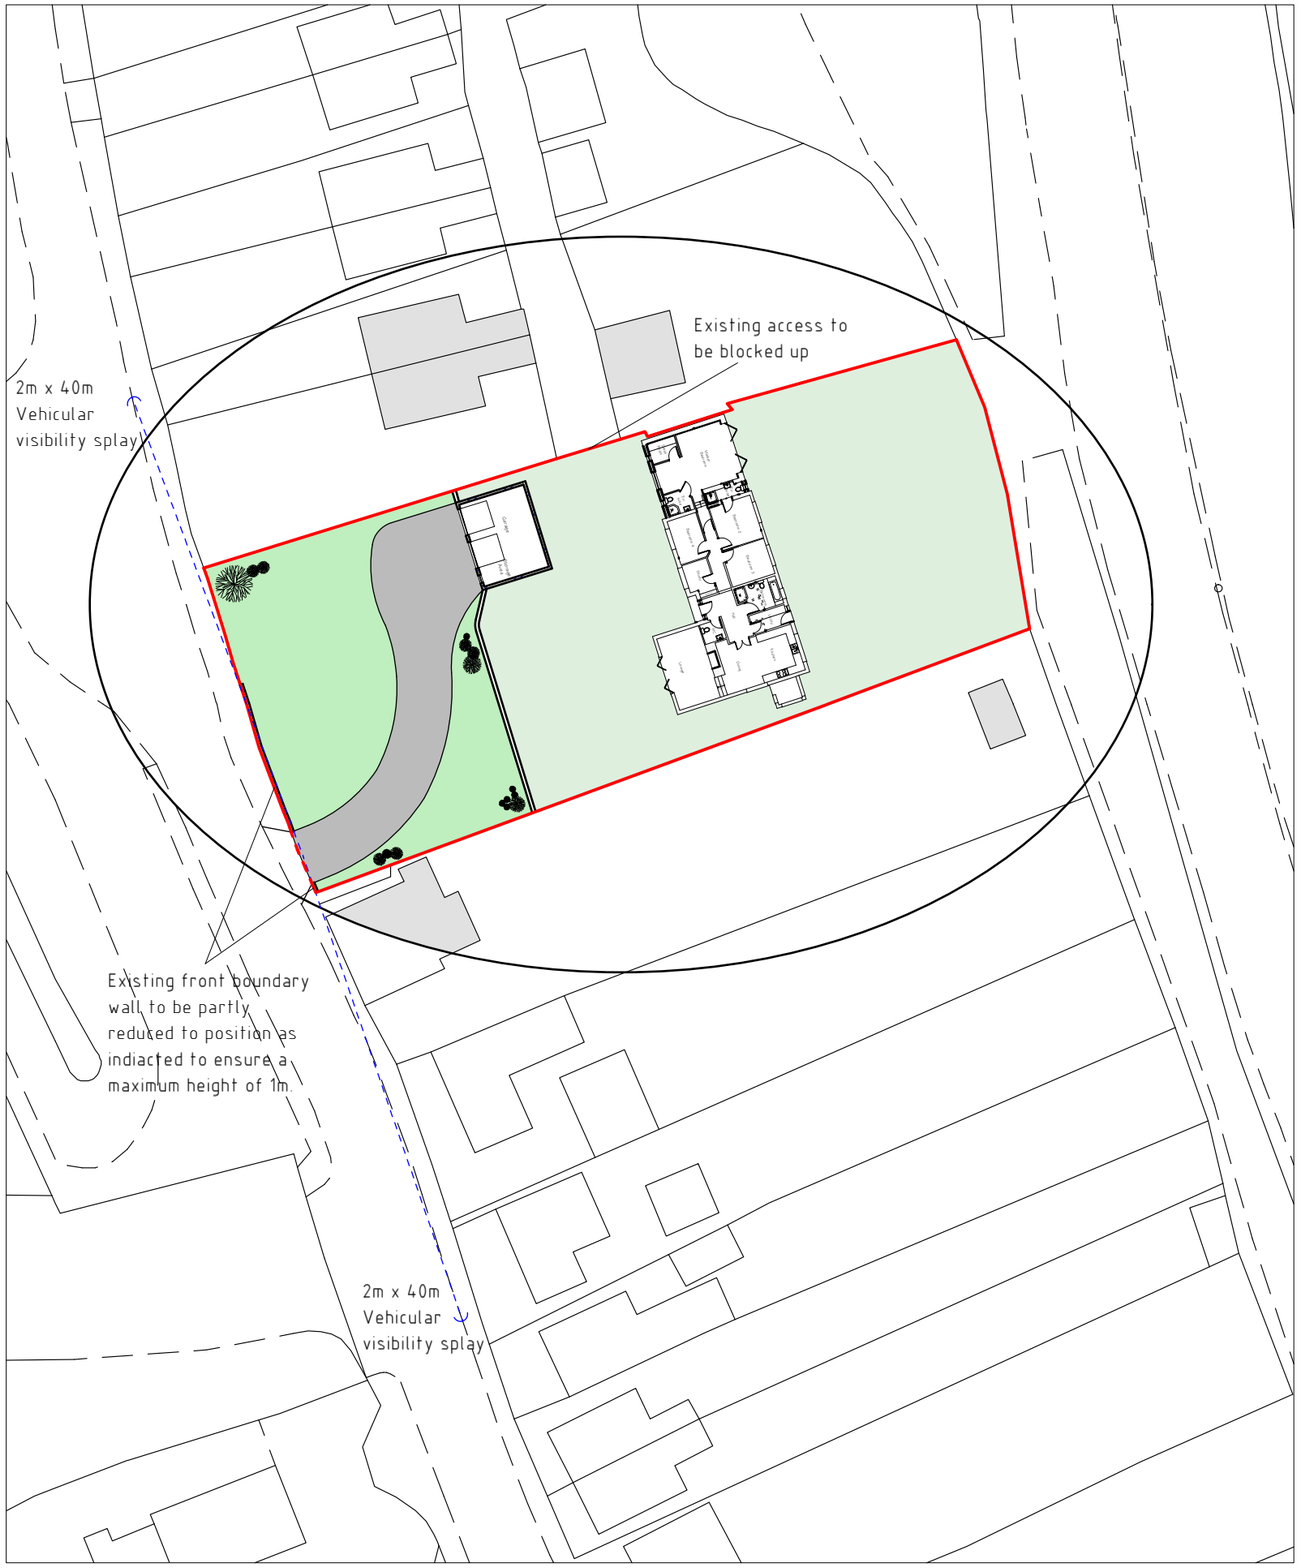

Site Plan 1:500

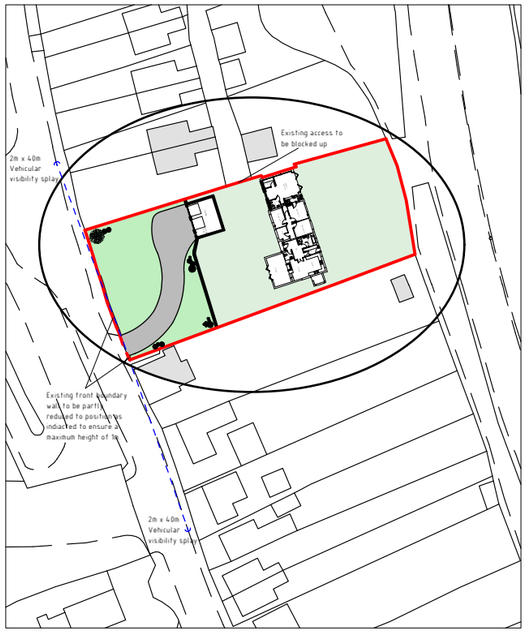

Location Plan 1:1250

Key

Surrounding Buildings

Proposed Site

Rev	Date	Detail	Initial
A	11/14	Design Amends	S.M.E.

Project:

The Bungalow,
The Lodge,
Brymbo,
Wrexham.

Title:	Scale: (A3)
Site Plan & Location Plan	1:500 & 1:1250
Drawn By: S M Eltham	Date: Oct 2014
Drawing No: P079/005	Sheet: 1 of 1

blueprint
architectural services

partner LABC

Redwither Business Centre,
Redwither Business Park,
Wrexham. LL13 9XR
Tel: 01978 356500
www.blueprintarchitectural.com