
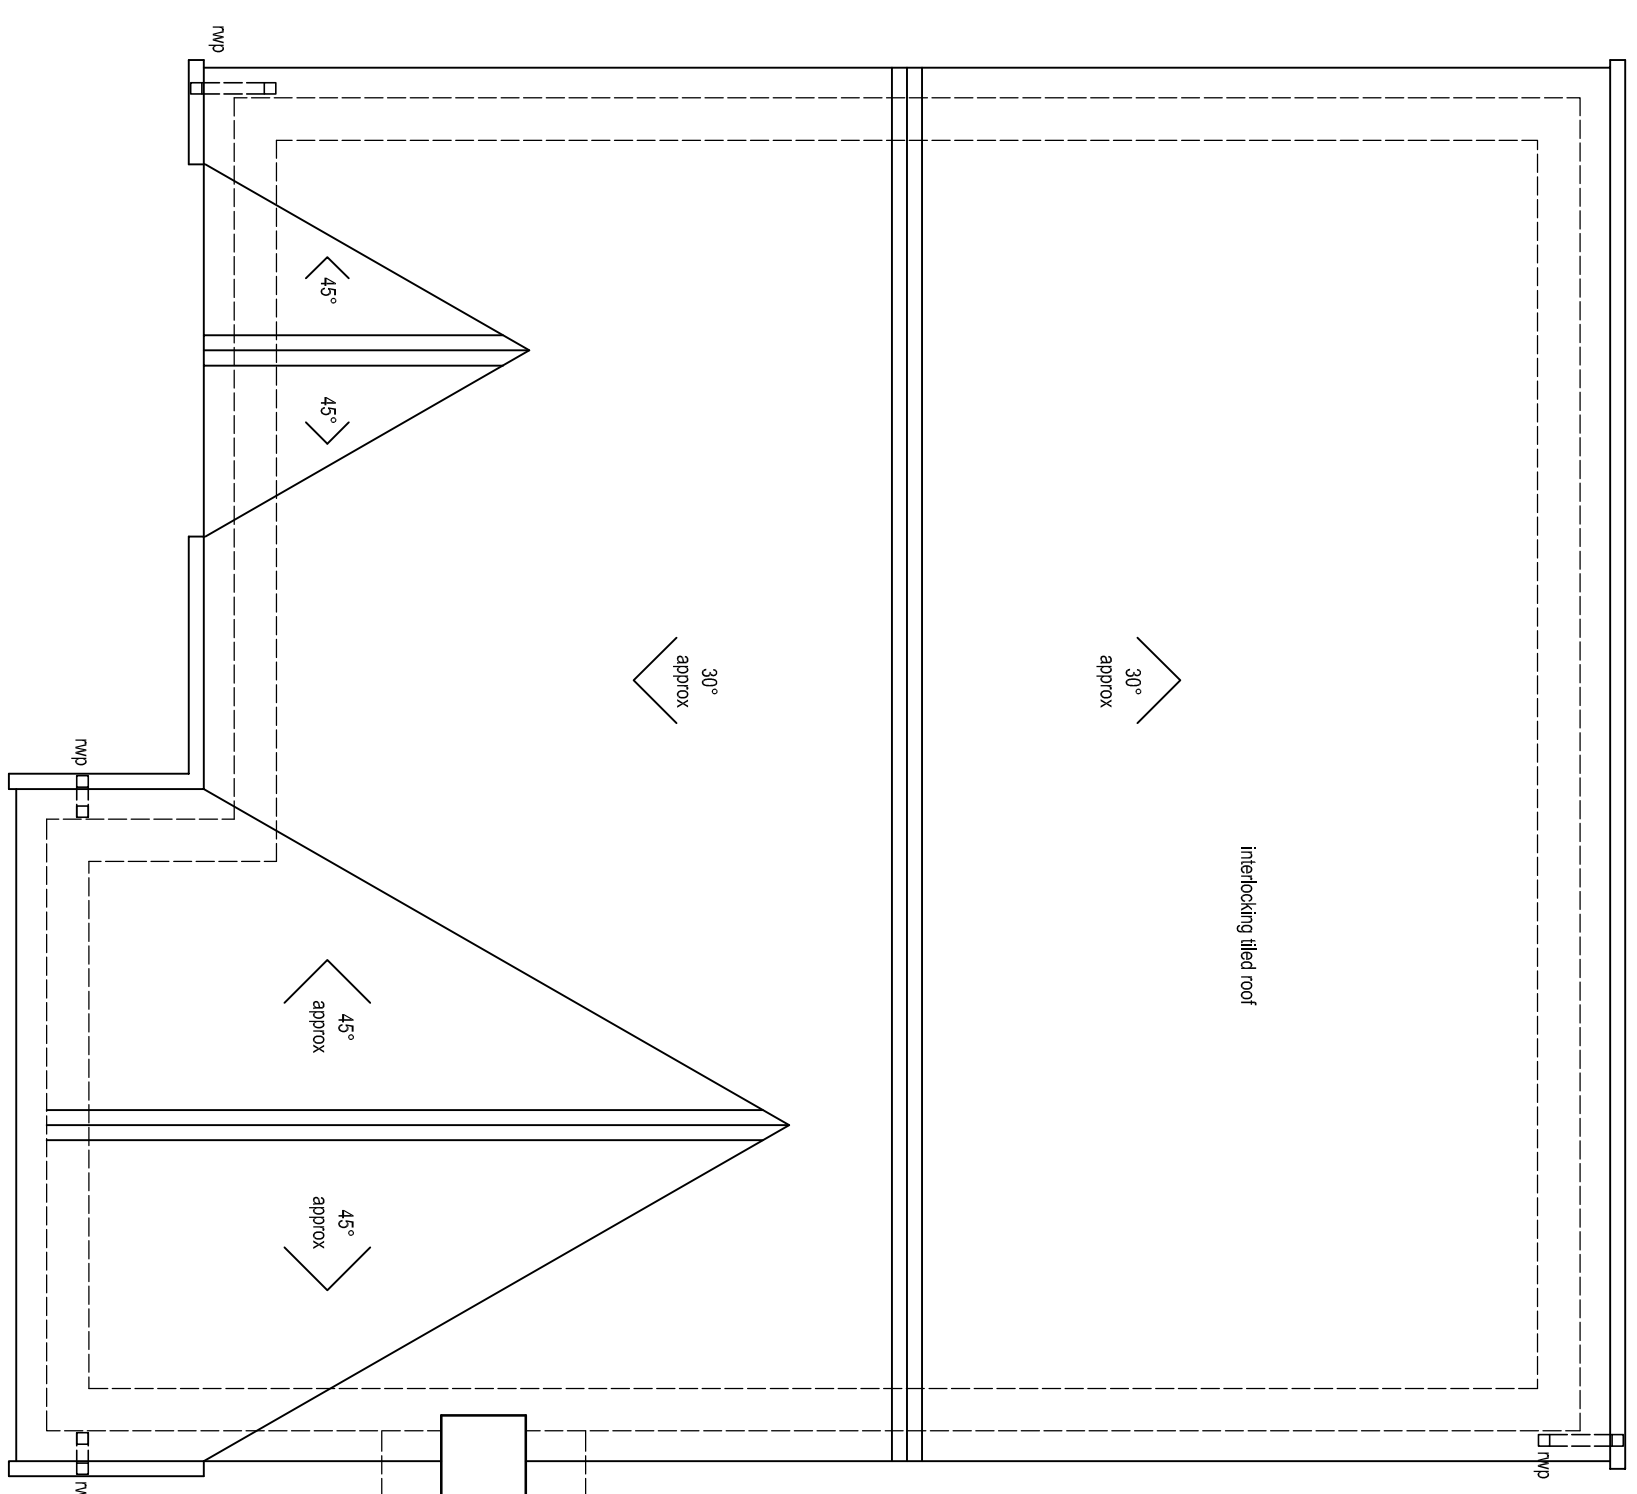


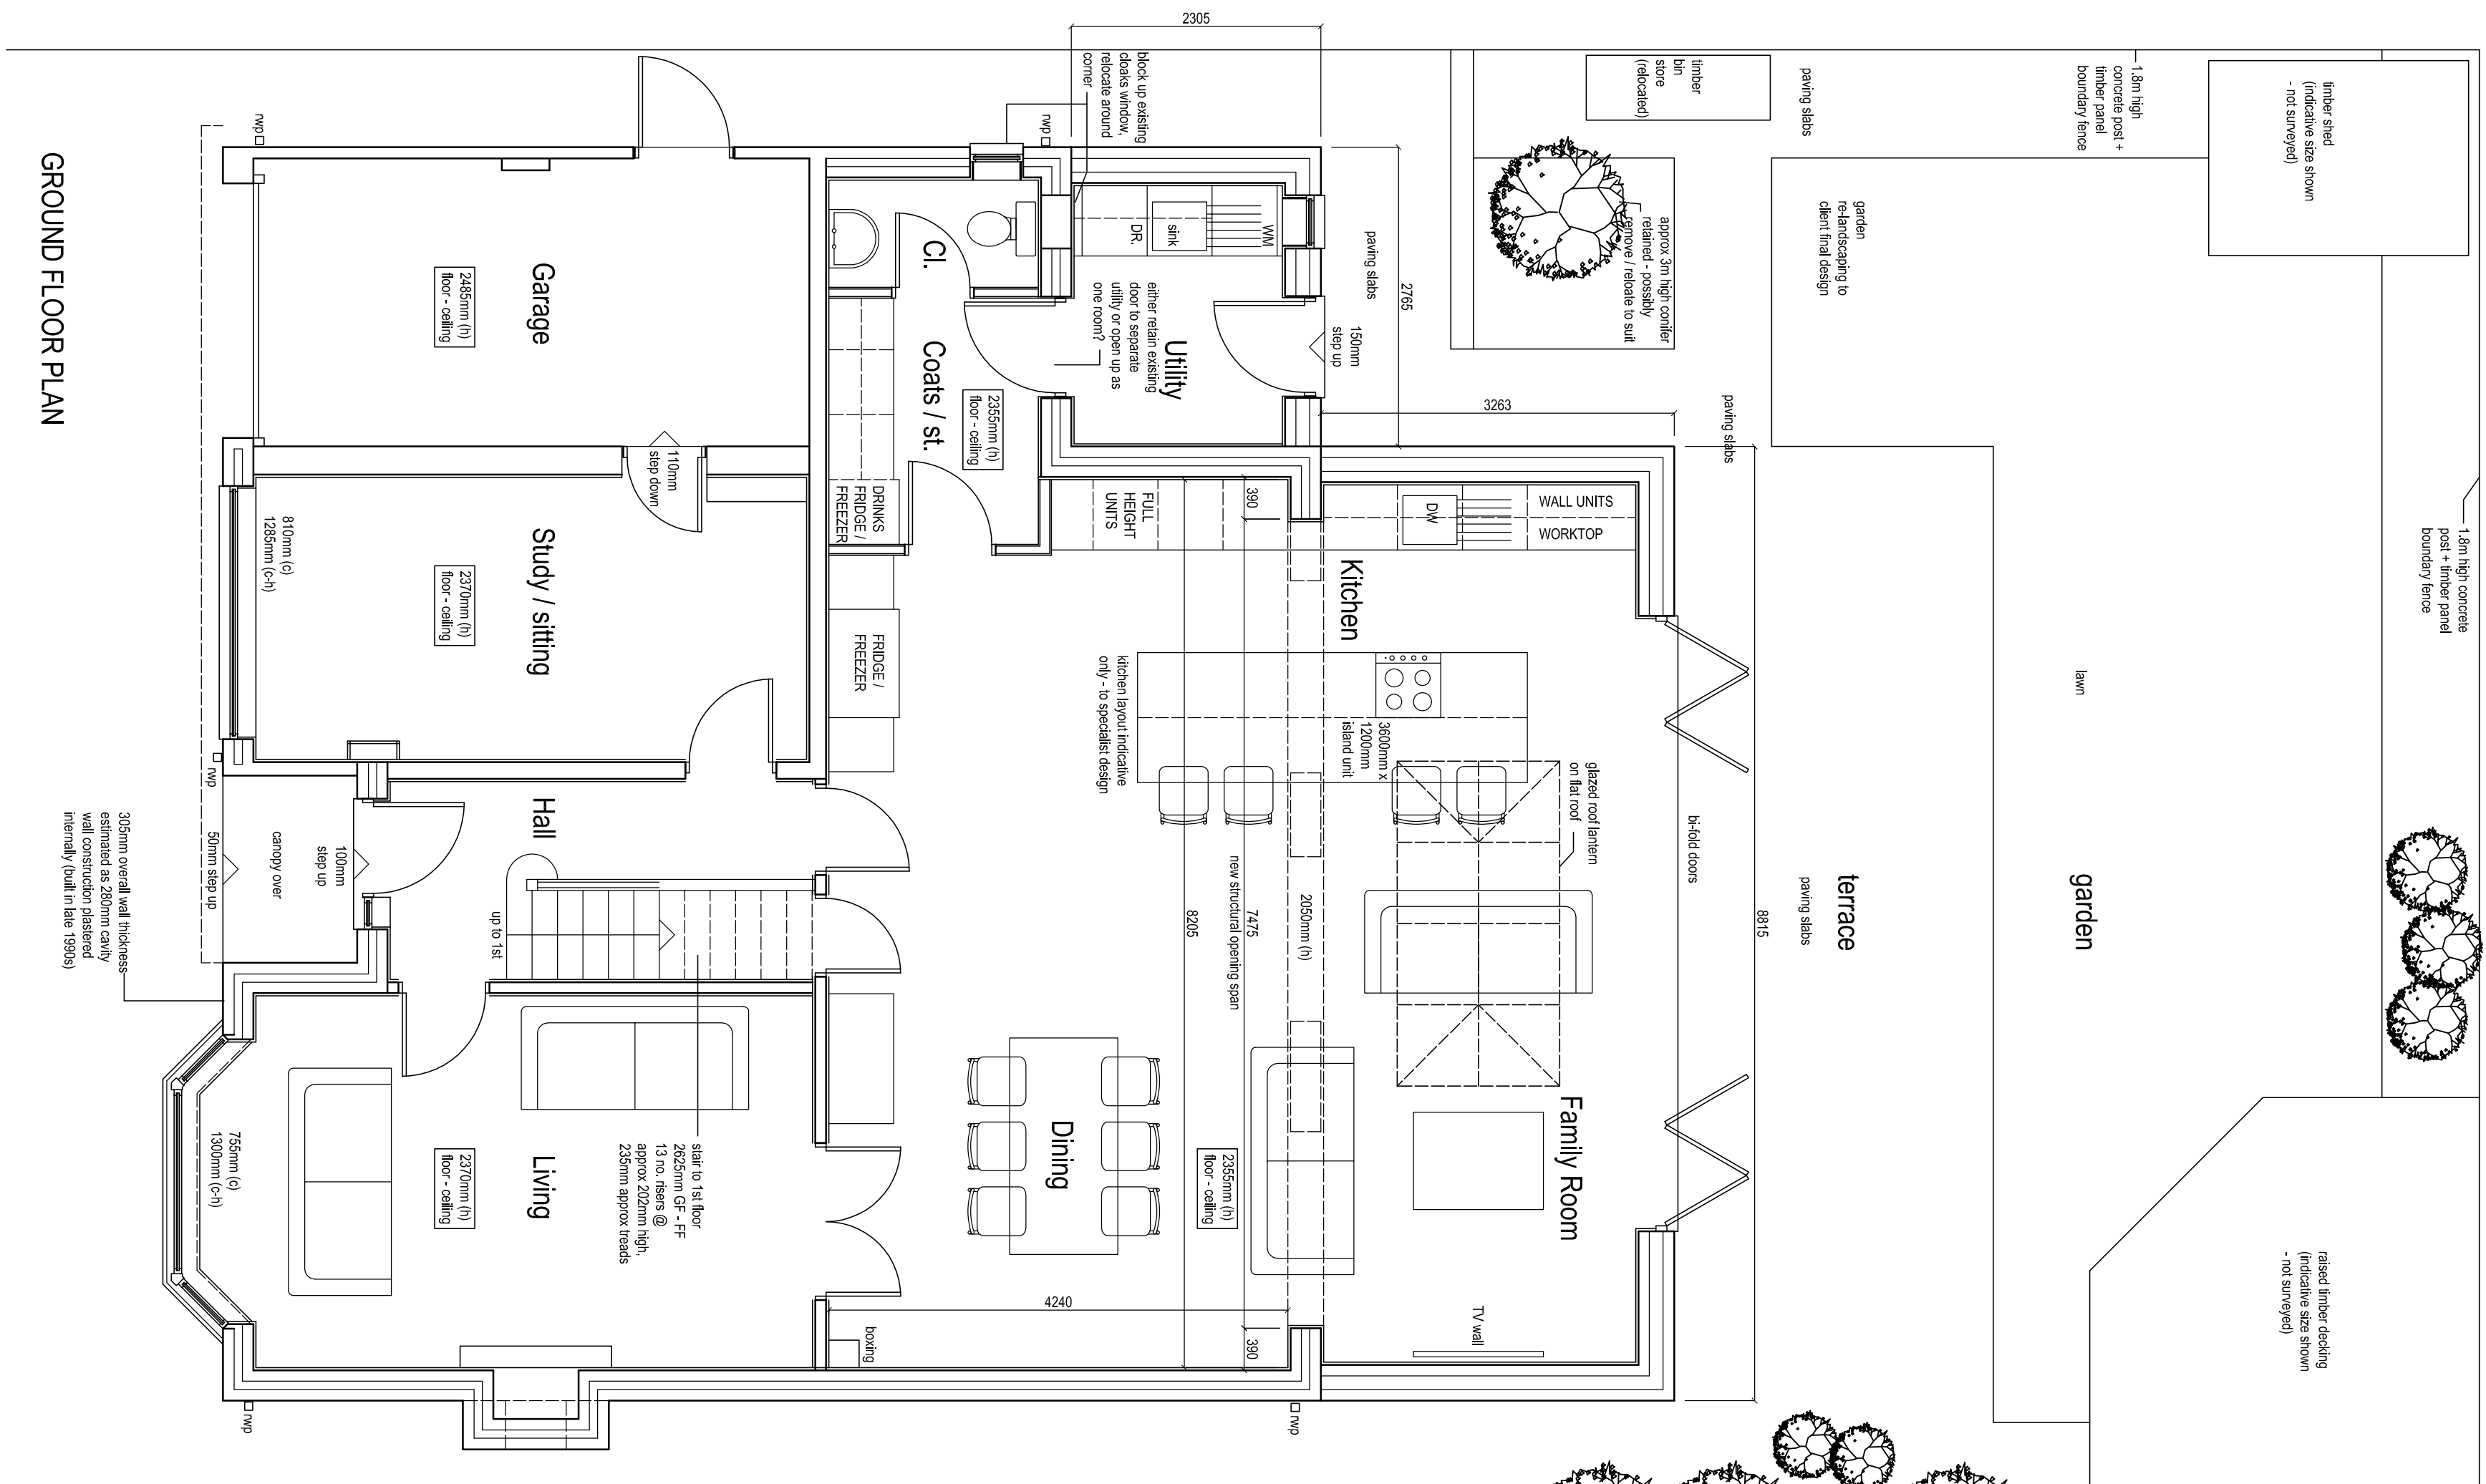

Rev.	14 12 12	Lawful Development Certificate application
Date		Notes

MHA MARTIN HOLLAND ARCHITECT 514 Hallowgate Court, McMill, Tarrytown, Cheektowatch, NY 10514 T: 914.964.6974 E: martin.holland100@earthlink.net			
Proposed extensions and alterations at 5 Rossett Park, Dartland Lane, Rossett, LL12 0FB			
Draw Title: PLANS AS PROPOSED			
Project:	14-45	Draw No:	10
Date:	DEC 2014	Scale:	1:50@A1
		Rev:	A
		Stage:	PLANNING