




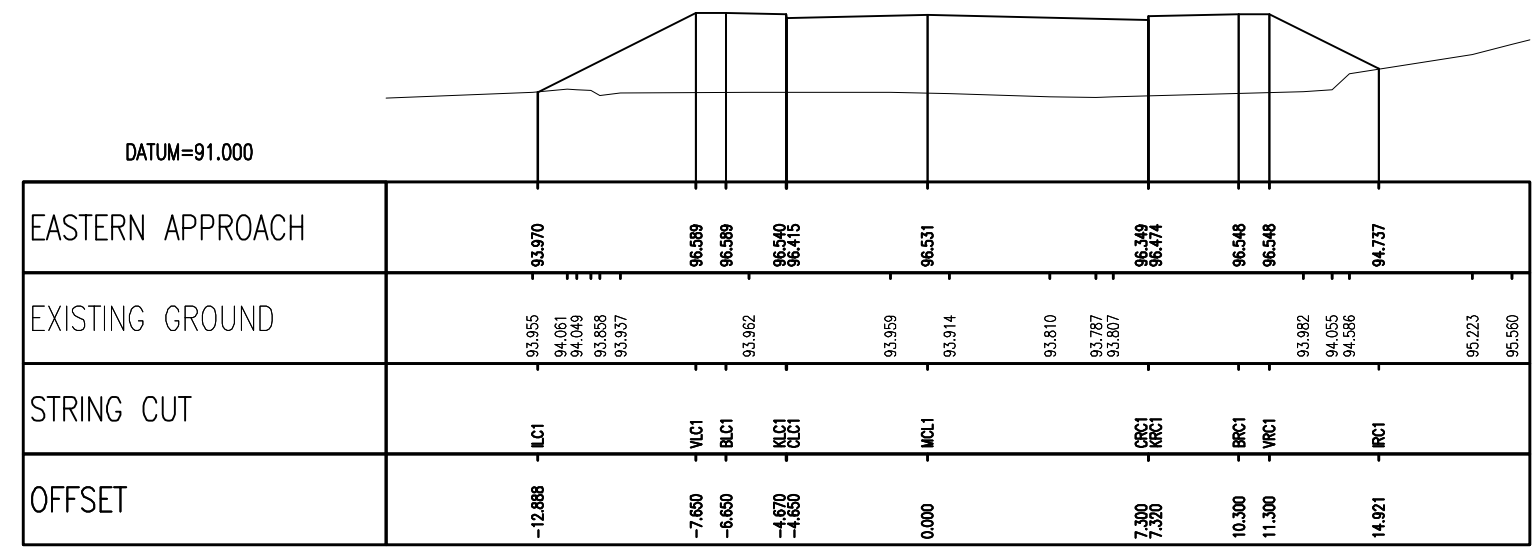


CHAINAGE 40.000

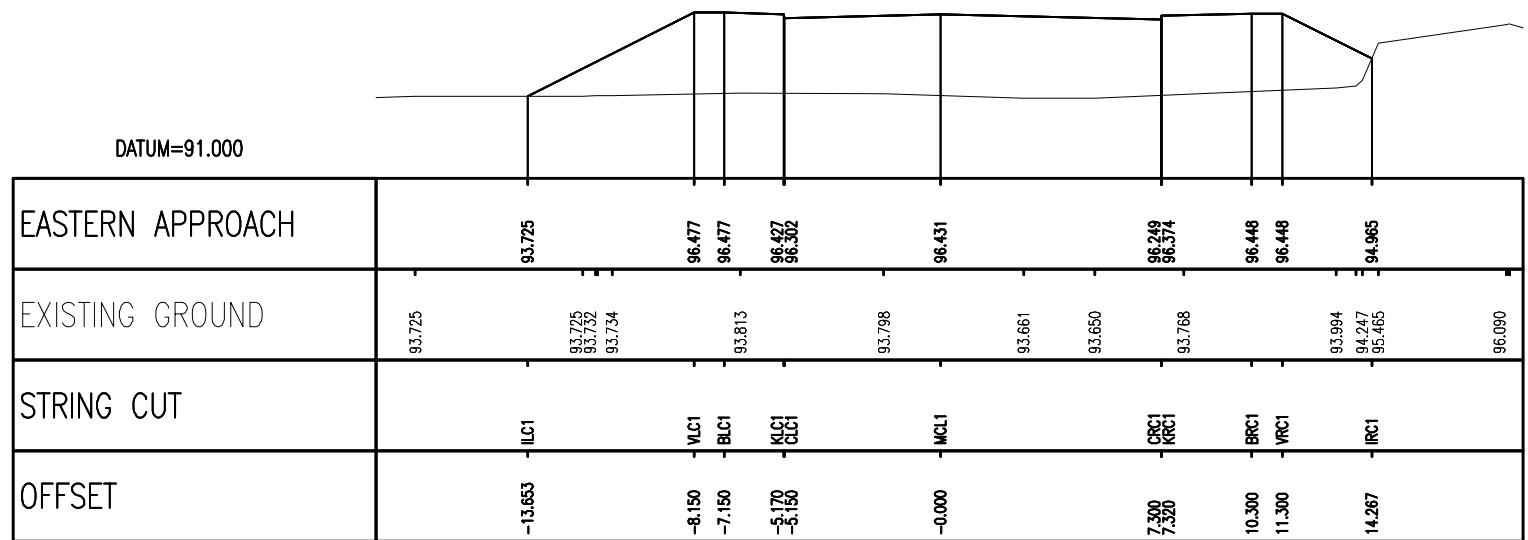


CHAINAGE 30.000

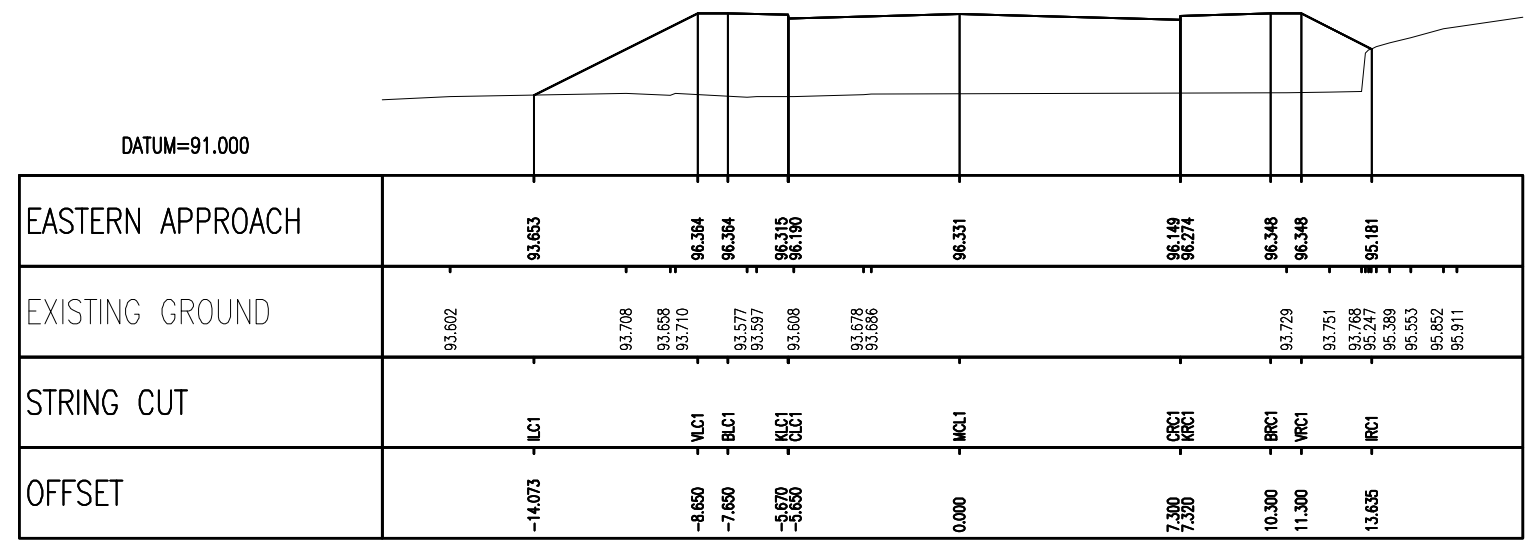


CHAINAGE 20.000

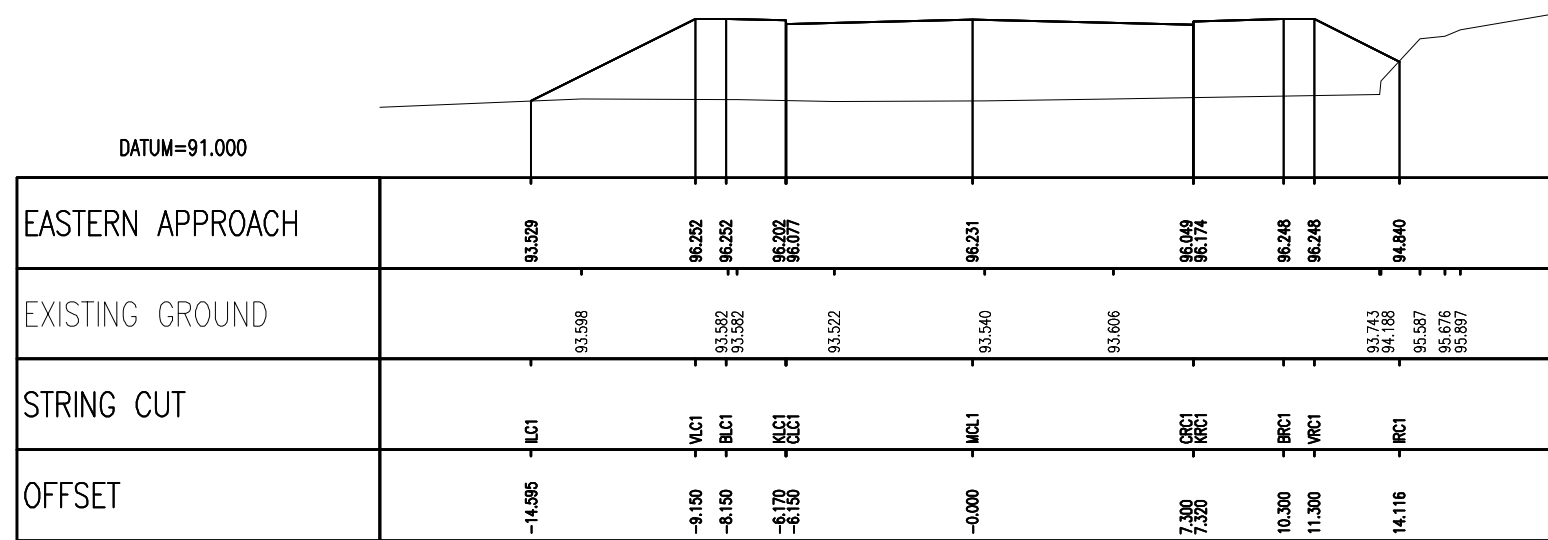


CHAINAGE 10.000

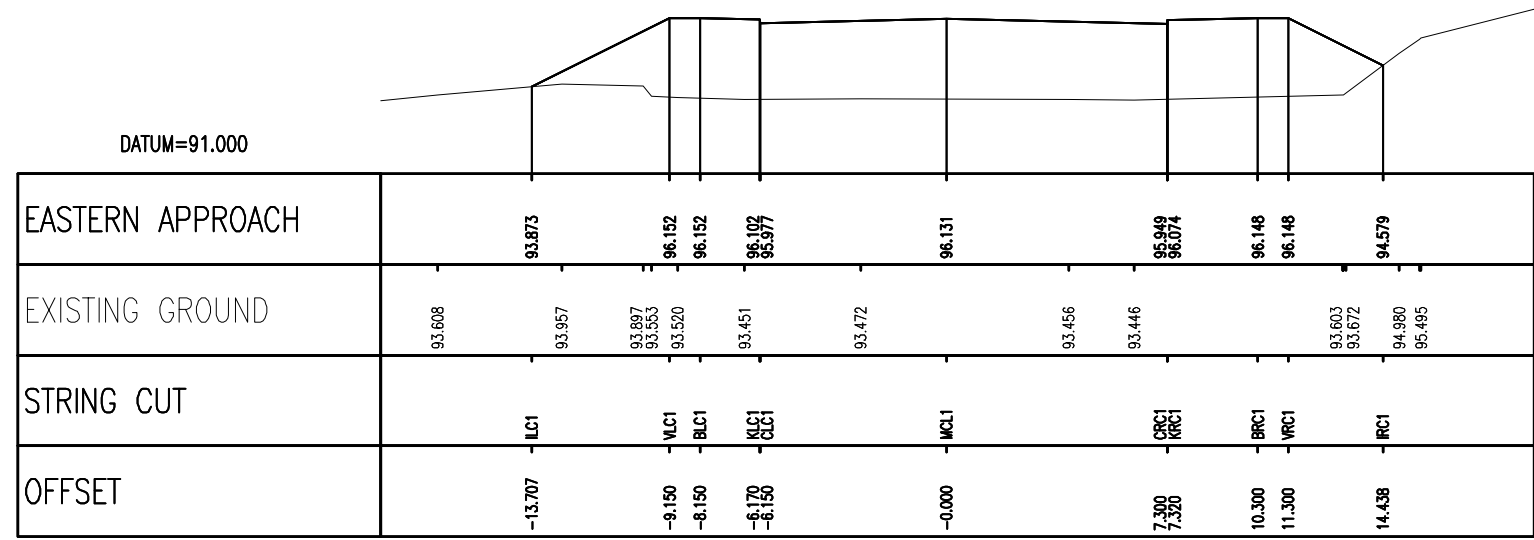


CHAINAGE 0.000

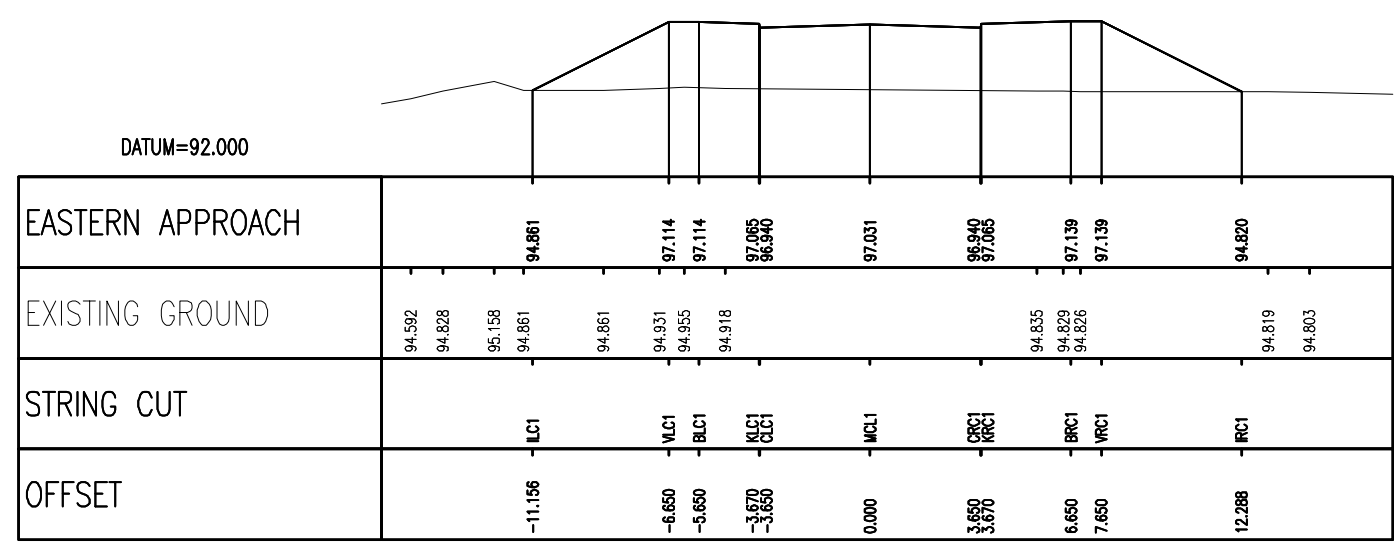


CHAINAGE 90.000

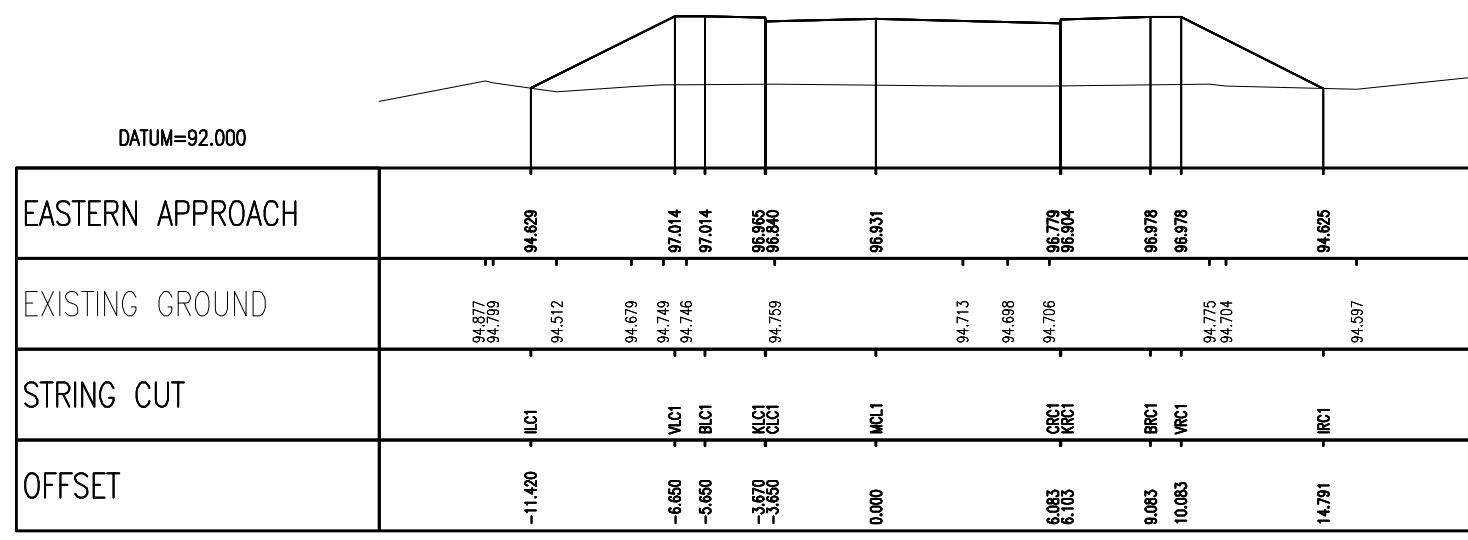


CHAINAGE 80.000

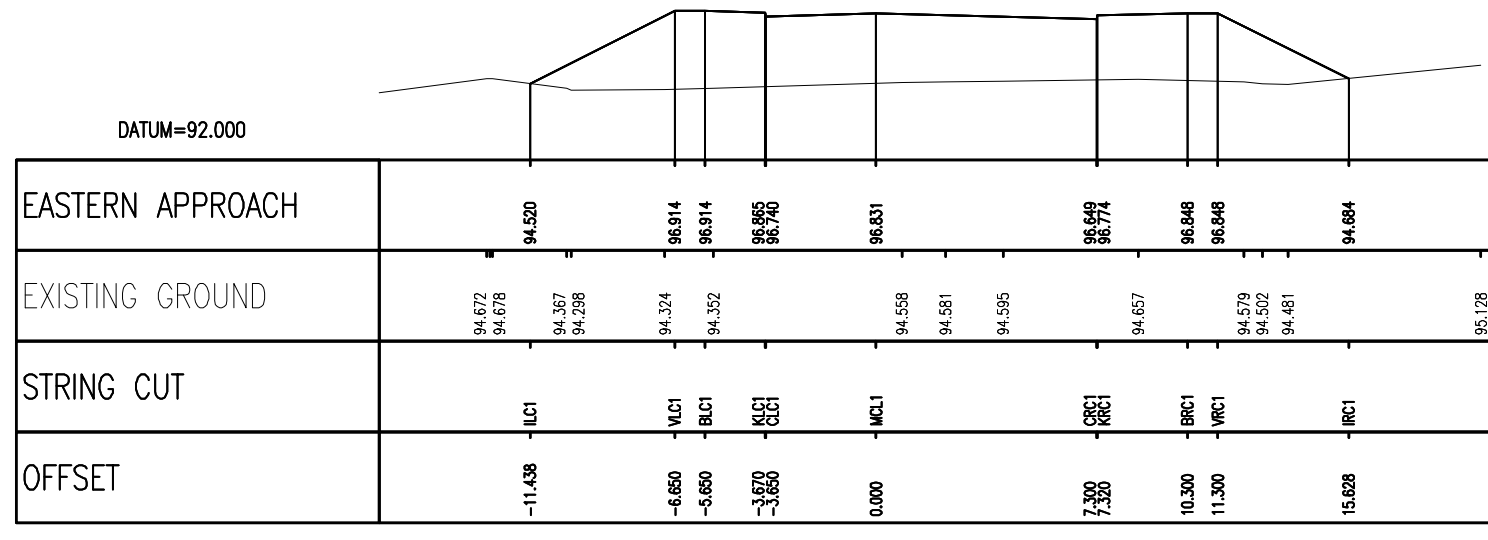


CHAINAGE 70.000

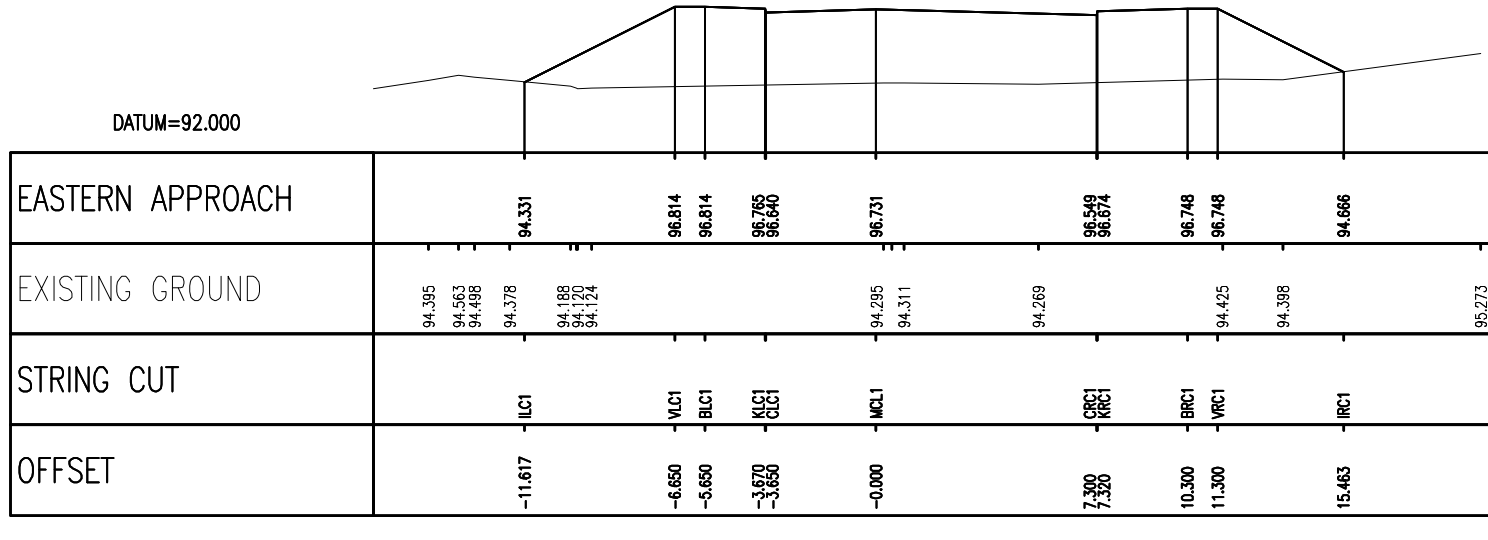


CHAINAGE 60.000

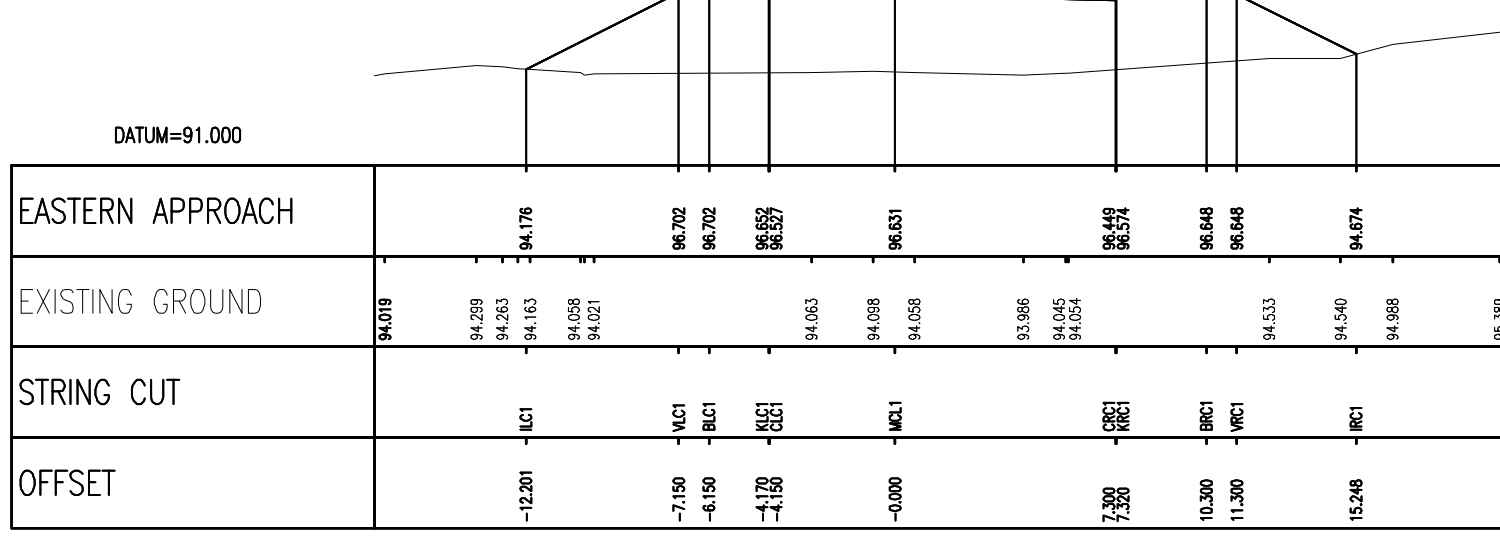


CHAINAGE 50.000

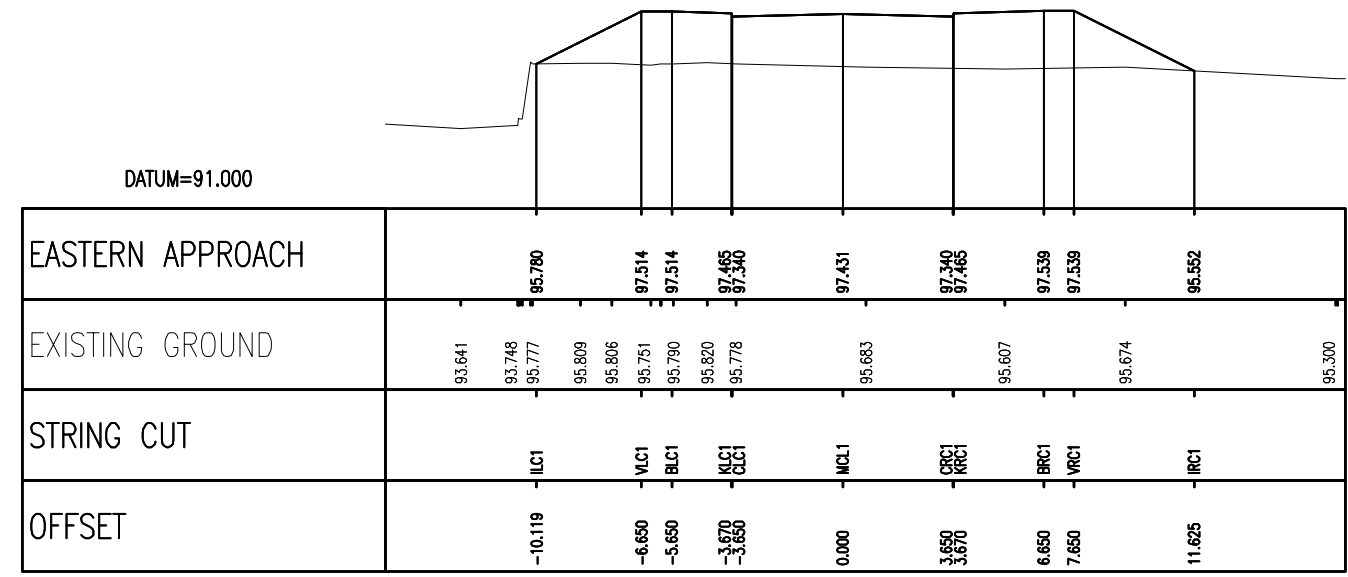


CHAINAGE 130.000

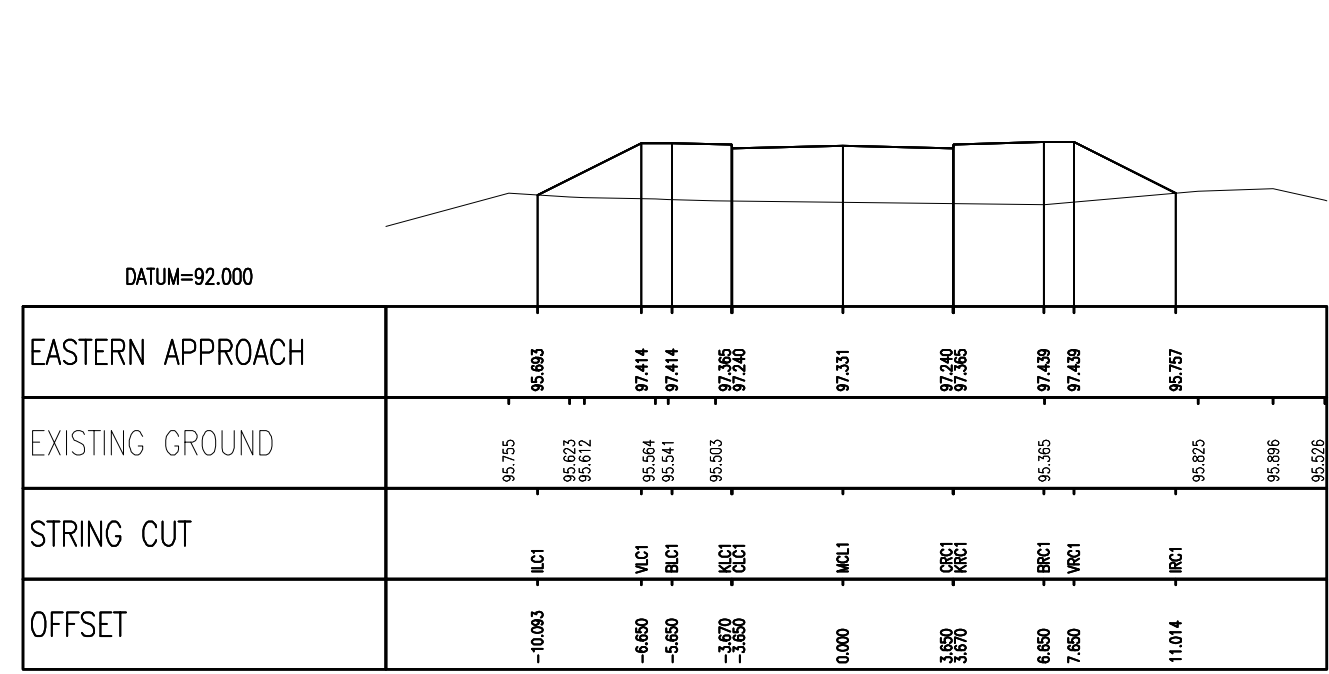

CHAINAGE 120.000

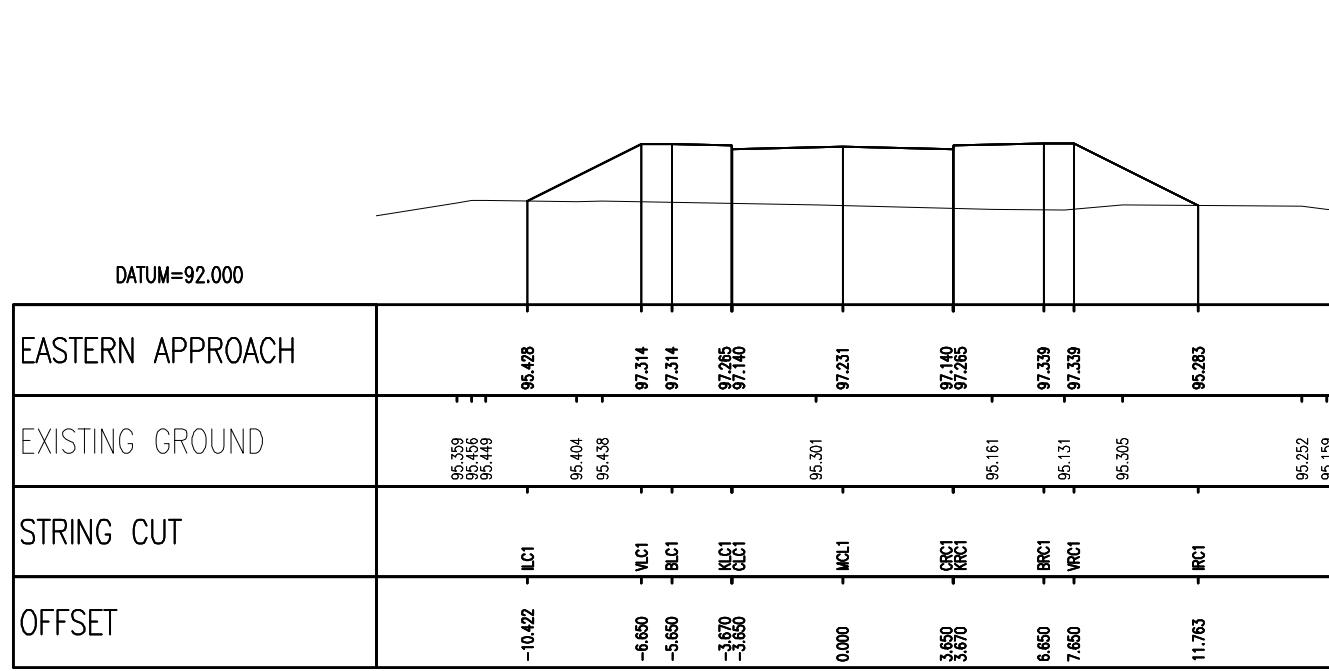

CHAINAGE 110.000

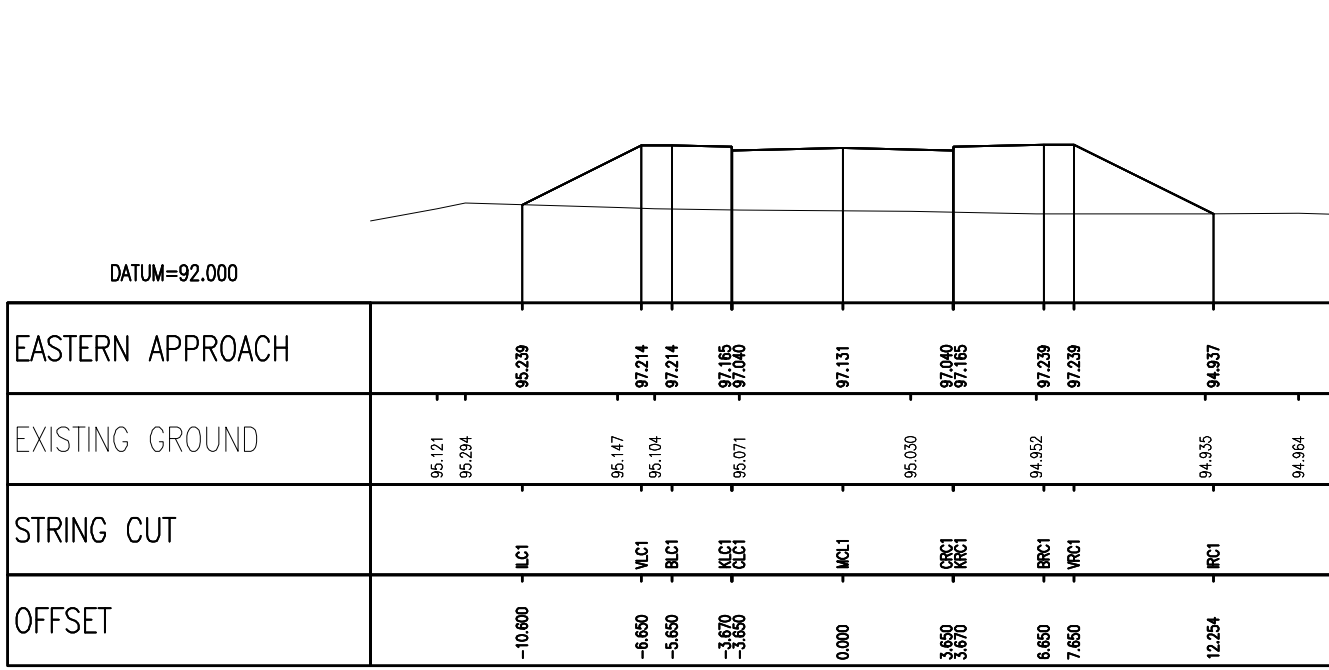

CHAINAGE 100.000

NOTES

1. This drawing should only be read in relation to the subject of the title. Other information shown on drawing is to be considered indicative only. Reference should be made to appropriate drawing series for other information.
2. Do not scale from this drawing.

I					FOR PLANNING				
Rev.	Drawn	DB	Chkd.	MRD	Apprv'd	SC	Date		
							29.07.14		
Description									
Scale (at A1)				Date			Drawn		
1:250				JULY 2014			DB		
Drg. no.								Rev.	
61033427-H-000-02								-	