


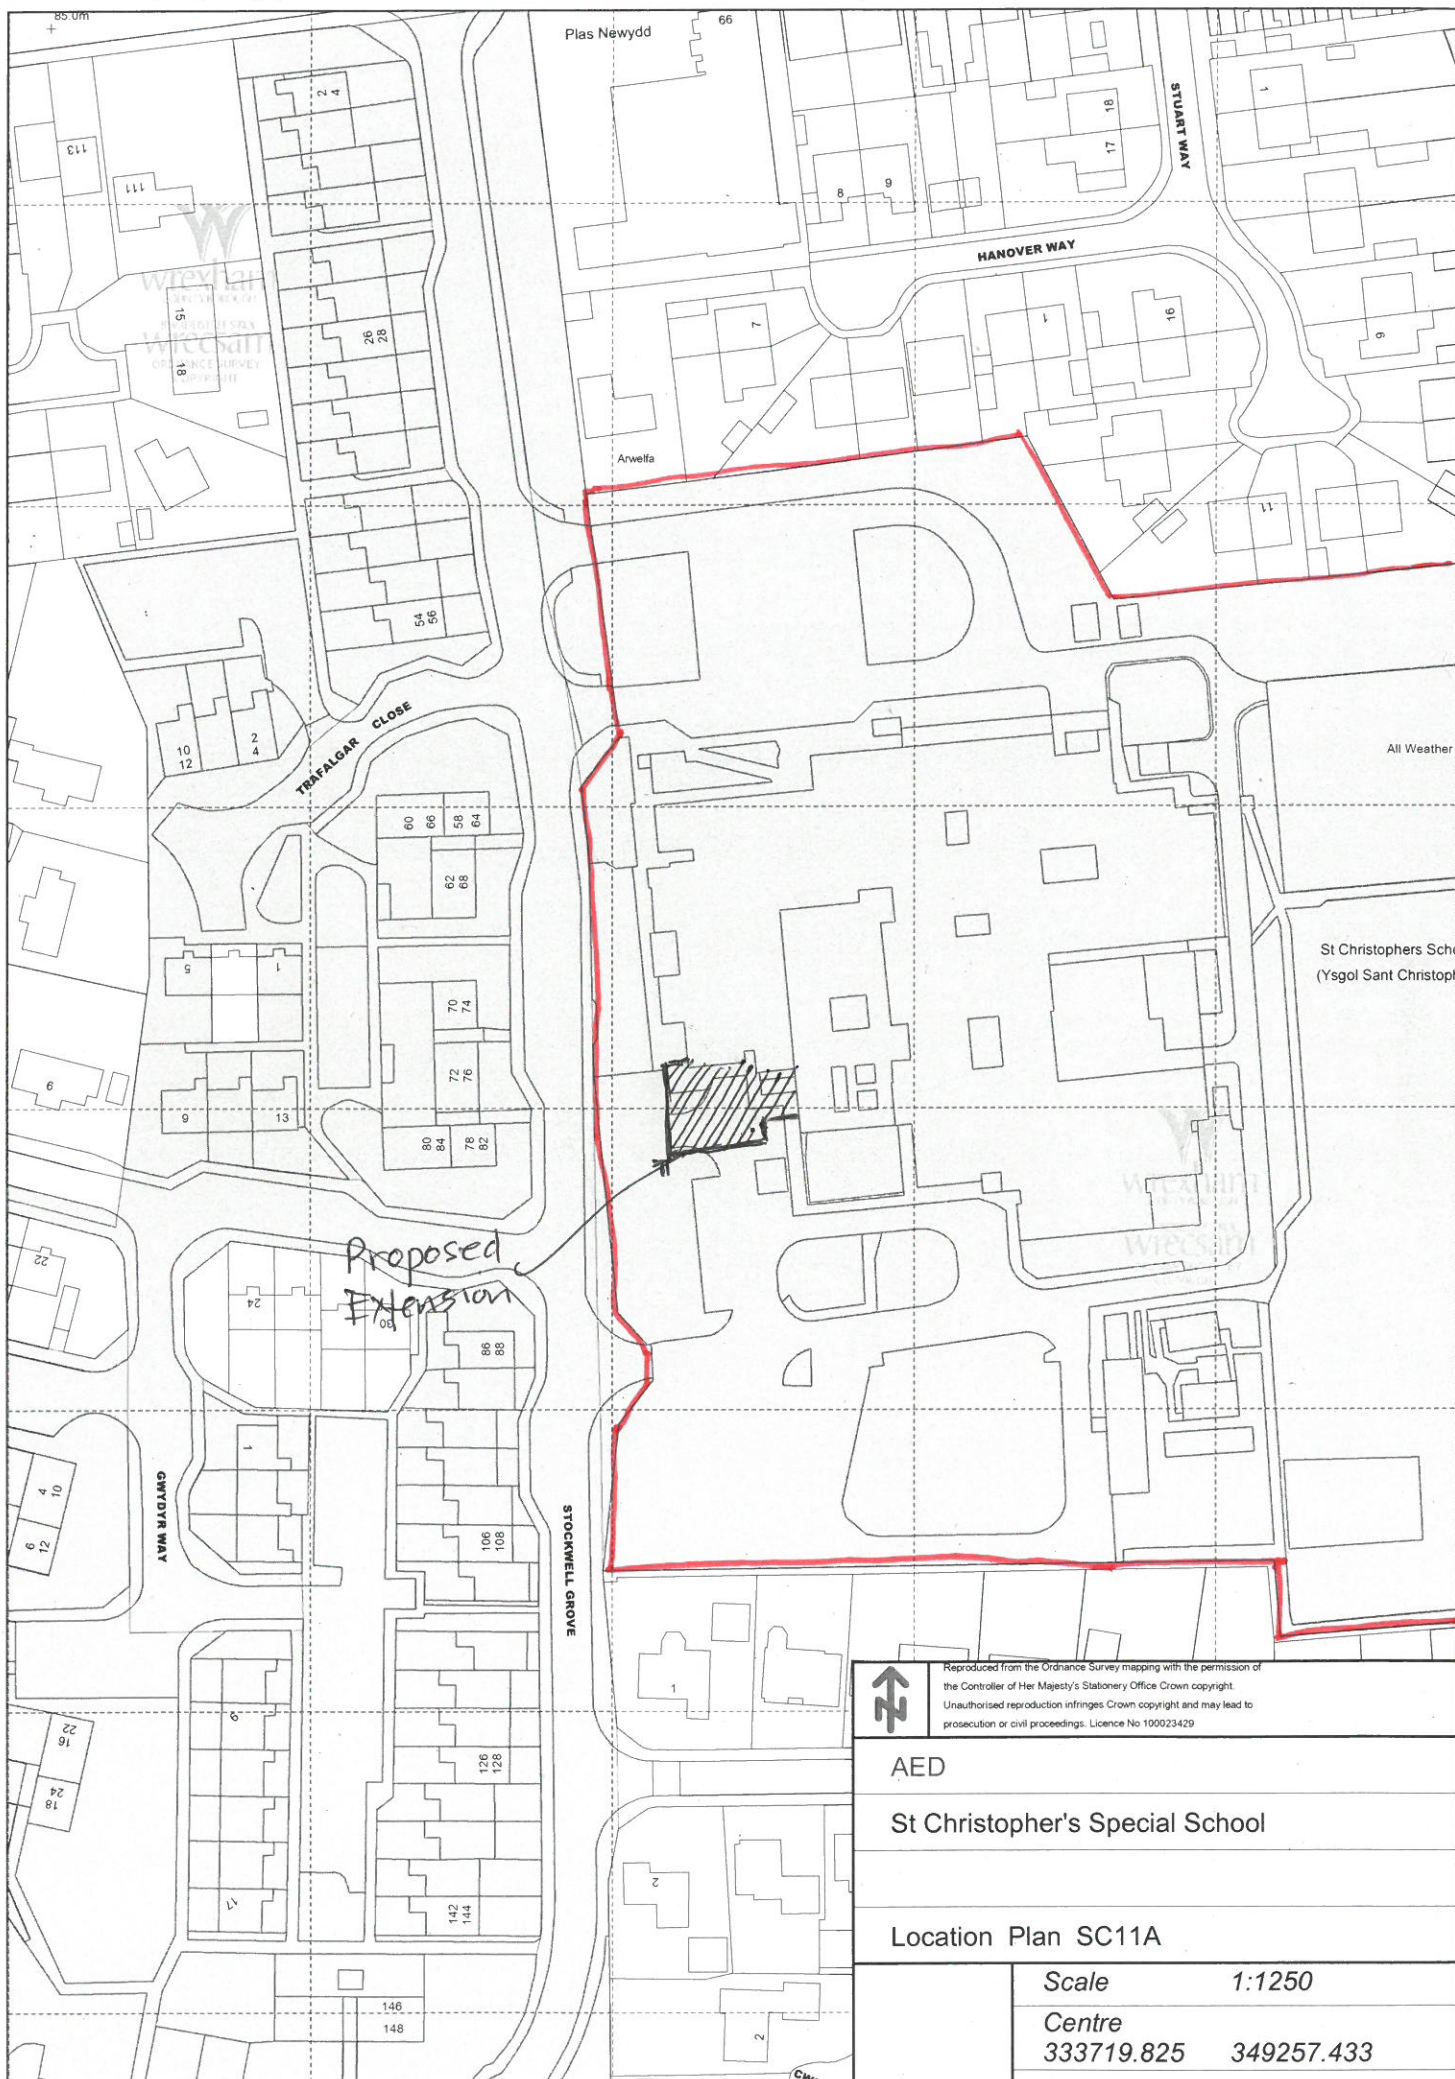

		Reproduced from the Ordnance Survey mapping with the permission of the Controller of Her Majesty's Stationery Office Crown copyright. Unauthorised reproduction infringes Crown copyright and may lead to prosecution or civil proceedings. Licence No 100023429	
AED		St Christopher's Special School	
Location Plan SC11A		Scale 1:1250 Centre 333719.825 349257.433	