


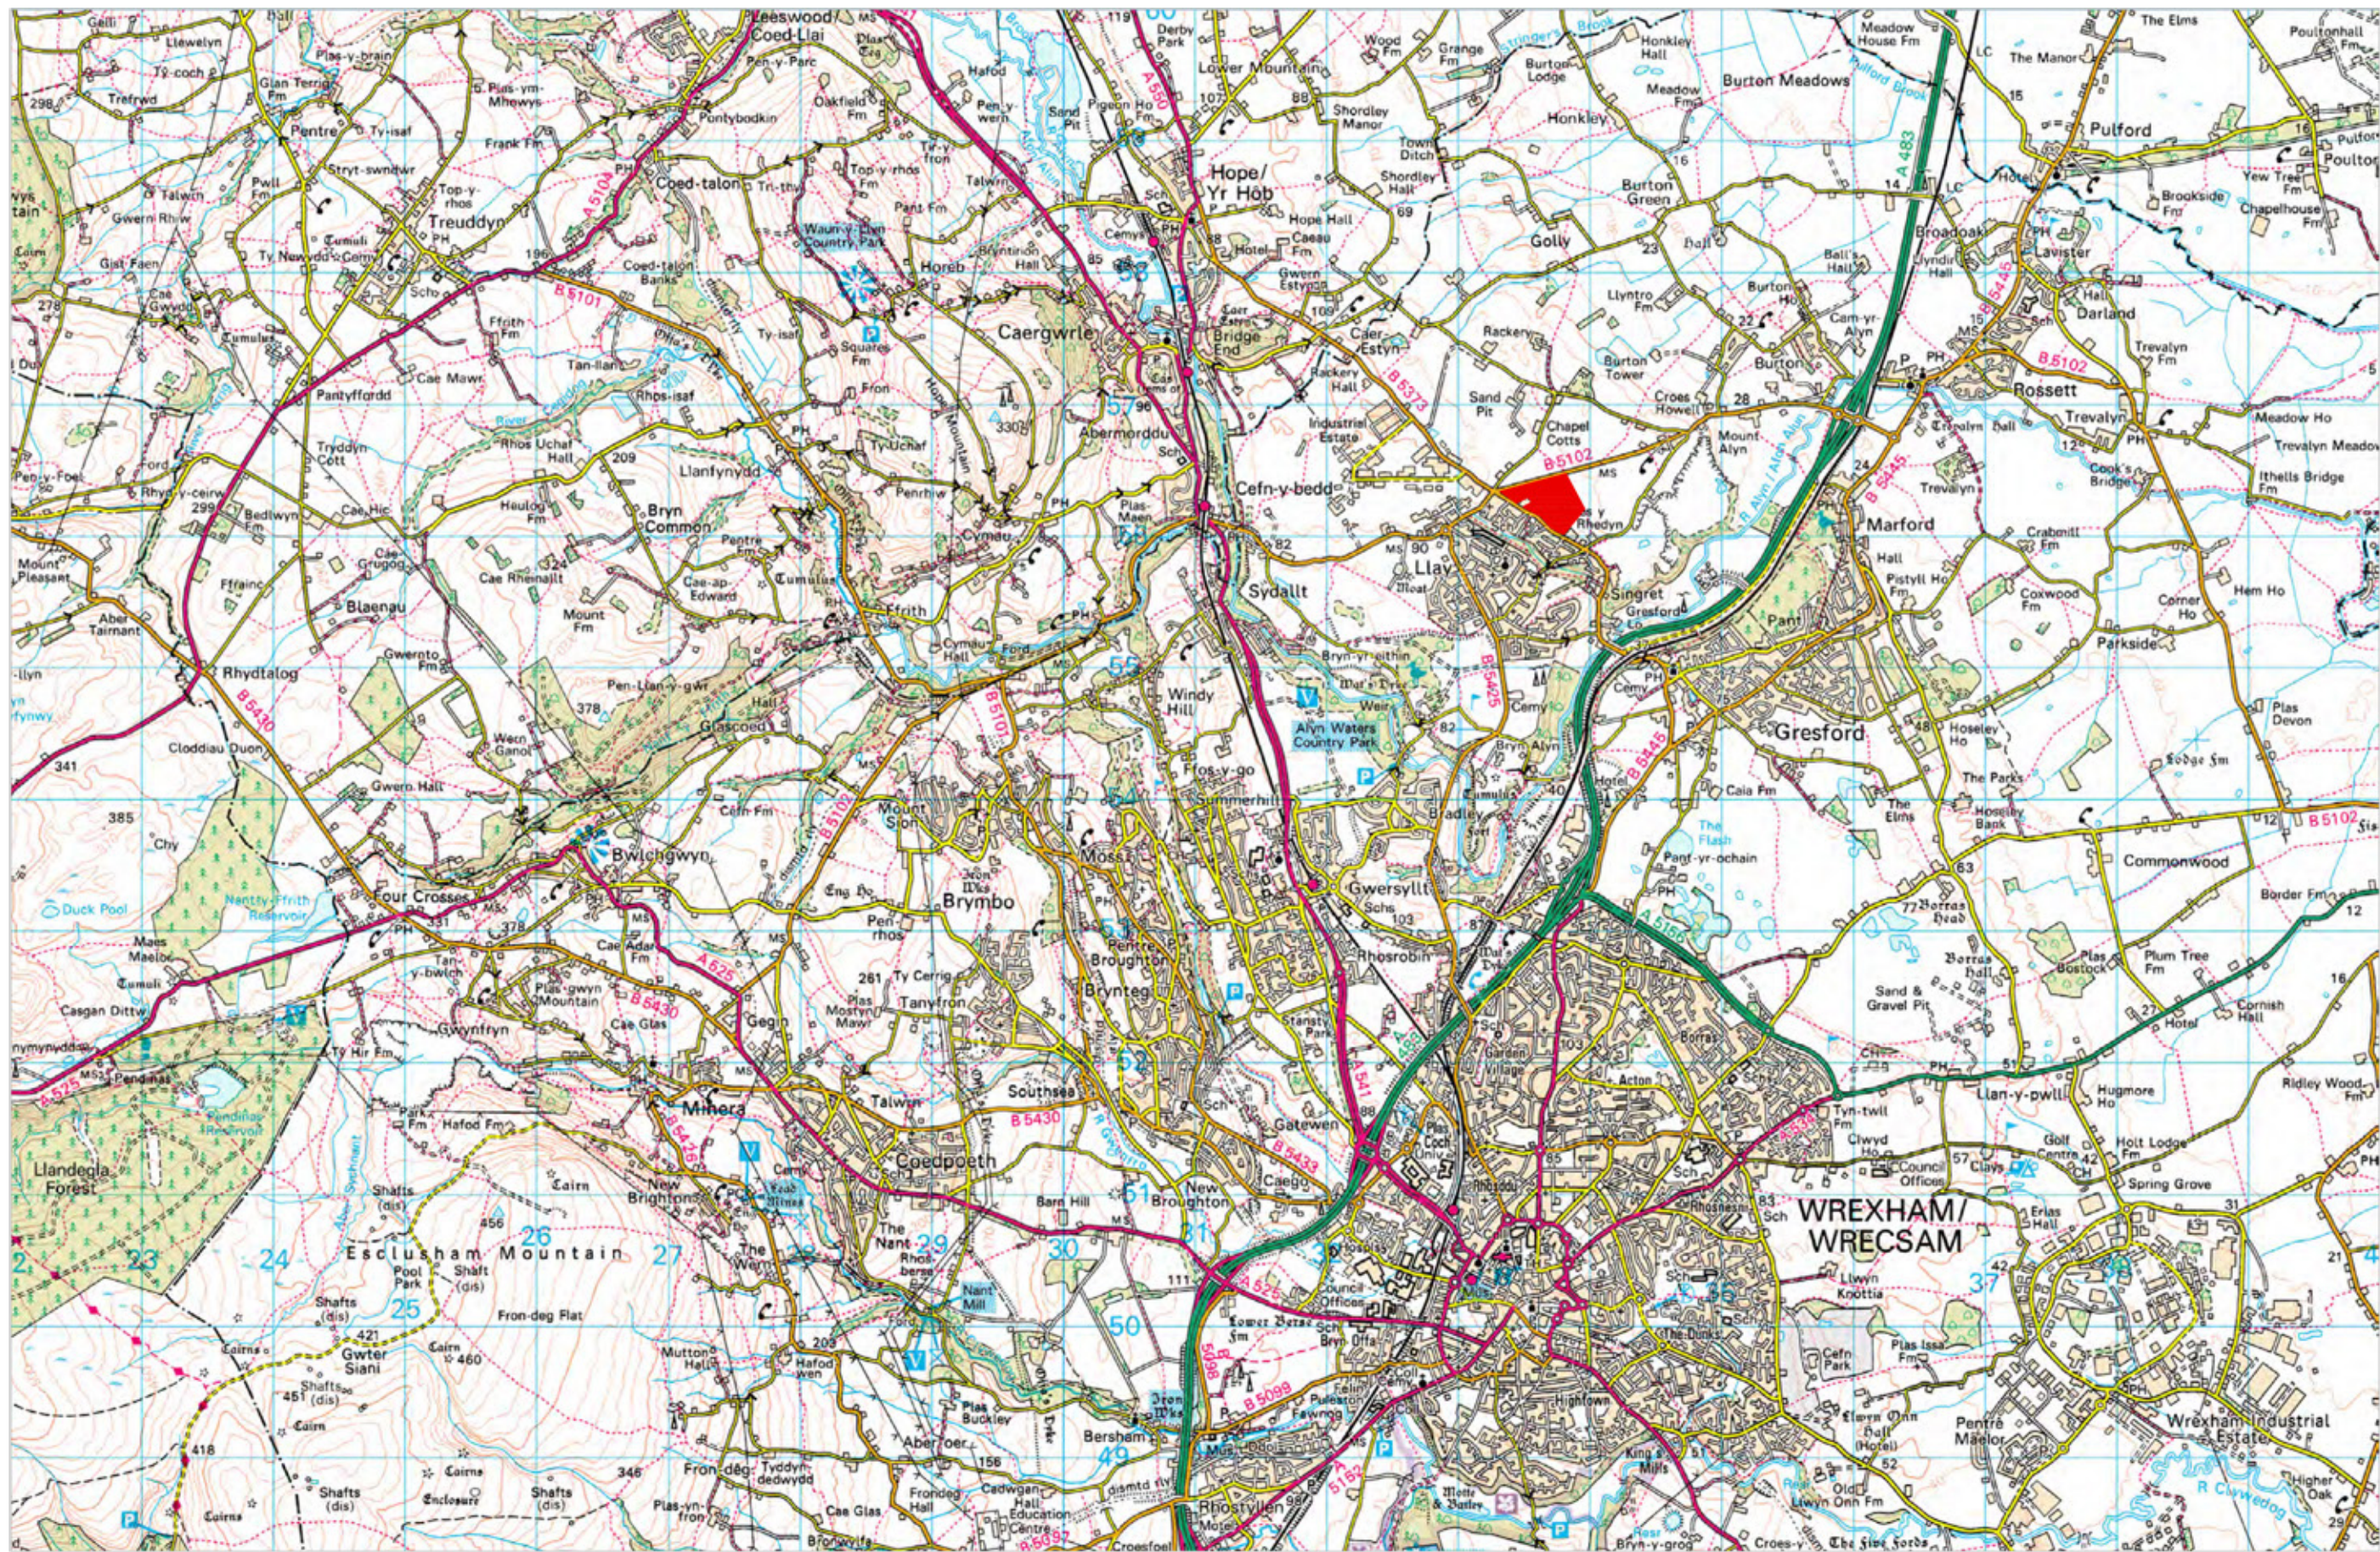

PLAN 01: LOCATION PLAN
not to scale

653 LLAY HOUSING

PLAN 01: SITE LOCATION

19 OLD HALL STREET
LIVERPOOL
L3 9JQ
TELEPHONE +44 (0)151 242 6161
FACSIMILE +44 (0)151 236 4467
office@bcandscape.co.uk
www.bcandscape.co.uk



BCA Landscape
15.543.01