

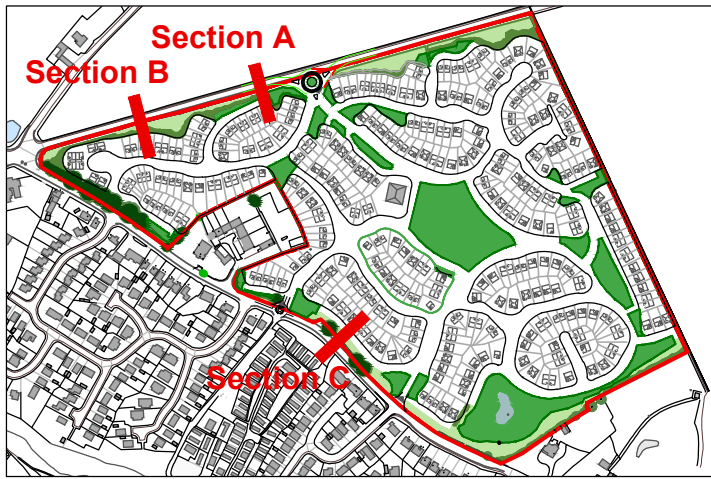
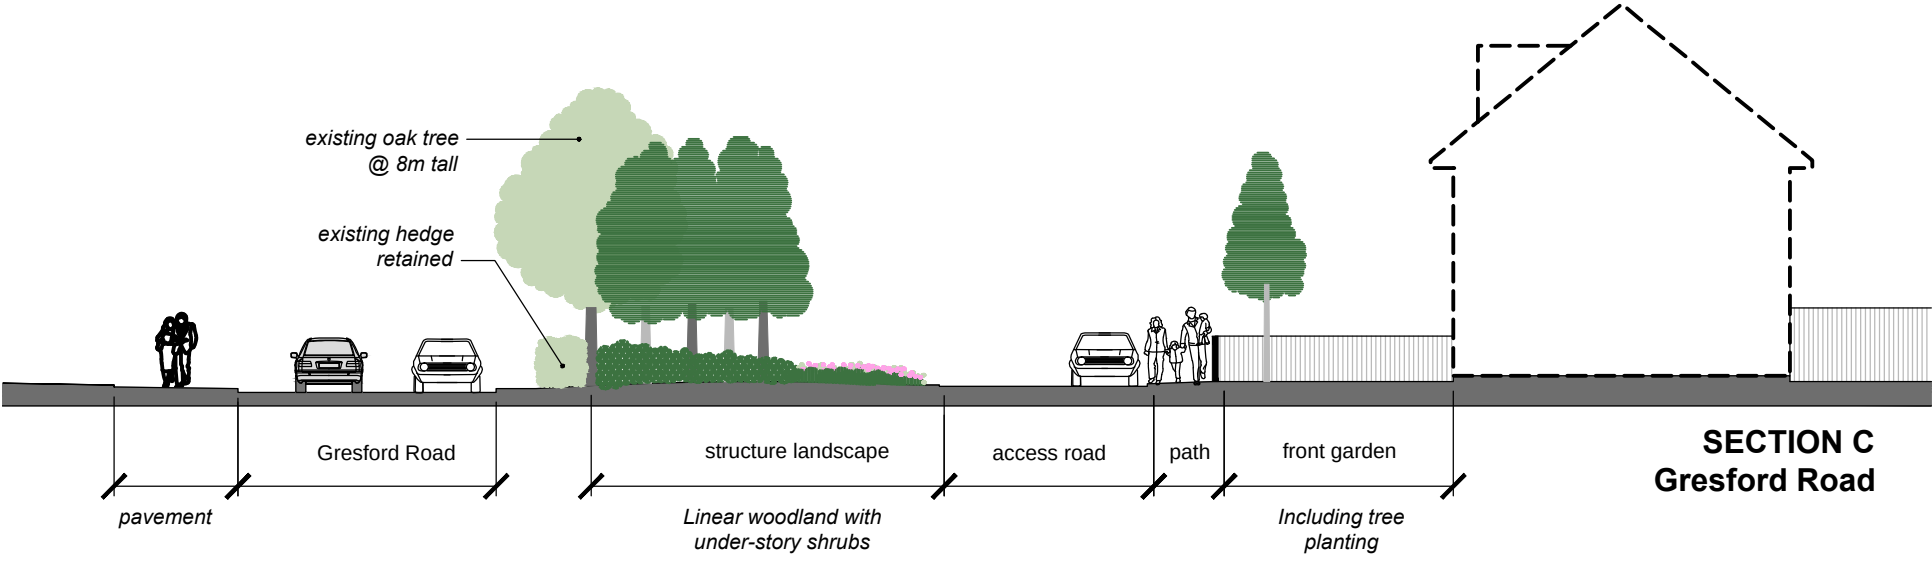


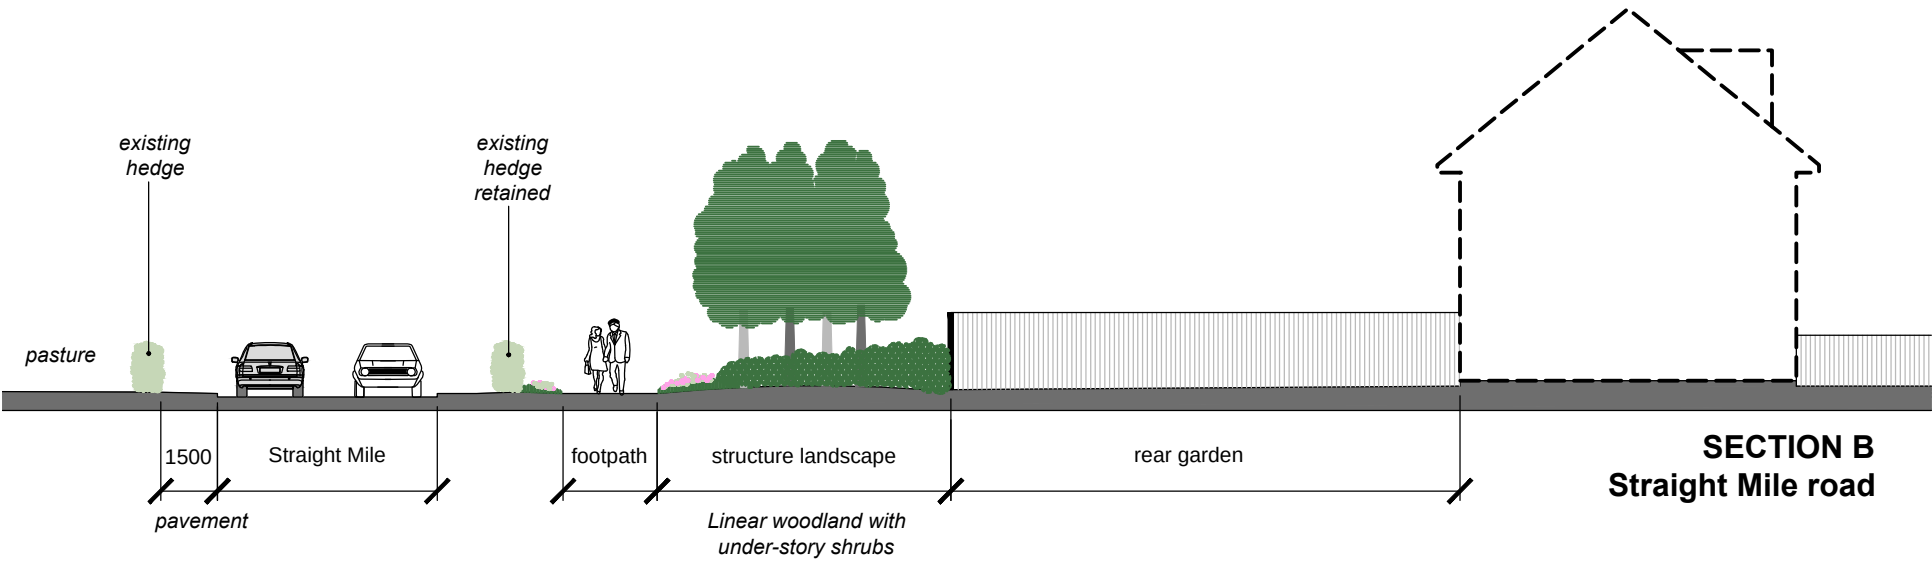

Location plan
not to scale

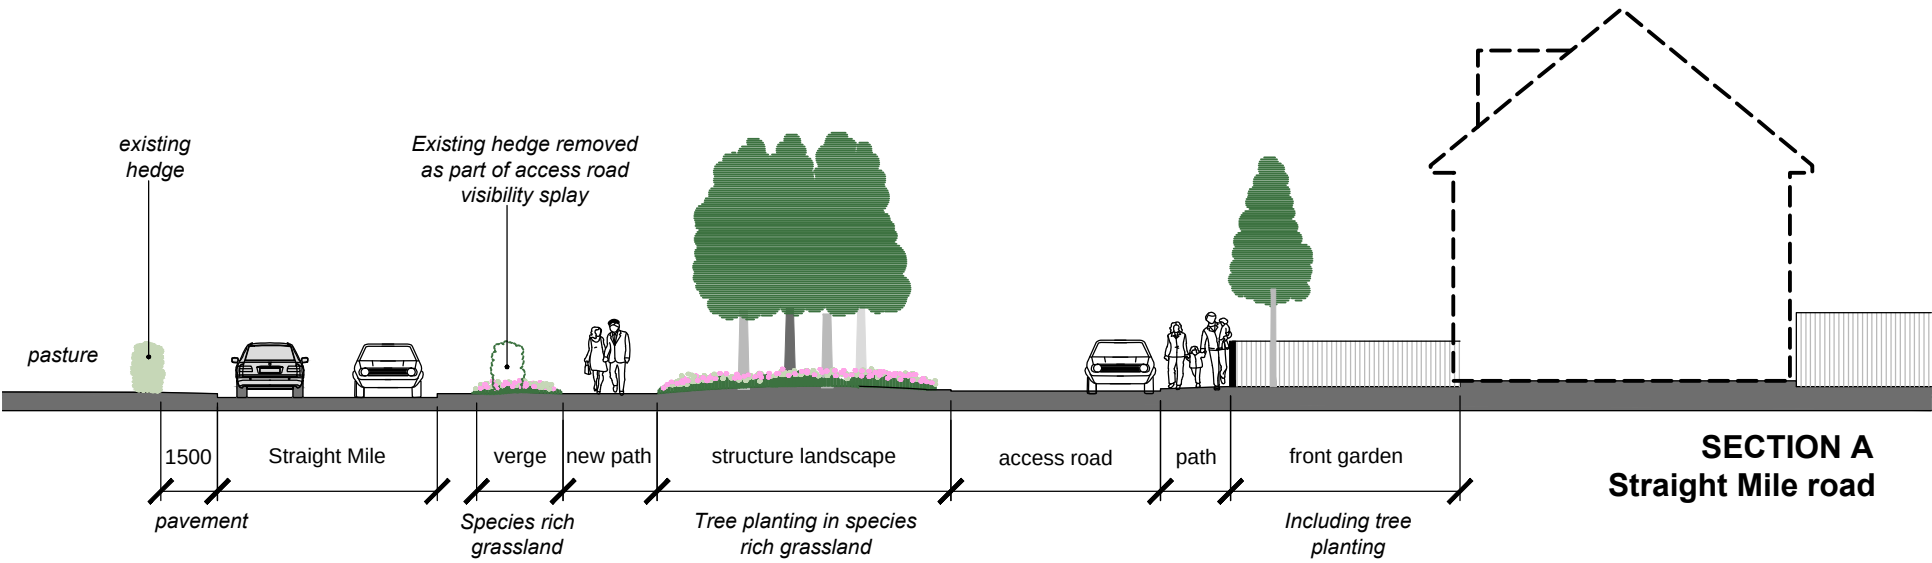

653 LLAY HOUSING

LANDSCAPE STRATEGY: TYPICAL SECTIONS OFF EXISTING MAIN ROADS

19 OLD HALL STREET
LIVERPOOL
L3 9JQ
TELEPHONE +44 (0)151 242 6161
FACSIMILE +44 (0)151 236 4467
office@bcalandscape.co.uk
www.bcalandscape.co.uk



BCA Landscape

14.543-09