
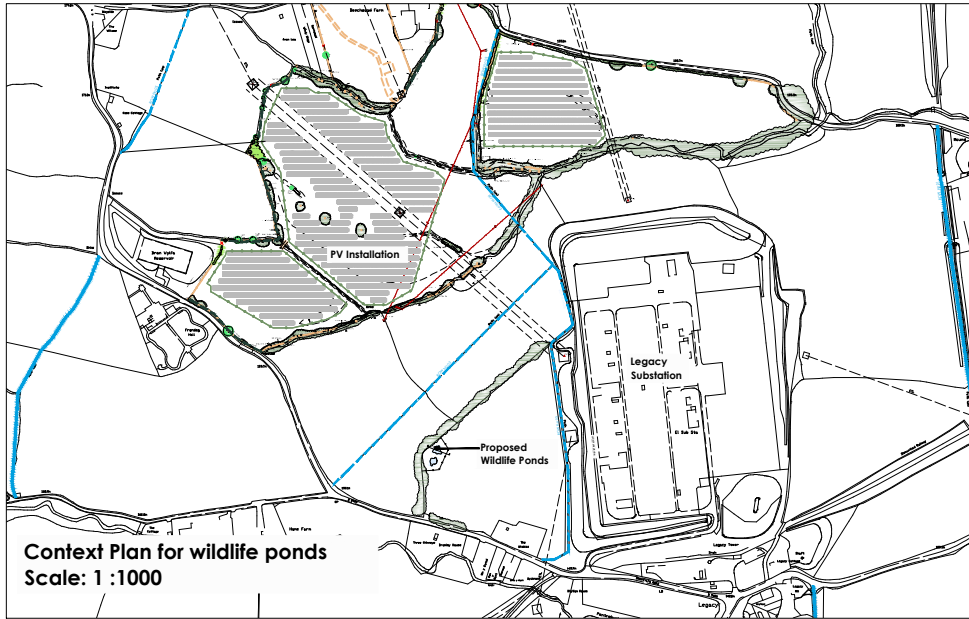


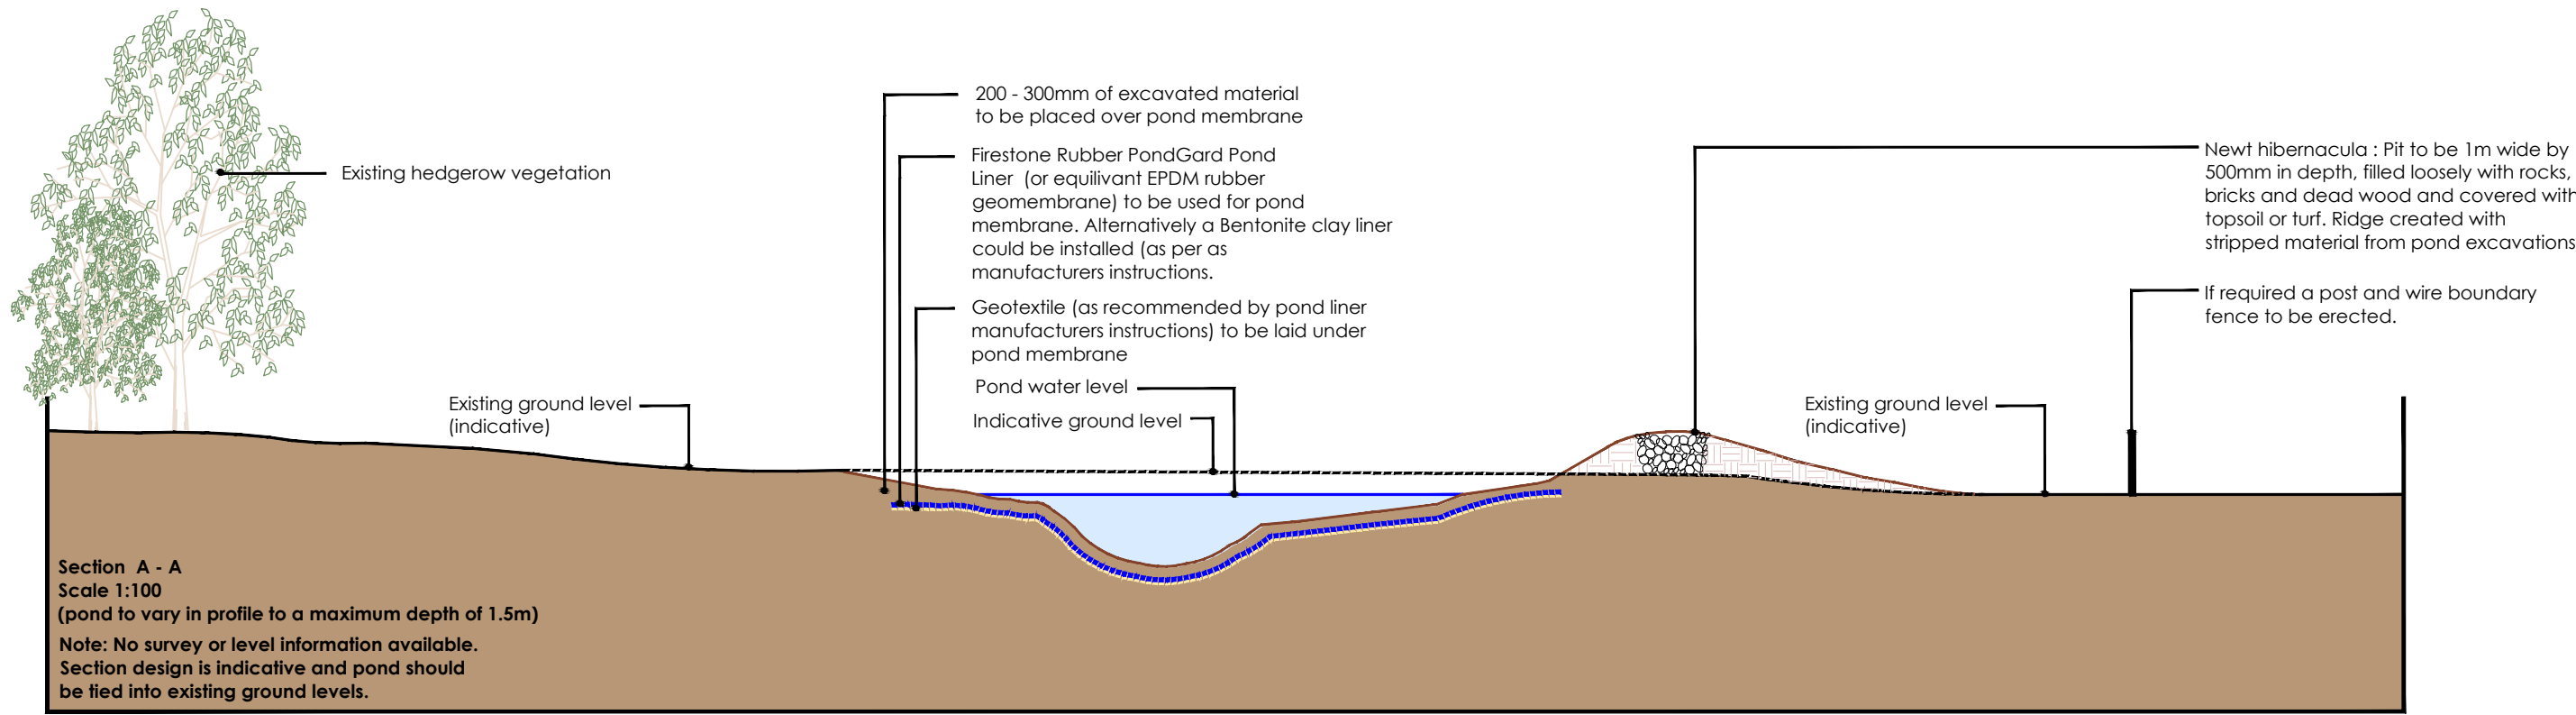

- Key:**
- Existing boundary vegetation
 - PV Arrays
 - Public Footpaths

rev:	date:	details:
 The Old Dairy Yanworth Cheltenham Gloucestershire GL54 3LQ tel: 01285 721072		
client:	Wrexham County Borough Council	
project:	Legacy PV Installation	
title:	Wildlife Pond Proposals	
scale:	As Shown	date: 22/08/14
drawn by:	JLB	checked by: JE
size:	A3	
Project ref:	W19/WBC/1	dwg no: W19/WCBC/08
rev:		