
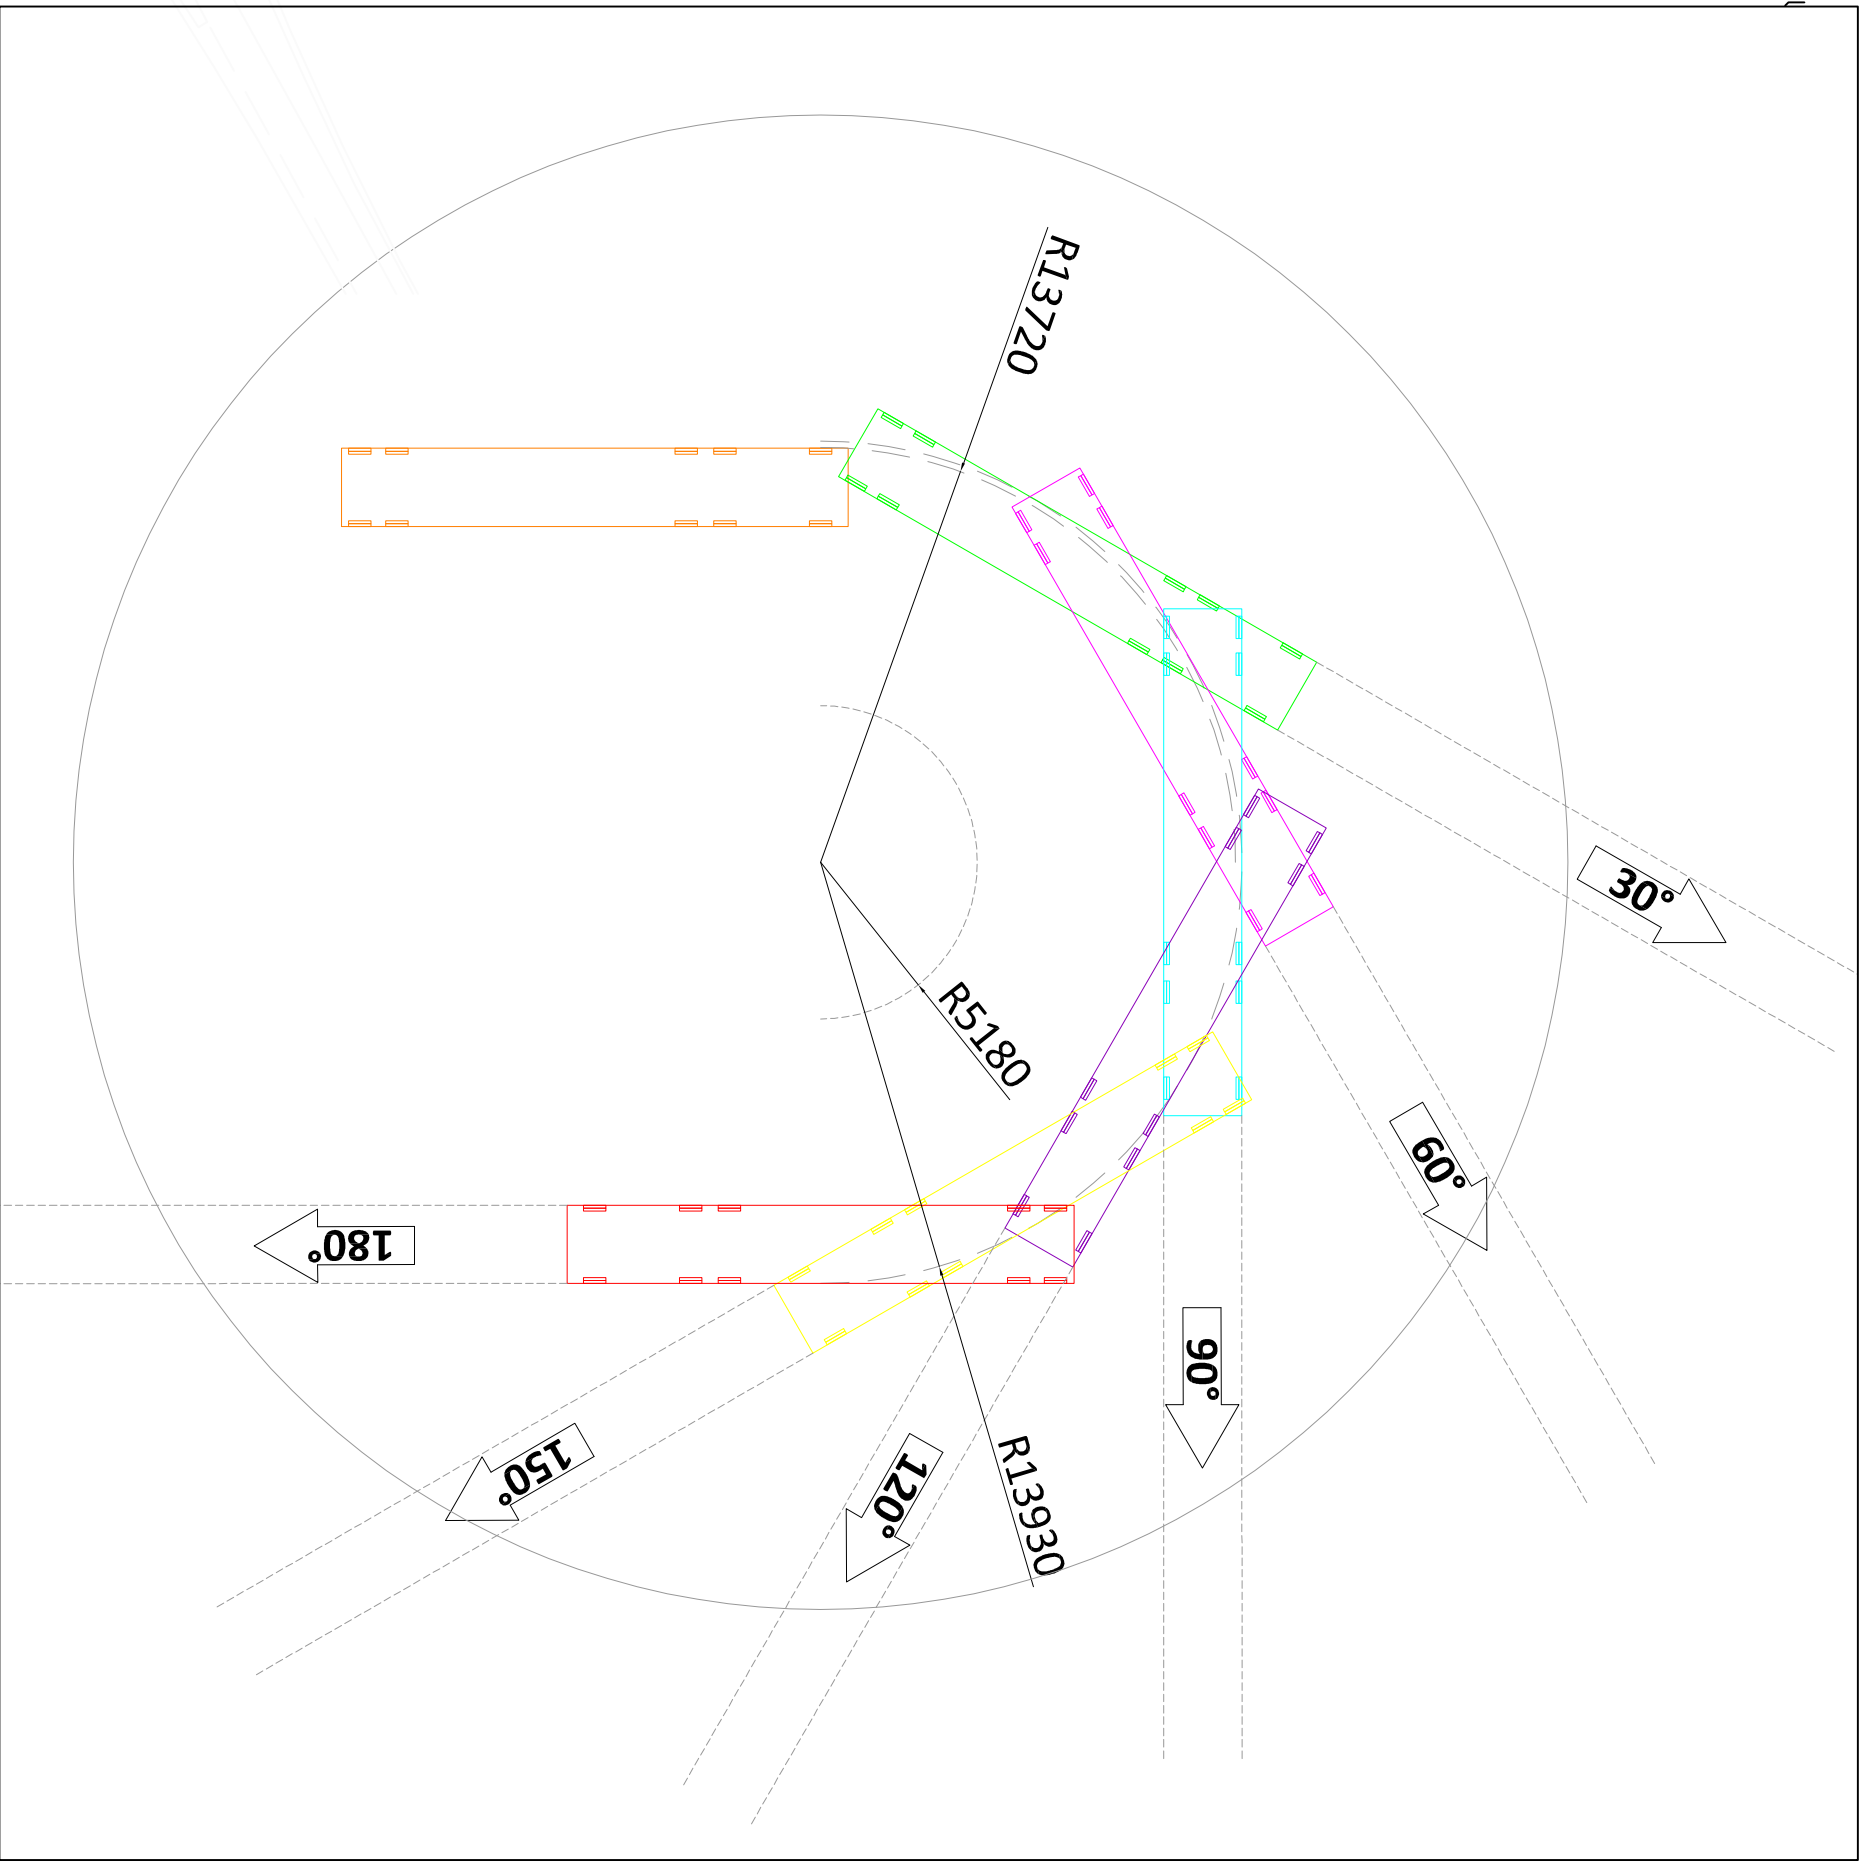


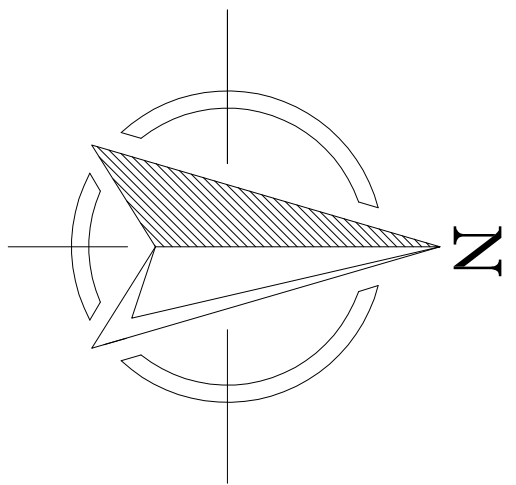

VEHICLE TURNING CIRCLE
SCALE 1:500

NOTE: The largest vehicles accessing the site will most likely be circa 16.5m articulated lorries. The Road Vehicles (Construction and Use) Regulations 1986 states that the maximum size of a lorry to be used on a UK road should be "16.5 metres for an articulated vehicle if the articulated combination can turn within a concentric radii of 12.5 metres and 5.3

B		SITE DETAIL ALTERED		28.10.14		NW		SK	
REV	DESCRIPTION	DATE	BY	APPROVED					
CLIENT									
Provisional Issue									
CLIENT									
THIS DRAWING AND THE INFORMATION IT CONTAINS IS THE CONFIDENTIAL PROPERTY OF BRITISH GAS SOLAR AND SHALL NOT BE COPIED OR USED FOR ANY PURPOSE WITHOUT THE WRITTEN PERMISSION OF AN AGENT OF THE COMPANY									
 British Gas Solar Ltd Braydon Way Chardbury Road SO53 2TA Tel: 01456 0791297 Fax: 01456 0791298 British Gas Solar Ltd Braydon Way Chardbury Road SO53 2TA Tel: 01456 0791297 Fax: 01456 0791298									
JOB TITLE									
Wrexham BC Solar Farm									
DRAWING TITLE									
SITE ACCESS ROUTE & VEHICLE TURNING CIRCLE									
CLIENT -		DRAWN		CONTRACTOR -		DRAWING NO.		REV.	
VARIOUS @ AO		NW				208622-1011		B	
JOB No. 208622		DATE		27.10.14					