


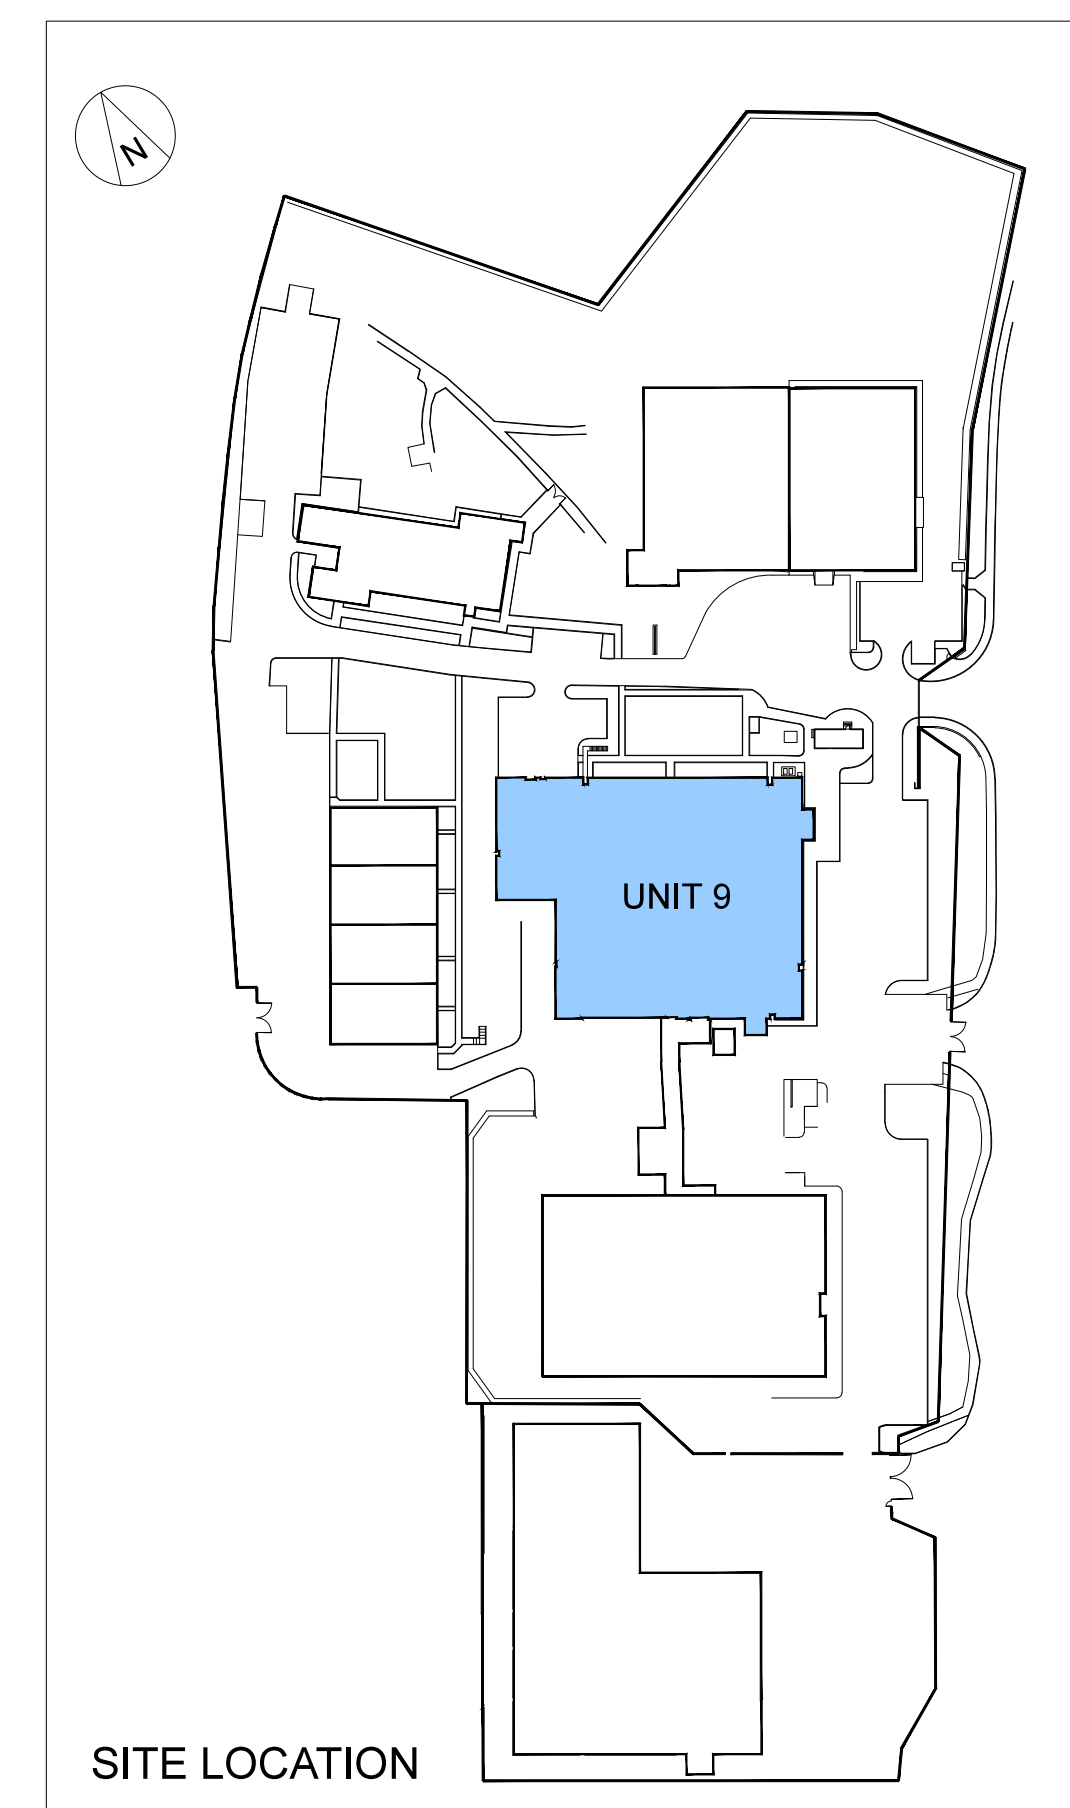

A		DEC 2014					
REV	CC No.	DATE	DRAWN	CHECKED	APPR(VIEW)	DA APPR	

PLANNING PERMISSION



Prospect House
58 Queen's Road
Reading
RG1 4RP
+44 1398 371463
info@exmoorpharma.co.uk



Ash Road North
Wrexham Industr
Estate Wrexham
LL13 9UF

CONFIDENTIAL

THIS DRAWING EMBODIES CONFIDENTIAL INFORMATION WHICH IS THE PROPERTY OF IPSEN BIOPHARM LTD. TO WHOM THE COPYRIGHT AND ALL OTHER TITLE IN THE DRAWING BELONGS. THIS DRAWING MAY NOT BE COPIED OR USED FOR ANY PURPOSE EXCEPT WITH THE WRITTEN CONSENT OF IPSEN BIOPHARM LTD. THE PROVISION OF THIS DRAWING DOES NOT GRANT ANY RIGHTS TO INDUSTRIAL PROPERTY BELONGING TO IPSEN BIOPHARM LTD. OR ANY OTHER PARTY.

SCALE:	1:100 @ A0	CAD X reference attached	YES
--------	------------	--------------------------	-----

Vendor/Original Drawing Ref	
-----------------------------	--

TITLE: PLANNING PERMISSION
BPS2: GROUND FLOOR LAYOUT AS EXISTING

DRAWING No. 10184-ARCH-10-031

Sheet
A/C