


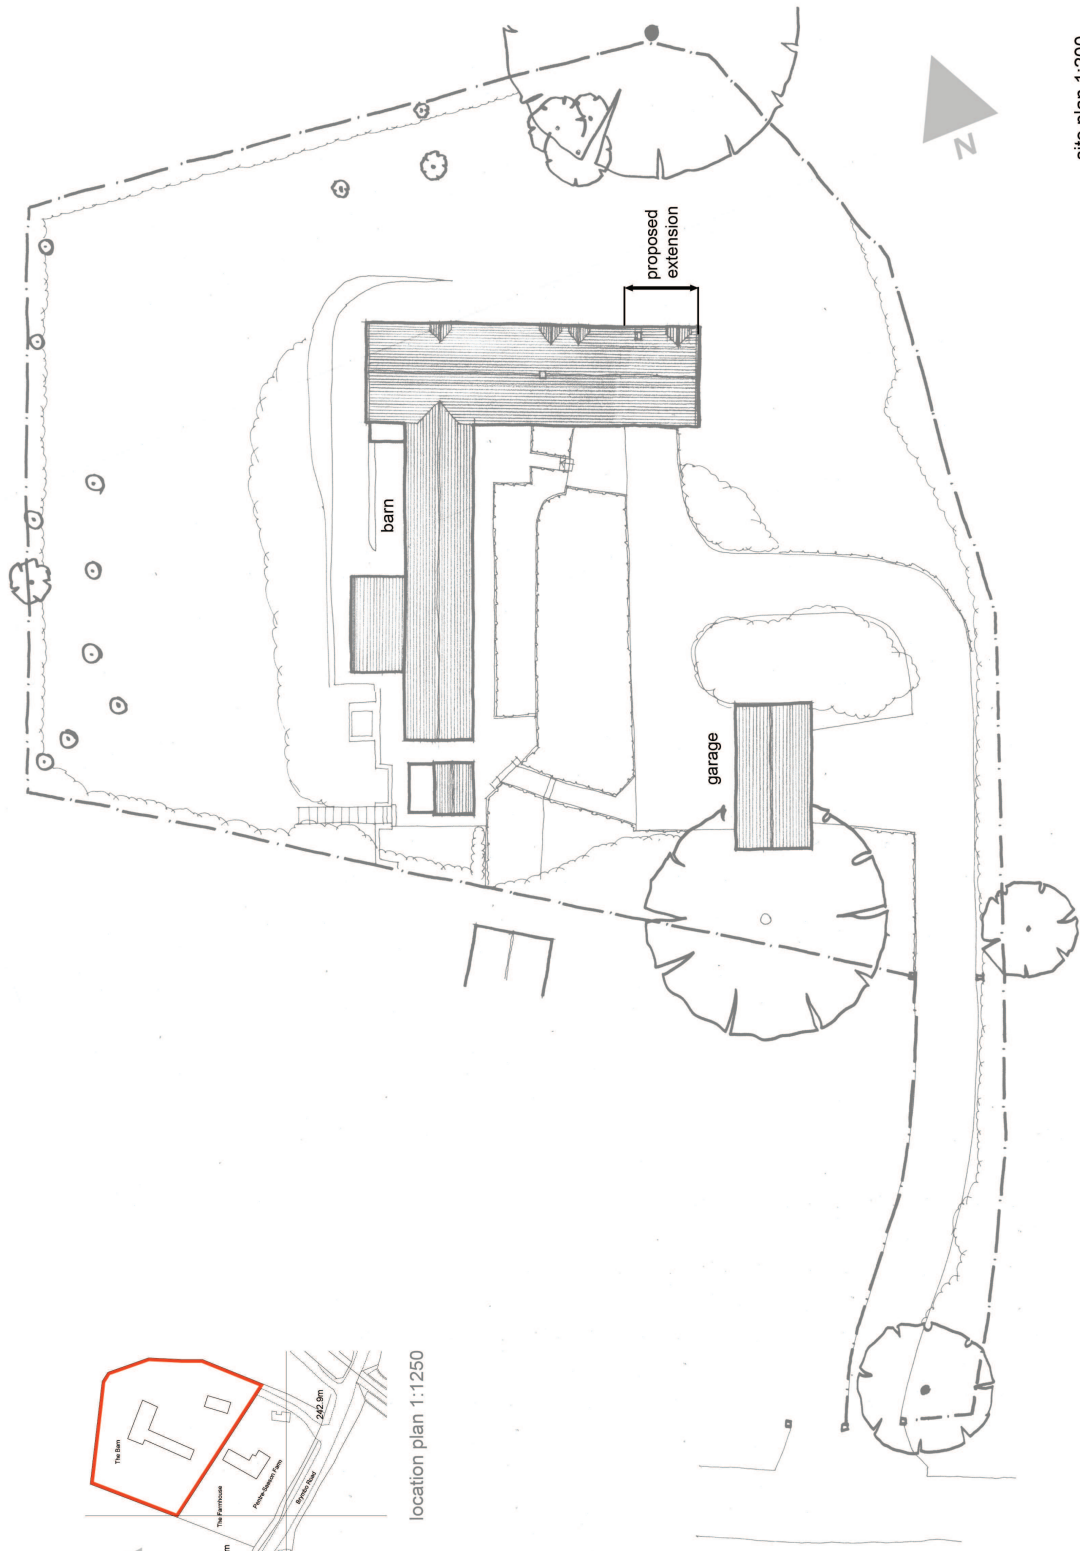

location plan 1:1250

site plan 1:1200