



FOR PLANNING APPLICATION PURPOSES ONLY

SCALE @ 1:500

0 5 25 M

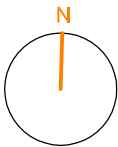

SHRUBS SHOWN OVER DRIVEWAY
TO BE REMOVED

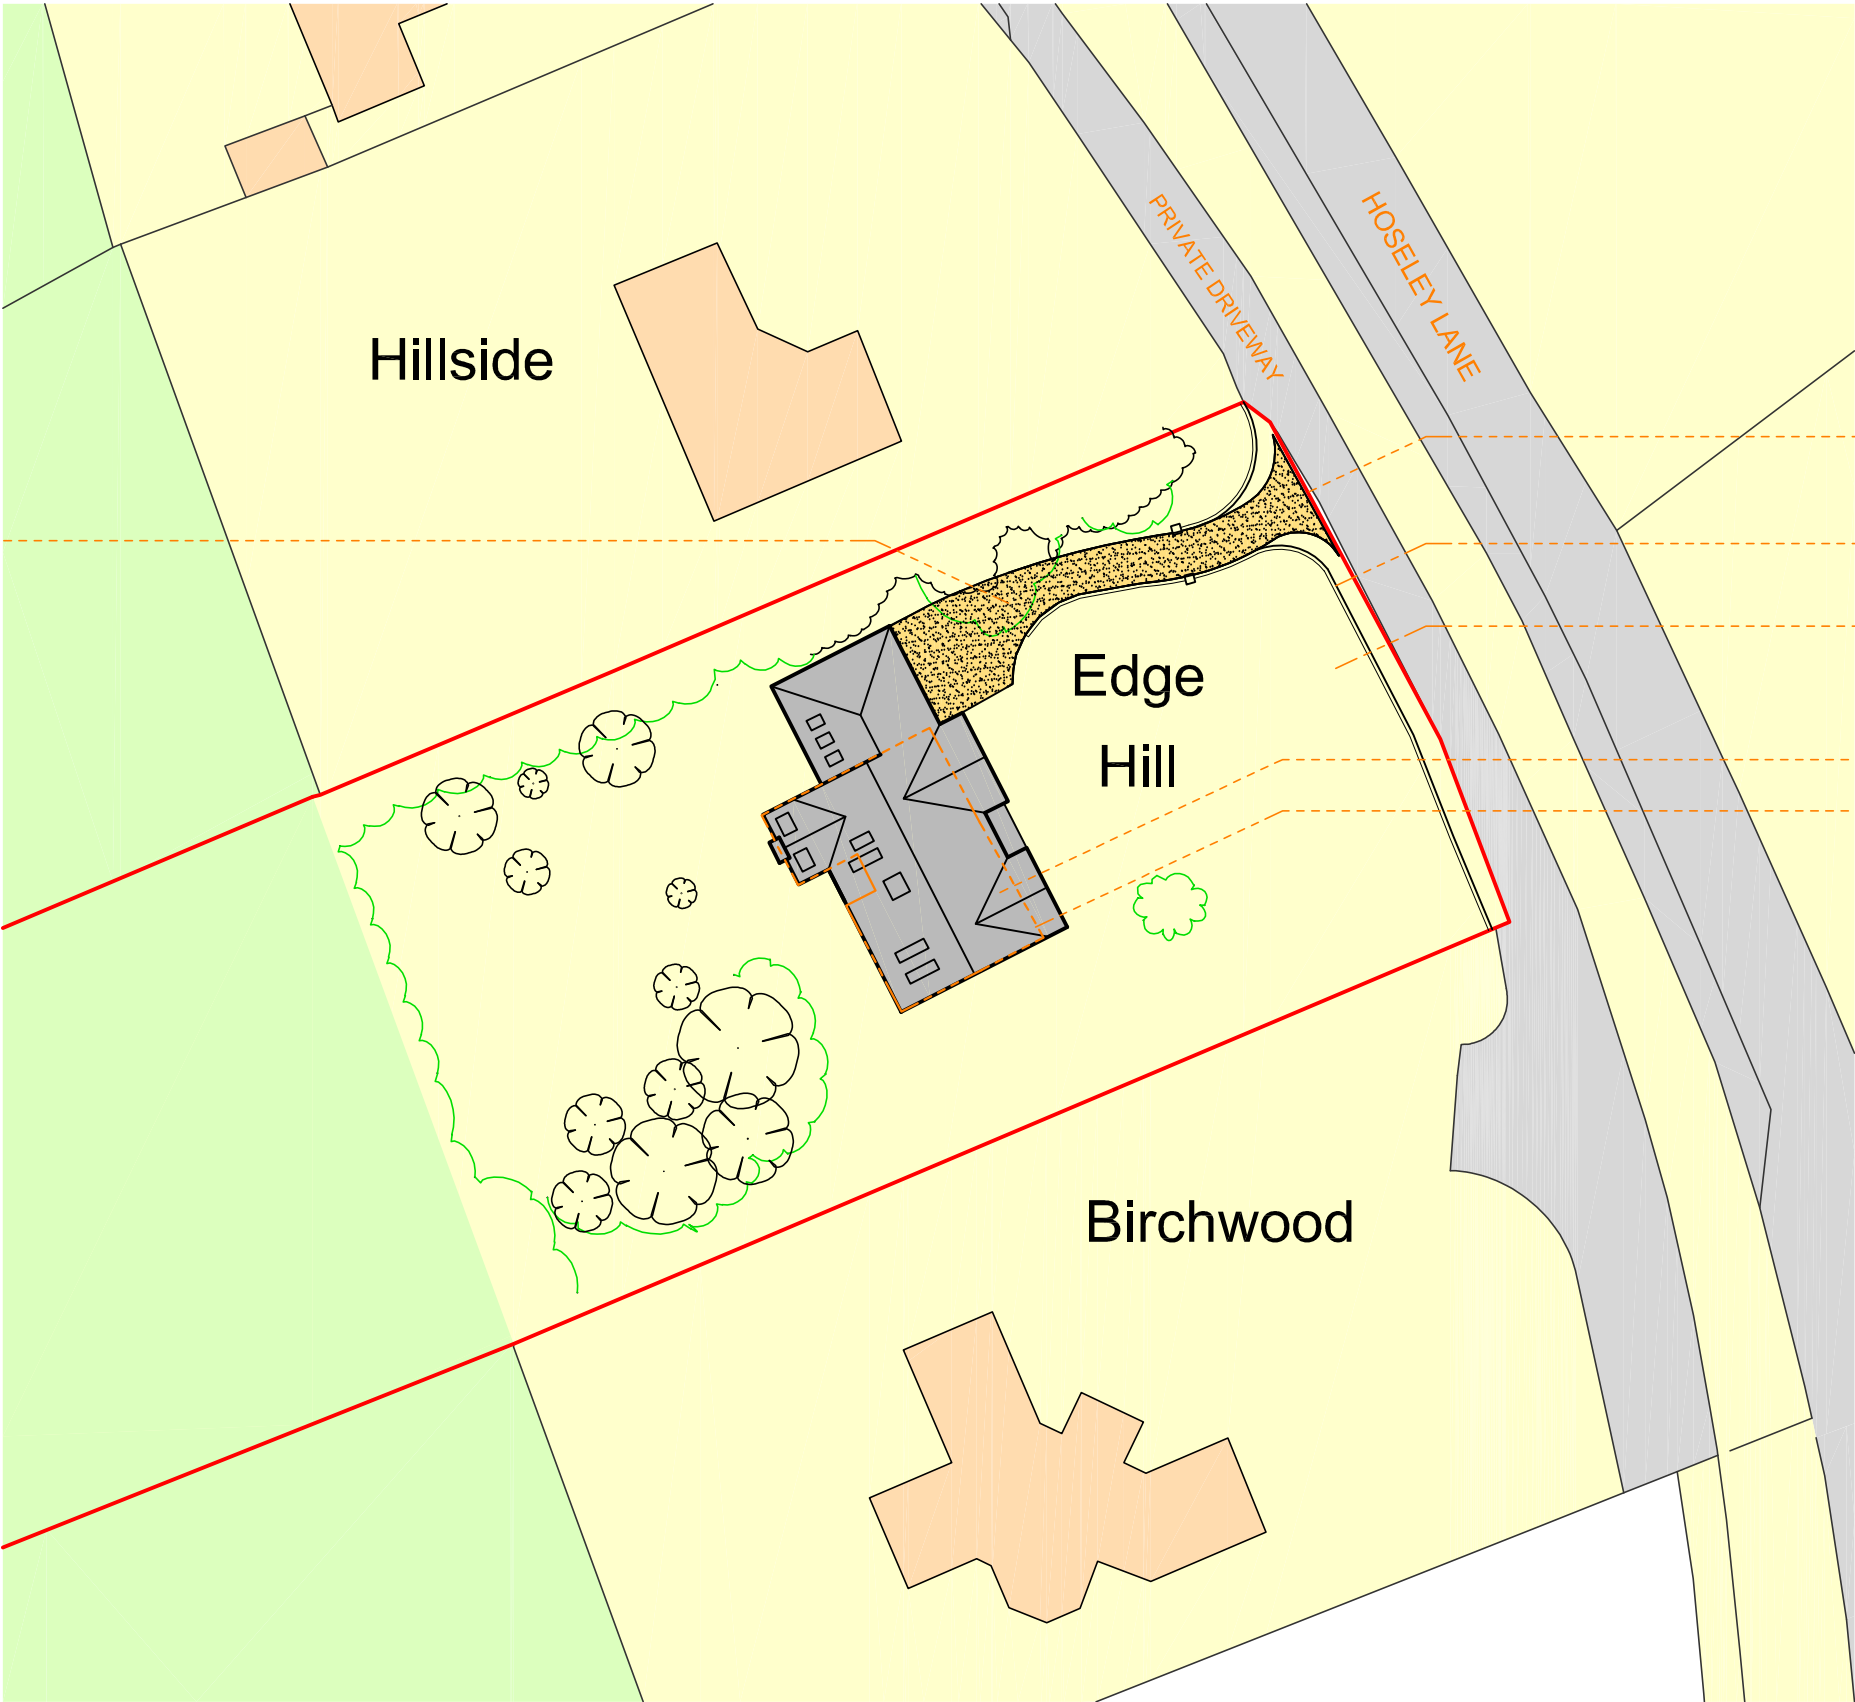

NEW DRIVEWAY ENTRANCE

2m RETAINING WALL WITH PIERS
(see detail below)

EXISTING LEVEL OF LAWN RAISED TO
BE LEVEL WITH TOP OF RETAINING
WALL

F.F.L. OF REPLACEMENT DWELLING TO
MATCH EXISTING DWELLING

EXISTING DWELLING OUTLINE



B - 12 DEC 14 - UPDATED
A - 22 OCT 14 - FIRST ISSUE

InSite
ARCHITECTURE

4 OLD PORT SQUARE
CHESTER
CH1 4JP
t. 01244 374501
mail@insitearchitecture.co.uk

'EDGE HILL' HOSELEY LANE, LL12 8YE

PROPOSED REPLACEMENT DWELLING

PROPOSED
BLOCK PLAN


SCALE 1:500 @ A3

dwg : ISA 249 P 205

revision:

B

1 BLOCK PLAN 1:500

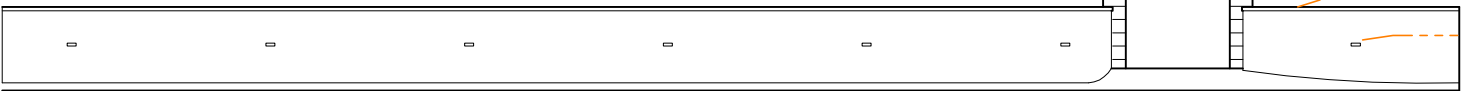

SANDSTONE PIERS (2m HIGH)

SANDSTONE COPING

RENDERED FINISH WITH INSET
LIGHTING BLOCKS

2 RETAINING WALL DETAIL 1:200

WARNING: DO NOT SCALE FROM PRINTS - WORK FROM FIGURED DIMENSIONS ONLY
THIS DRAWING REMAINS THE LEGAL PROPERTY OF INSITE ARCHITECTURE AND UNAUTHORISED USE OR REPRODUCTION
OF IT (EITHER PHYSICALLY OR DIGITALLY), OR ANY USE OF IT FOR STATUTORY APPLICATIONS IS EXPRESSLY
FORBIDDEN WITHOUT PRIOR CONSENT. ALL DRAWINGS ARE SUBJECT TO COPYRIGHT LAW.