SCALE

0m 1m 2m 3m 4m 5m 6m 7m 8m 9m 10m

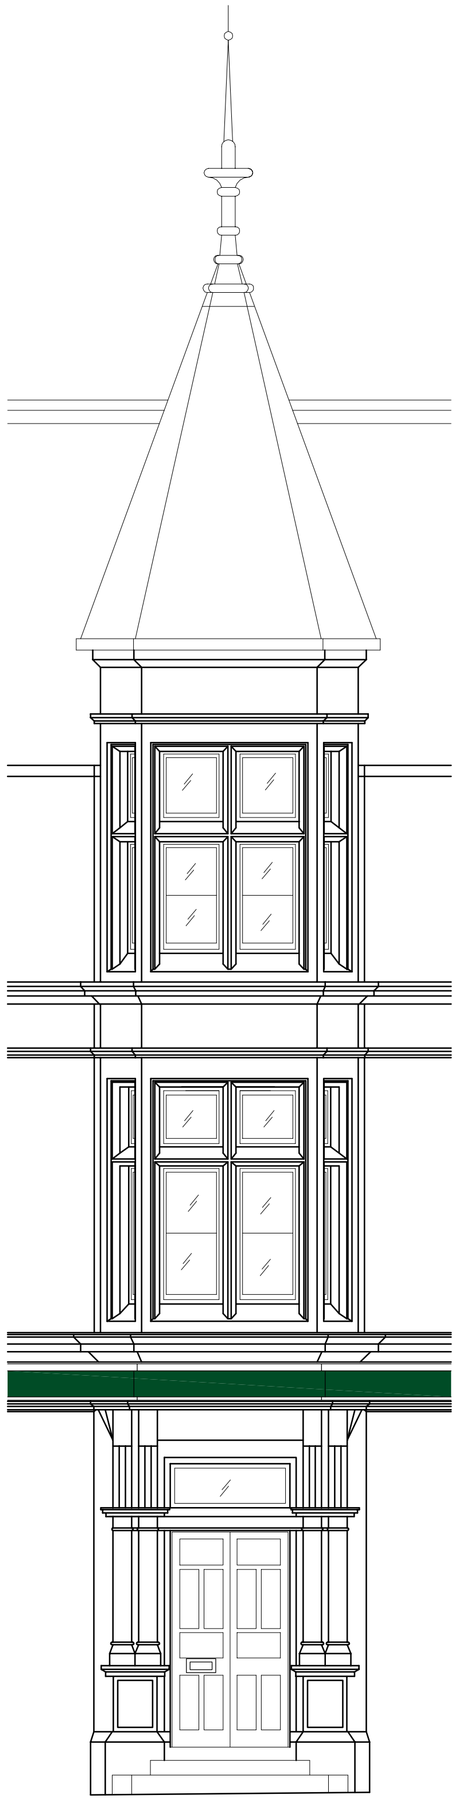

Corner Elevation

Regent Street Elevation

REV	DATE	REVISION	INITIALS

STYLES&WOOD DESIGN

Contractors Reference: D0593

PLANNING

LLOYDS BANKING GROUP

ALL DIMENSIONS TO BE VERIFIED PRIOR TO COMMENCING WORK. DRAWING TO BE READ IN CONJUNCTION WITH PROJECT SPECIFICATIONS.

THIS DRAWING IS THE PROPERTY OF LLOYDS BANKING GROUP AND COPYRIGHT IS RESERVED BY THEM. THE DRAWING IS ISSUED ON CONDITION THAT IT IS NOT COPIED OR DISCLOSED BY OR TO ANY UNAUTHORISED PERSONS WITHOUT PRIOR CONSENT IN WRITING TO LLOYDS BANKING GROUP - GROUP PROPERTY. ALL MODIFIED DRAWINGS SHOULD BE RETURNED TO LLOYDS BANKING GROUP.

GROUP **PROPERTY**

BRISTOL - PO Box 112, Canons House, Canons Way, BRISTOL, BS99 7LB
EDINBURGH - Sighthill South, 12 Bankhead Crossway South, EDINBURGH, EH11 4EN
HALIFAX - Trinity Road, HALIFAX, West Yorkshire, HX1 2RG

PROJECT ADDRESS	SCALE
Brand - Lloyds Bank Wrexham Regent Street 28 Regent Street WREXHAM LL11 1SE	A1 - 1:50 A3 - 1:100
	DATE 10.11.14
DRAWING DESCRIPTION Regent Street Elevation AS PROPOSED	DRAWN BY GJT
DRAWING NUMBER 50732200-AR01-E1-0202	REVISION /