


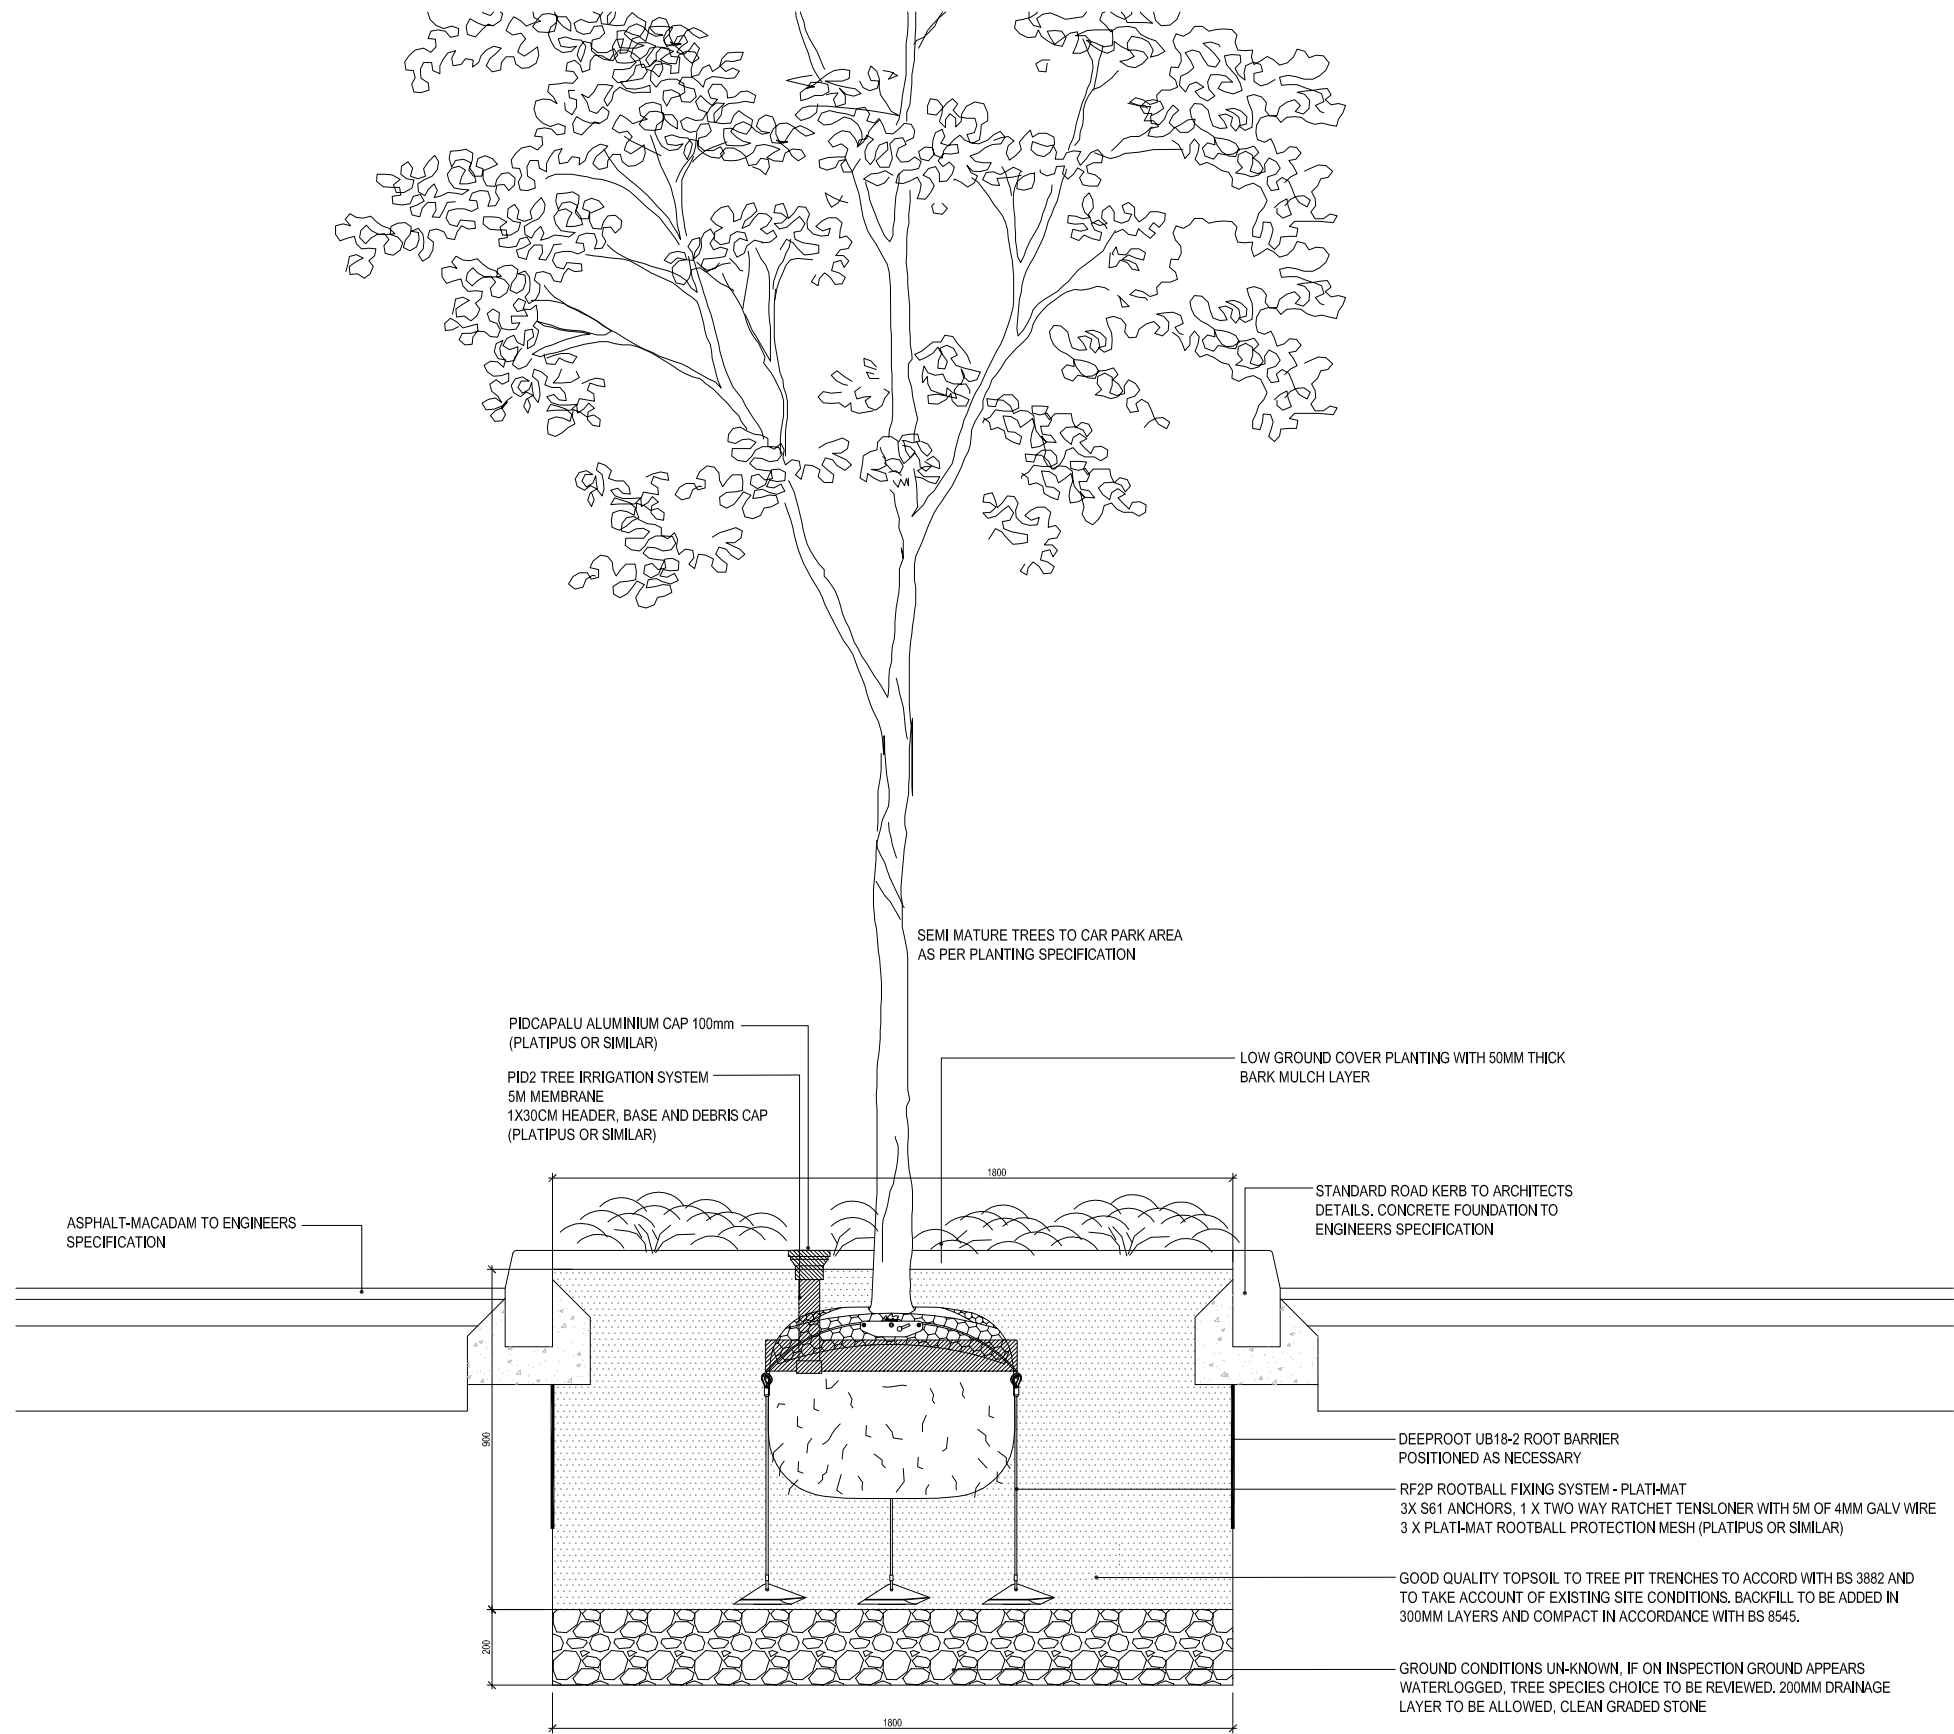

- NOTES:
- 1) UNDER NO CIRCUMSTANCES SHOULD DIMENSIONS BE SCALED FROM THIS DRAWING "IF IN DOUBT ASK"
 - 2) THIS DRAWING IS TO BE READ IN CONJUNCTION WITH ALL OTHER RELEVANT DRAWINGS, ANY DISCREPANCIES, ERRORS OR OMISSIONS TO BE BROUGHT TO THE ATTENTION OF IBI TAYLORYOUNG.
 - 3) ALL DIMENSIONS TO BE CHECKED BEFORE COMMENCEMENT
 - 4) THIS DRAWING IS THE PROPERTY OF IBI TAYLORYOUNG AND MUST NOT BE COPIED OR REPRODUCED EITHER IN WHOLE OR IN PART WITHOUT WRITTEN PERMISSION

drawing originated by: RW		date: 20/06/14
revisions	drawn/reviewed	date
REV A	DW/BM	01/07/14
Dimensions added to Silva Cell / tree pit dimensions following architect / contractor query dated 30/06/14.		
REV B	DW/BM	25/07/14
Tree pit detail amended to omit Silva Cell System and timber bollards. Minor amendments to tree pit size - dims included to illustrate.		
REV C	CL/DW	11/09/14
General amendments following Local Authority comment		

AMBULANCE AND FIRE SERVICES RESOURCE CENTRE, WREXHAM

TREE PIT DETAIL - CAR PARK AREA

Scale: 1:20 @ A3
Reviewed by : DW

job drawing rev
6828 AR_ARC_00_DT_721_010 C

IBI TaylorYoung

Chadsworth House
Wilmslow Road
Handforth
Cheshire
SK9 3HP

T: 01625 542 200
F: 01625 542 250
E: cosec@tayloryoung.co.uk

Want to find out more?
www.tayloryoung.co.uk

Member of the IBI Group.
www.ibigroup.com

