
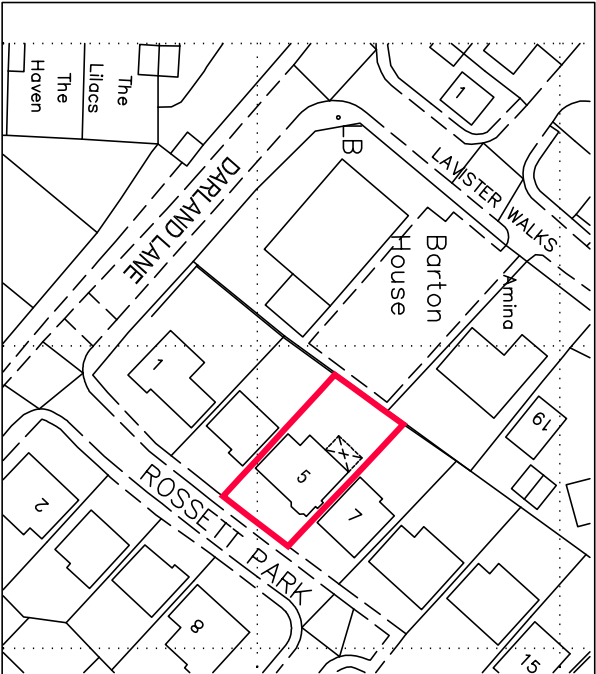
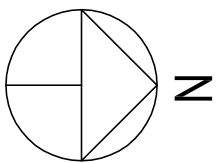


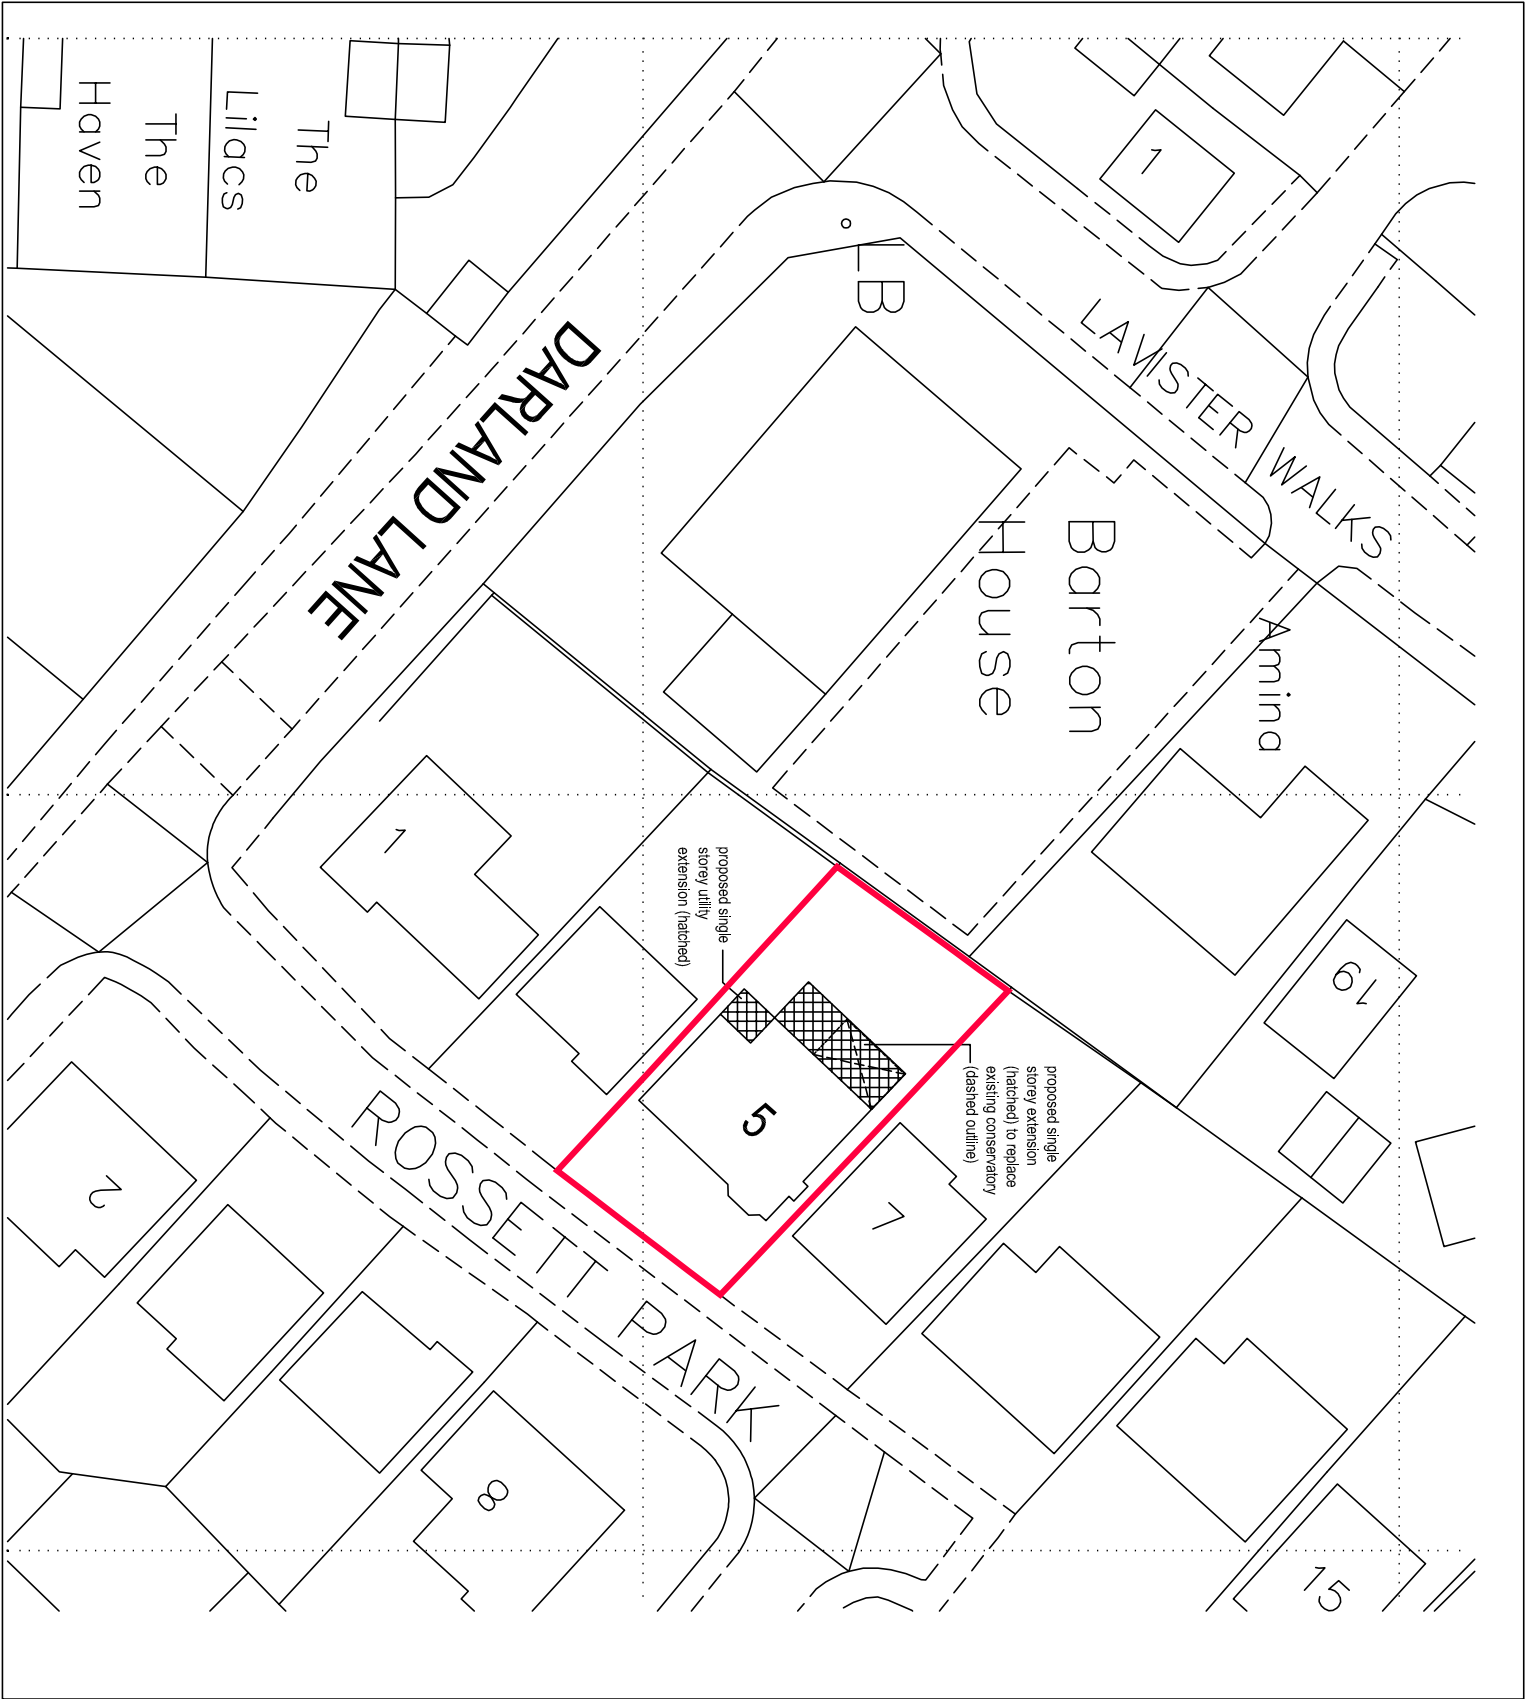

Site location plan 1:1250 scale

Site block plan as proposed 1:500 scale

Project: Proposed extensions and alterations at 5 Rossett Park, Darland Lane, Rossett, LL12 0FB		
Dwg Title: SITE LOCATION PLAN 1:1250 + SITE BLOCK PLAN 1:500 AS PROPOSED		
Project: 14-45	Dwg No.: 05	Rev: A
Date: DEC 2014	Scale: 1:1250 / 1:500 @A3	Stage: PLANNING

Disclaimer This drawing and the building works depicted are the copyright of the Architect and may not be reproduced without permission. All measurements are to be checked on site and any discrepancies reported to the Architect. This drawing was prepared for the client, Project A Site stated above. No responsibility is accepted whatsoever should the drawing be used by any other person, on any other site or for any other purpose than those stated. This drawing is to be read in conjunction with all relevant drawings and specifications.		
Rev. A	14 12 12	Lawful Development Certificate application
Notes		