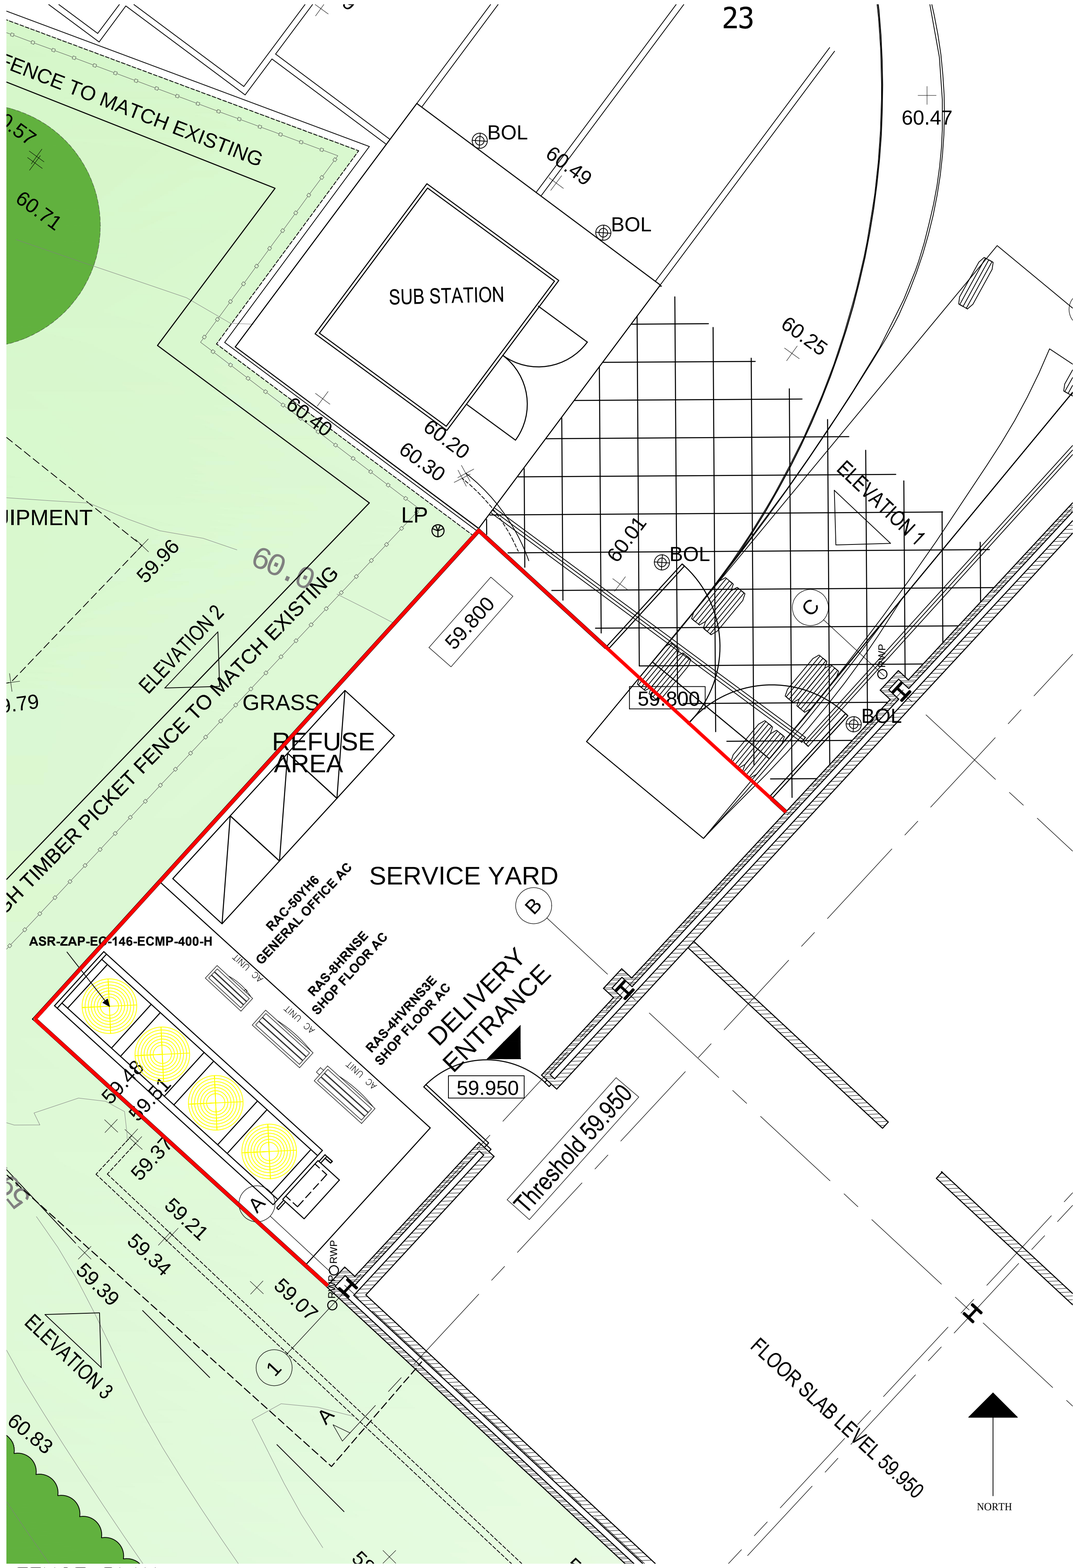

FENCE PLAN

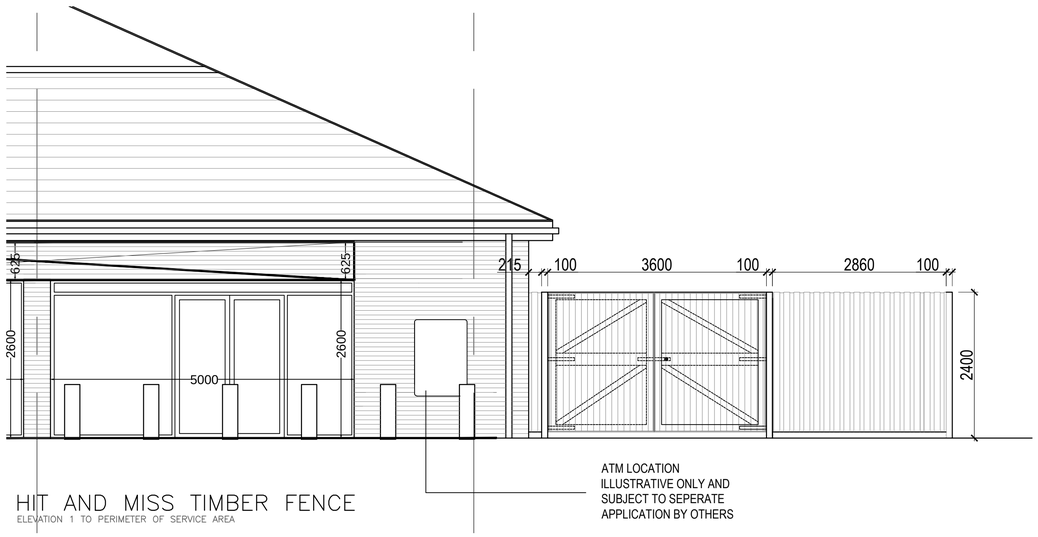

HIT AND MISS TIMBER FENCE
ELEVATION 1 TO PERIMETER OF SERVICE AREA

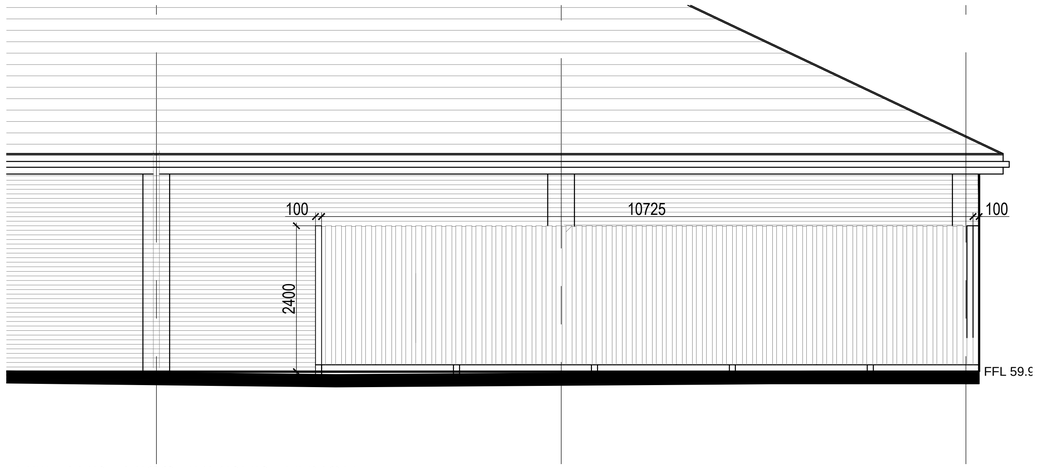

HIT AND MISS TIMBER FENCE
ELEVATION 2 TO PERIMETER OF SERVICE AREA

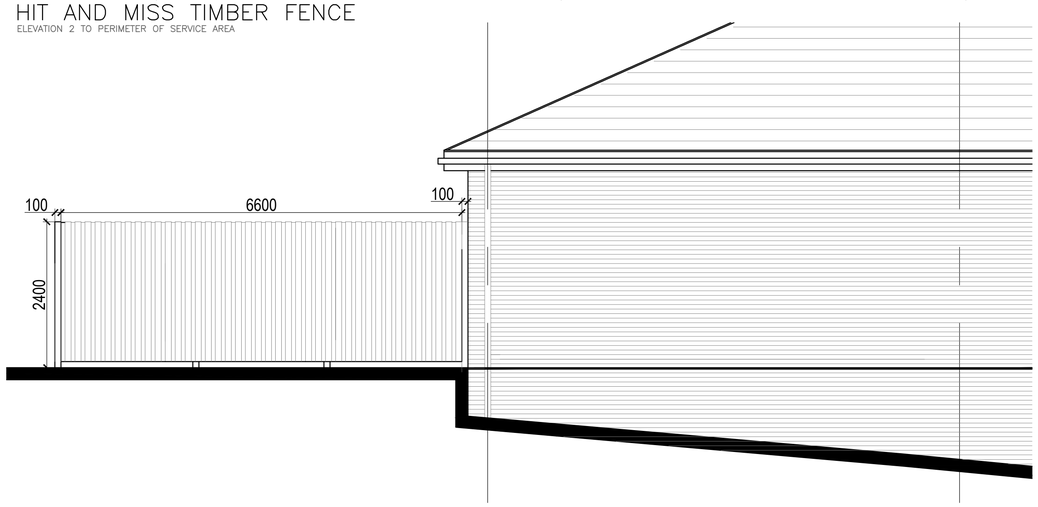

HIT AND MISS TIMBER FENCE
ELEVATION 3 TO PERIMETER OF SERVICE AREA

0m 1m 2m 3m 4m 5m 6m 7m 8m 9m 10m

Key:
- FENCE BOUNDARY LINE

Copyright KMB Ltd.

Do Not Scale This Drawing For Construction Purposes

CDM - Significant Design Hazards

Hazard	Control

Rev	Date	Description	Drawn	Checked
A	18.11.14	atm location and shopfront shown	df	DF

Amendments

Drawing Status
Preliminary

■ Quantity Surveying ■ Architecture
■ Project Management ■ Construction Safety

PROJECT
KINGSMILL
KINGSMILL ROAD
WREXHAM
LL13 0NS

CLIENT
MARSTONS ESTATES LTD

TITLE
FENCES AND GATES

SCALE	DATE
1:50 @ A1	JULY 2014

DRAWN BY	CHECKED BY	DRAWING No.	REV
BF	-	4216-08	A

The Old Bake House, Kirton, Lincolnshire, PE20 1EH
t: 01205 724016 f: 01205 724470 e: kmb@kmb-ltd.co.uk