


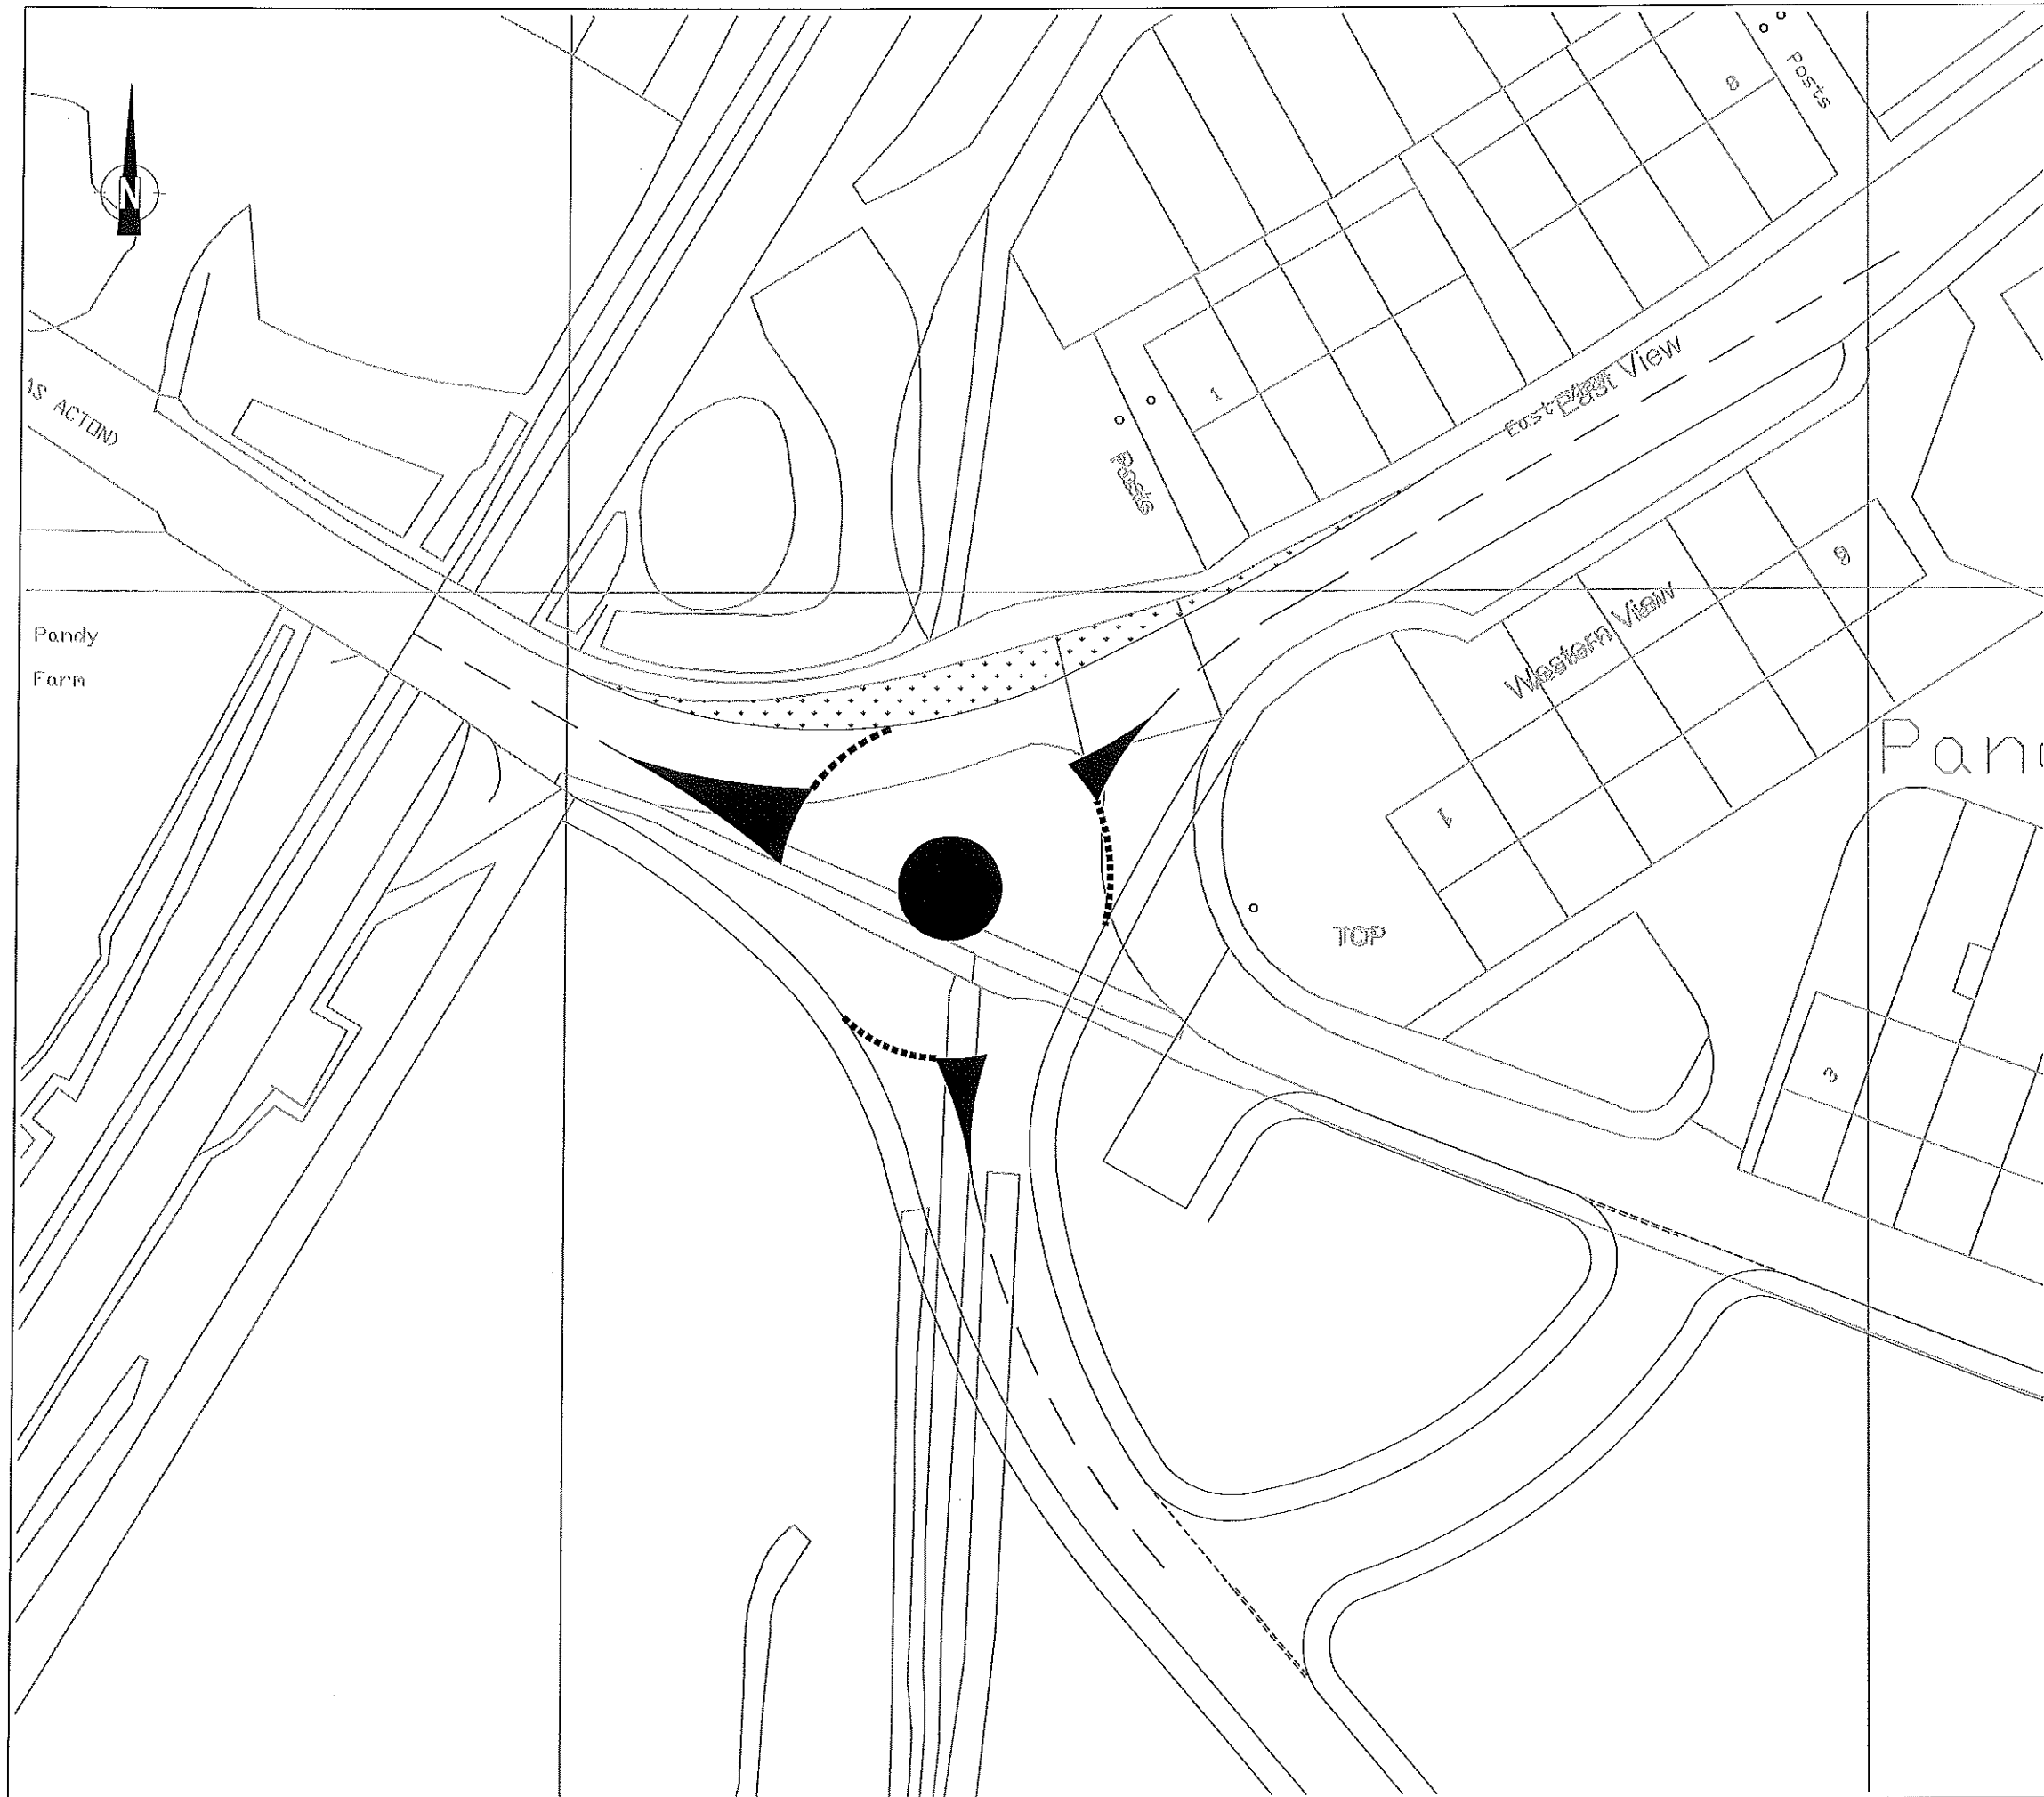

This drawing is the copyright of Cameron Rose Limited and may not be loaned, copied or reproduced in any way, or used for any offer, quote, tender or construction purposes without written consent of the company to do so.

Follow any figured dimensions - do not scale. IF IN DOUBT ASK.

This drawing has been prepared for feasibility purposes and does not represent a construction plan. All design aspects to be confirmed at the appropriate detailed design stage.

Revision History		Date
A	Increased approach arm radius	22/10/14
B	desc	date b
C	desc	date c
D	desc	date d
E	desc	date e
F	desc	date f
G	desc	date g
H	desc	date h
I	desc	date i
J	desc	date j

Windsor House 5a King Street Newcastle-under-Lyme Staffordshire ST5 1EH 01782 627029 www.cameron-rose.co.uk		 CAMERON ROSE ASSOCIATES	
client:		Tier Consult	
project:		Rhosrobin Proposed Residential Development	
drawing title:		Blue Bell Lane Site Access Preliminary Design Proposal	
scale(s):	1/500	date:	21/10/14
drawing number:	074-01/GA-01	drawn by:	IJM
xrefs:		checked:	CAB
		status:	Information
		rev:	A

DATE PRINTED: