


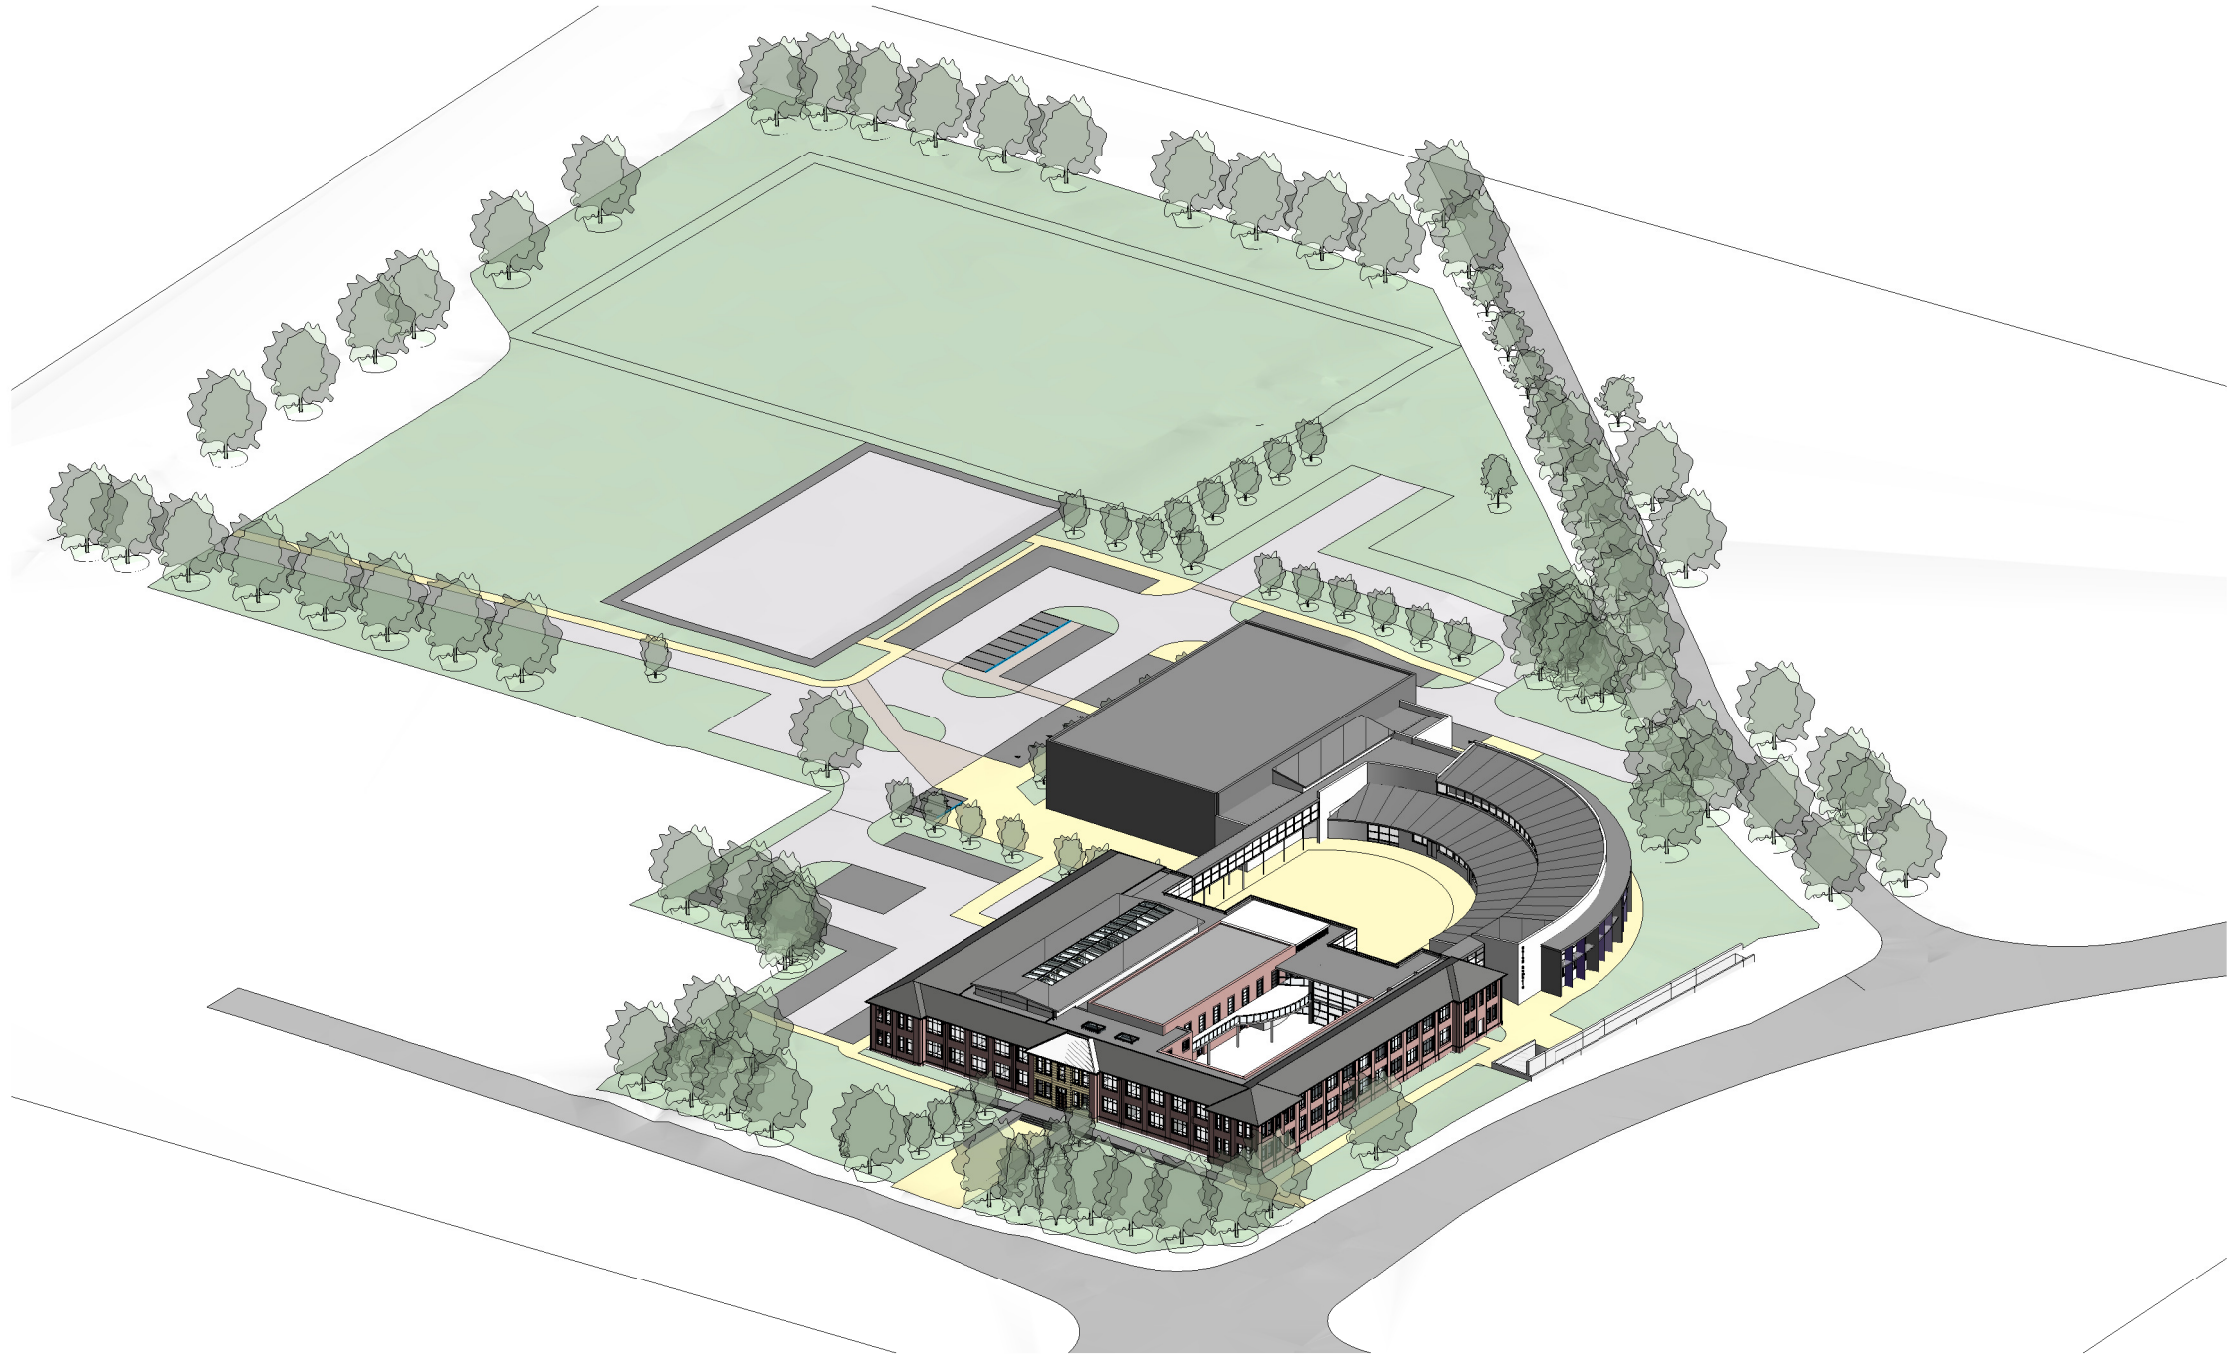

NOTES:
THIS DRAWING IS THE COPYRIGHT OF
AINSLEY GOMMON ARCHITECTS. DO NOT
SCALE FROM THIS DRAWING. WORK TO
FIGURED DIMENSIONS ONLY. CHECK ALL
DIMENSIONS ON SITE. ANY DISCREPANCIES
TO BE NOTIFIED TO THE ARCHITECT.

REV	DESCRIPTION	DATE	BY

Job GROVE SCHOOL
 for COLEG CAMBRIA

Drg INDICATIVE VIEW
 FROM SOUTH WEST
 AS PROPOSED

Number C820.124

Scale	Date	Drawn	(Checked)
	11.28.14	GR	SV



Ainsley Gommon
architecture . urban design
THE OLD POLICE STATION, 15 GLYNNE WAY, HAWARDEN CH5 3NS
Tel: 01244 537100 Fax: 01244 537767 wales@ainsleygommonarchitects.co.uk
Ainsley Gommon Architects Ltd. Registered in England & Wales No. 4187948.
Registered Office: 1 Price Street, Hamilton Square, Birkenhead CH41 6JN
www.ainsleygommonarchitects.co.uk