Dimensions are to be checked on site. Do not scale from drawings. Report discrepancies to the Architect.

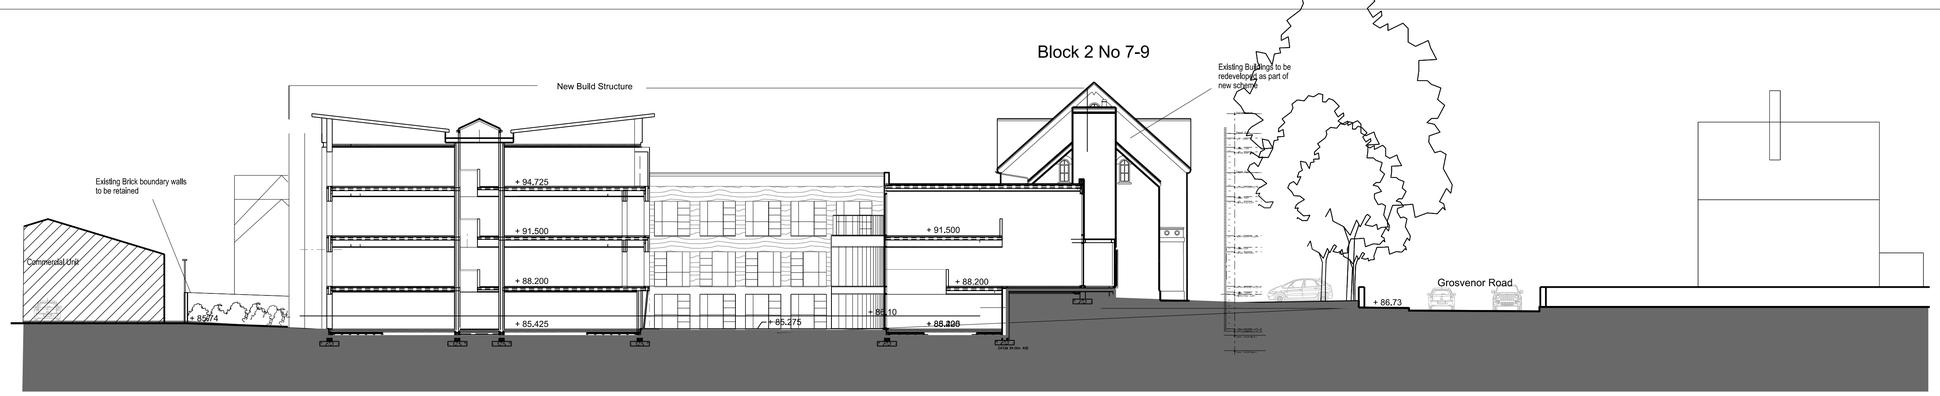

Section A

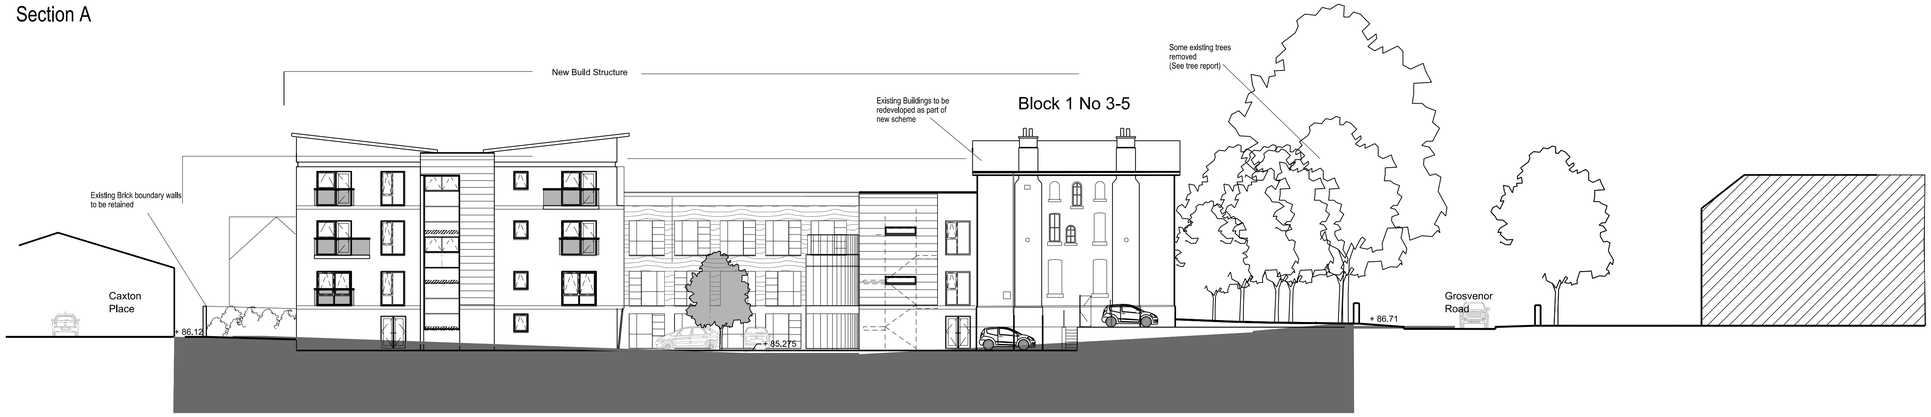

Section B

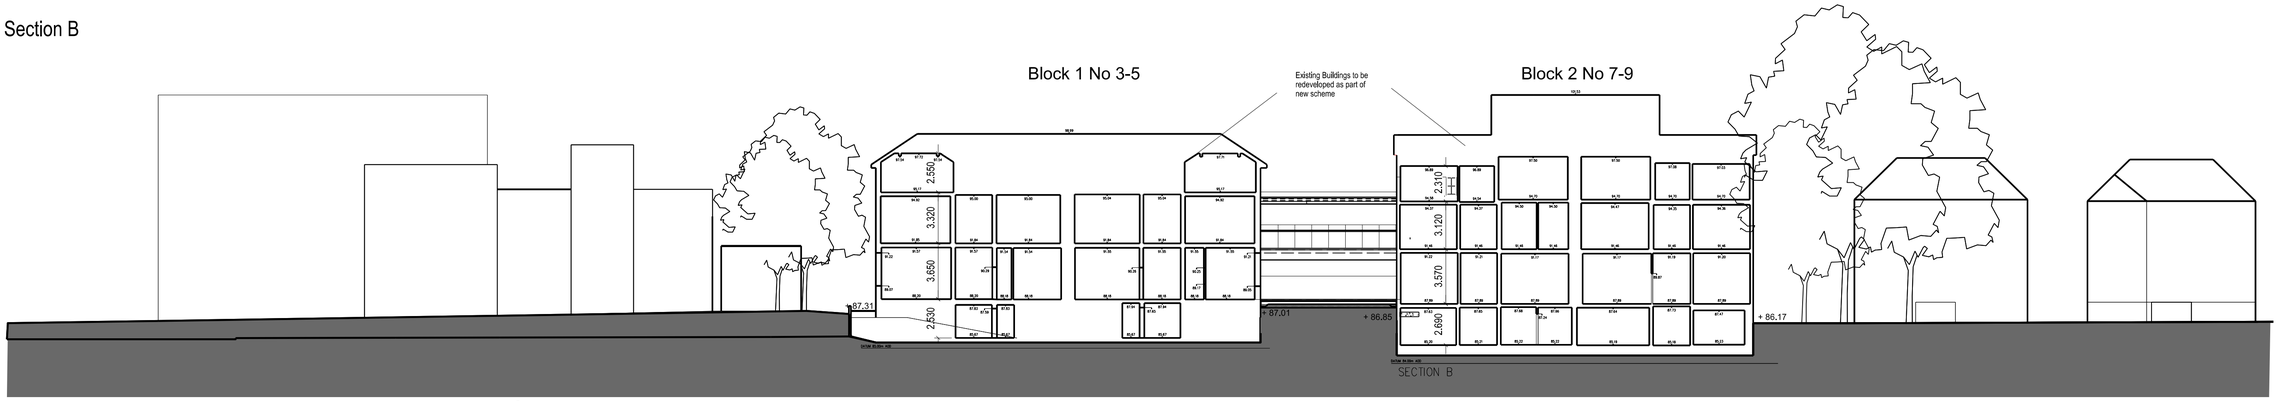

Section C

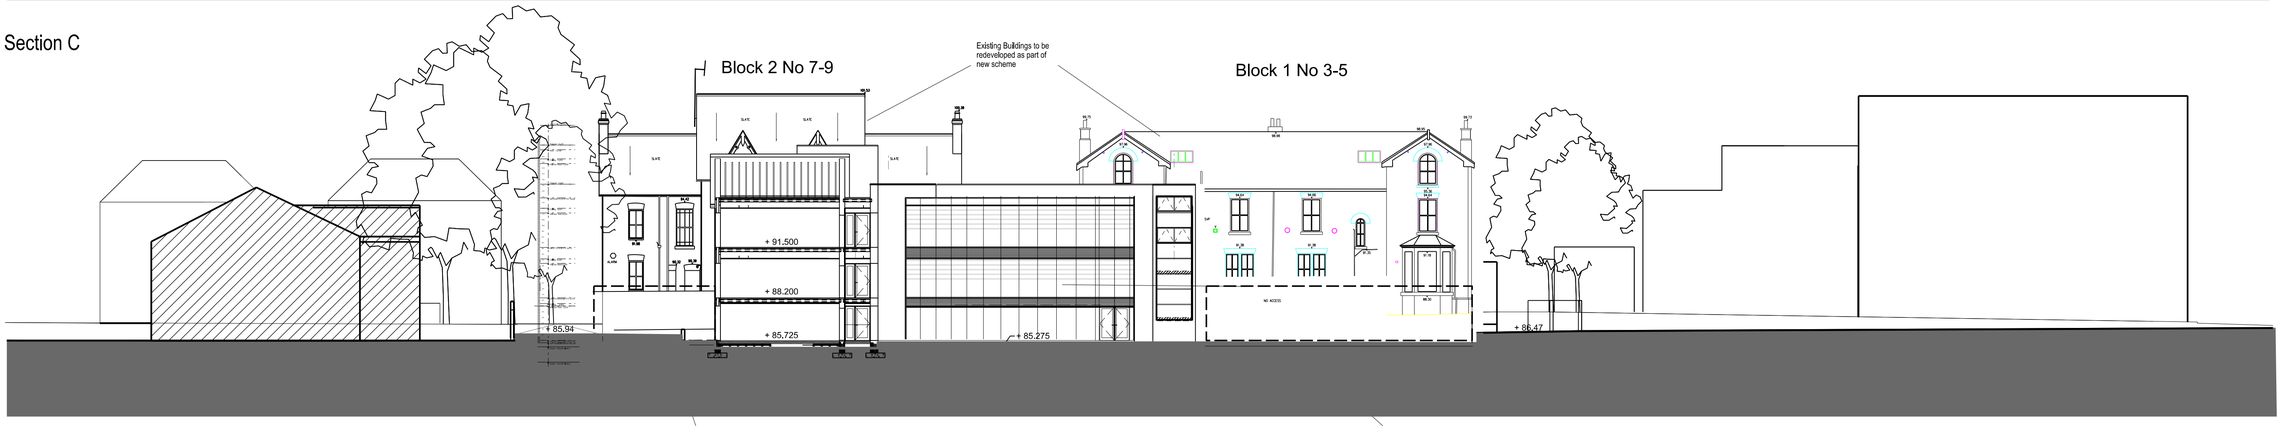

Section D

Existing Buildings to be surveyed once the buildings to the rear are demolished.

Existing Buildings to be surveyed once the buildings to the rear are demolished.

Proposed Site Plan
Scale 1:1000

Rev A Various minor amendments Aug 14

PROJECT
3 -9 Grosvenor Road,
Wrexham, LL11 1DB

TITLE
Proposed Site Sections

SIZE A1

STATUS PLANNING

PROJECT No 1449	DRAWING No L11A
DRAWN by CG	CHECKED ...
DATE May 14	SCALE (L/Ao) 1:200

J O H N M c C A L L A R C H I T E C T S L T D
No .1 Arts Village, Henry Street, Liverpool L1 5BS Tel: 0151 707 1818 Fax: 707 1819
Old Coop Building, Church Street, Hayfield, SK22 2JE e-mail: admin@johnmccall.co.uk