





SAFETY, HEALTH AND ENVIRONMENTAL INFORMATION
Refer to the relevant Construction (Design and Management) documentation where applicable.


It is assumed that all works on this drawing will be carried out by a competent contractor, working where appropriate to an approved method statement.

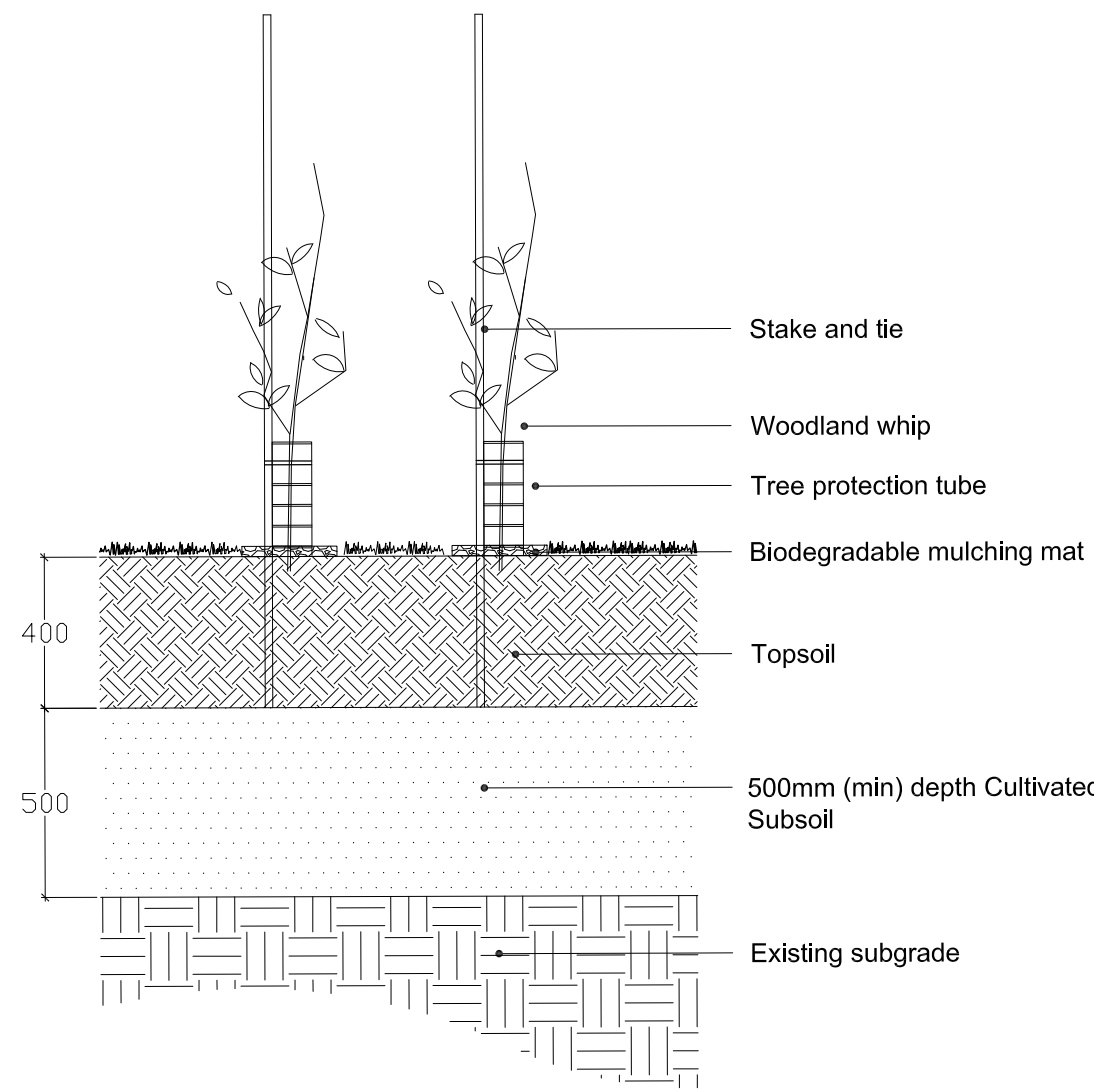


E Landscape Buffer trees:
Typical Whip Planting Detail
Section 1:20@A1

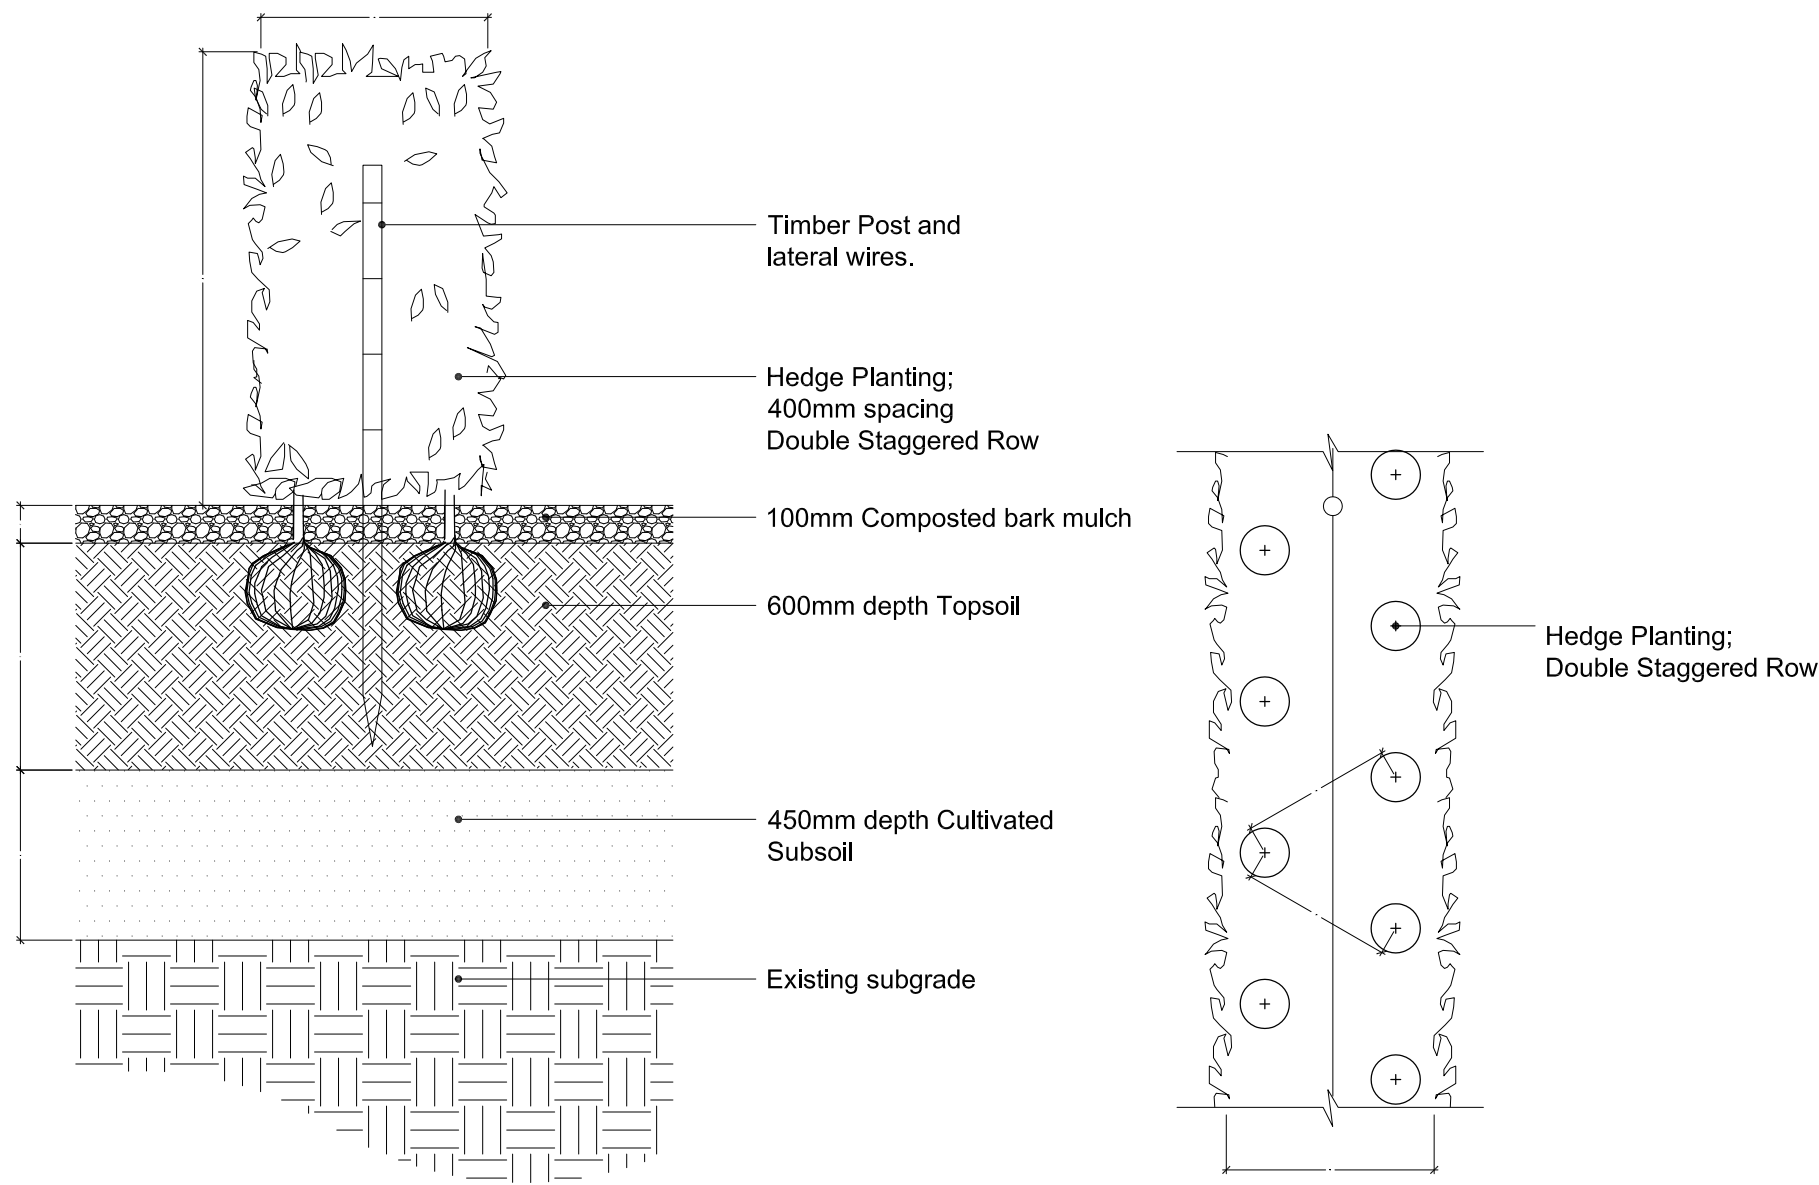


F Typical Hedge Planting
Section & Plan 1:20@A1

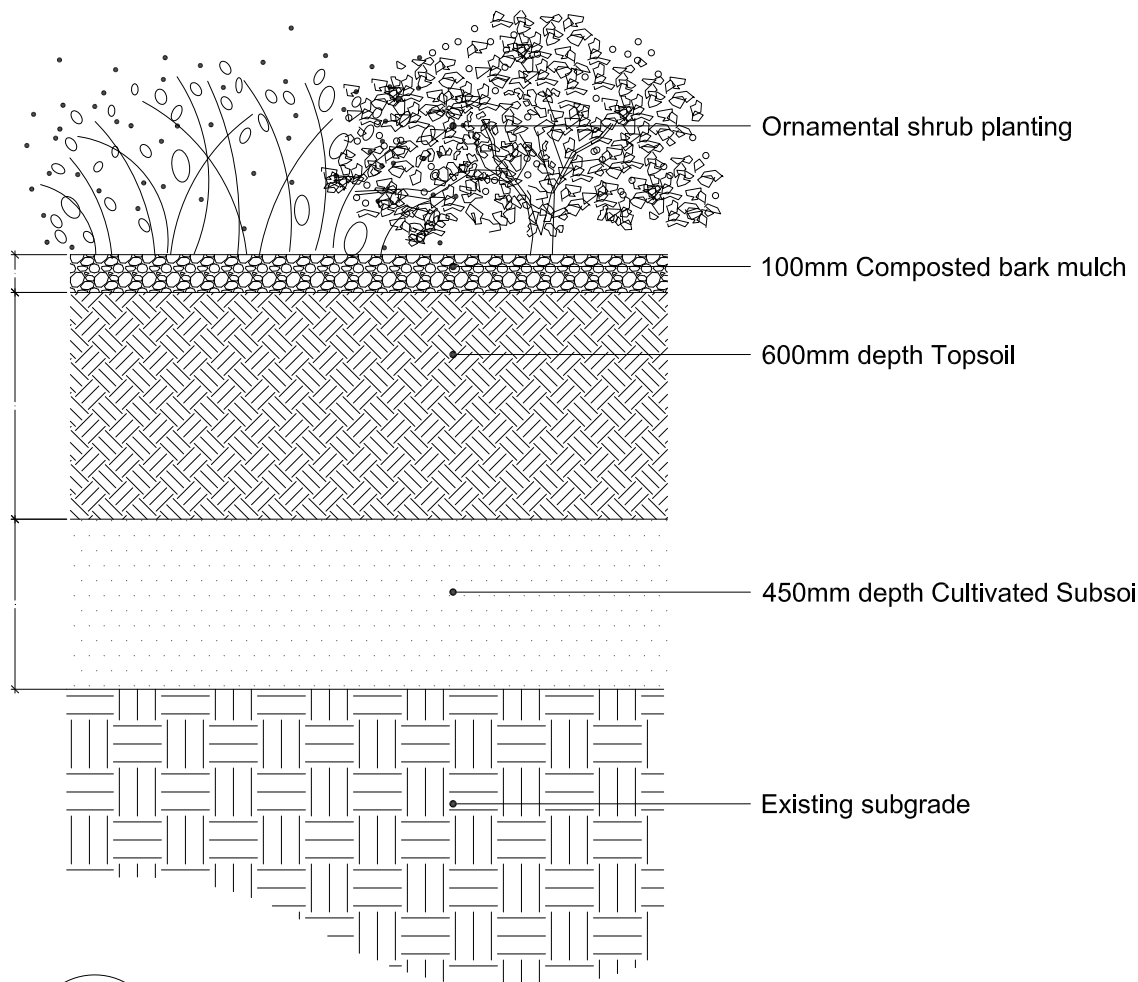

G Typical Shrub Planting Detail
Section 1:20@A1

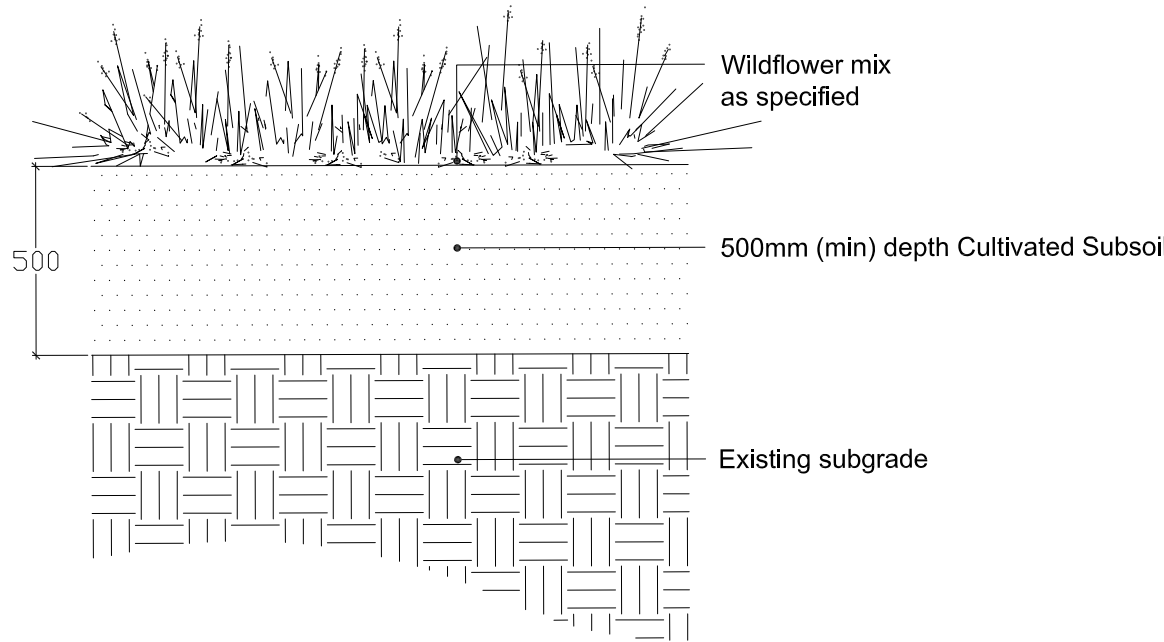

H Typical Wildflower Detail
Section 1:20@A1

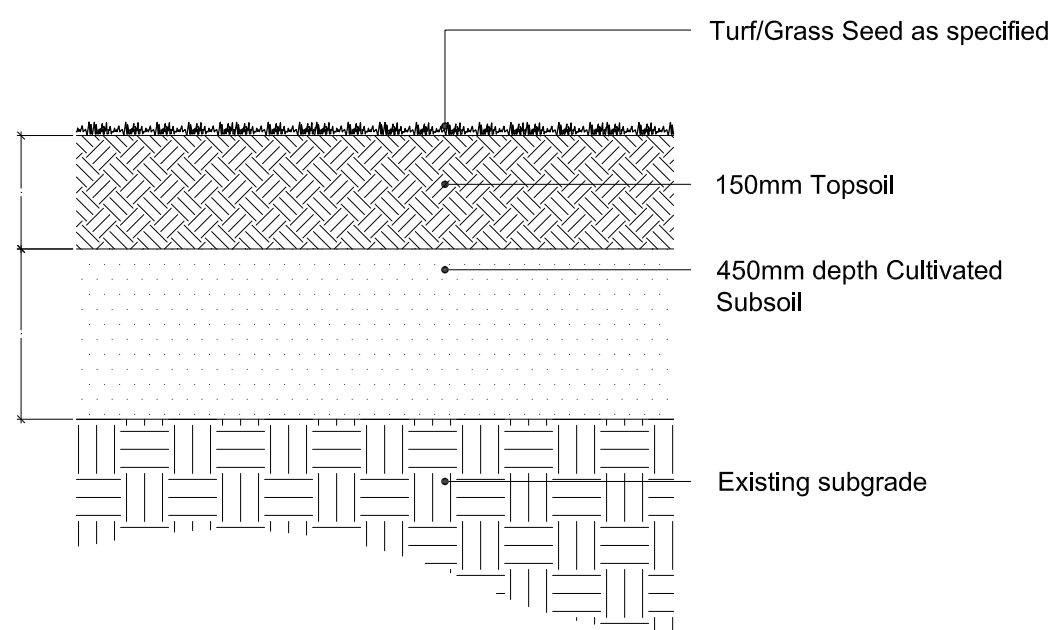

I Typical Turf/Grass Seed Detail
Section 1:20@A1

Revision	Description	Date
----------	-------------	------



Designers	CAPITA	TPS

Project	North Wales Prison
Title	Soft Landscape Details 02

DRAWING STATUS:		
PLANNING		
Project No. CS 070997	Scale & Size 1:20@ A1	
Drawing Identifier NWP - LA - CAP - 099 - DR - XX - 602		Revision