



SAFETY, HEALTH AND ENVIRONMENTAL INFORMATION
Refer to the relevant Construction (Design and Management) documentation where applicable.
It is assumed that all works on this drawing will be carried out by a competent contractor, working where appropriate to an approved method statement.

Location Key Plan (Not To Scale)

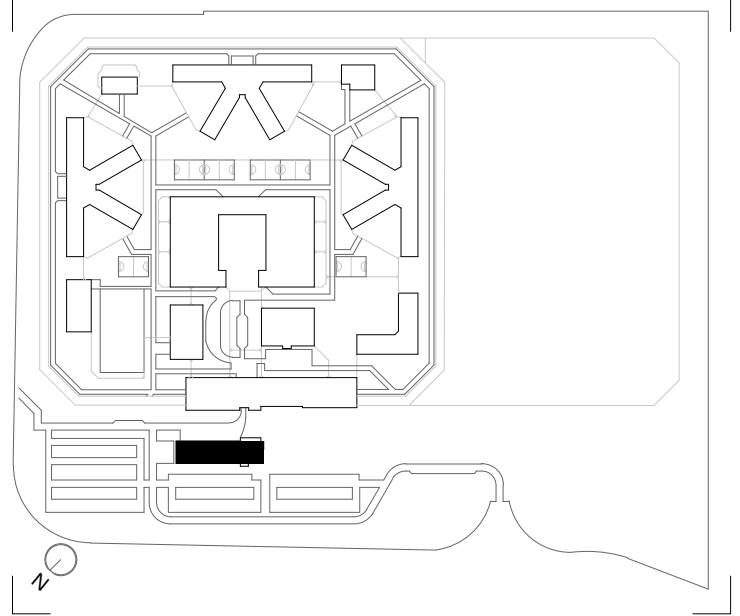

1 Elevation A
1 : 100

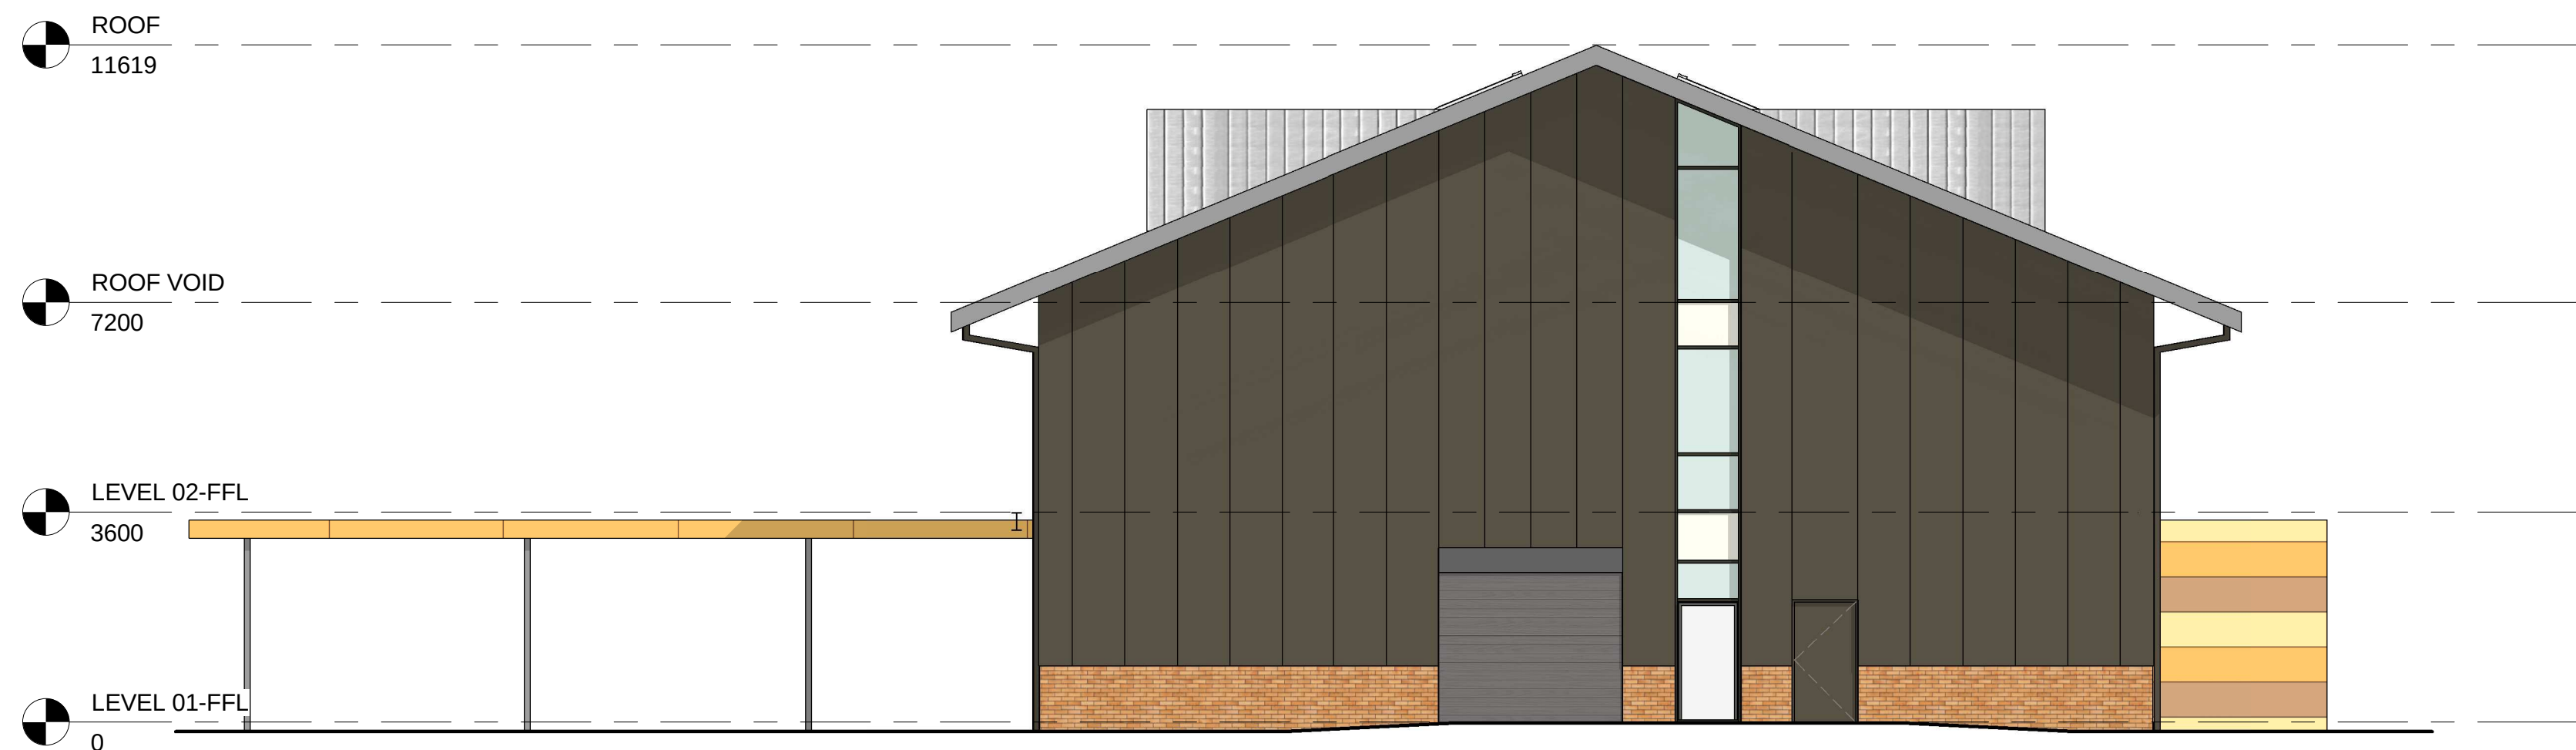

2 Elevation B
1 : 100



3 Elevation C
1 : 100



4 Elevation D
1 : 100

Material Legend:

External Wall:

- YELLOW BRICKWORK
COLOUR: TBC
- INSULATED METAL COMPOSITE CLADDING
COLOUR: TBC

Roof:

- ALUMINUM STANDING SEAM
NATURAL FINISH
- GUTTERS TO BE POWDER COATED STEEL OR ALUMINUM ROOFS TO BE POWDER COATED ALUMINUM

Canopy:

- METAL COMPOSITE CLADDING PANEL IN VARIOUS SHADES OF METALLIC COLOURS

Windows and Doors:

- POWDER COATED METAL DOUBLE GLAZED WINDOWS
COLOUR: RAL 7016
- POWDER COATED METAL DOORSETS
COLOUR: RAL 7016

P04	By: BK, CHK: KB, App: JM Issued for Planning	14/10/2014
P03	By: BK, CHK: KB, App: JM Building shape regularised	03/10/2014
P02	By: BK, CHK: KB, App: JM Material information added, Roof shape amended	15/08/2014
P01	By: MMD, CHK: KB, App: JM Initial Issue	18/07/2014

Revision	Description	Date
----------	-------------	------



Project	North Wales Prison
Title	Building 100 Support Planning Elevations

DRAWING STATUS: S2 – Fit for Information		
Project No. CS 070997	Scale & Size 1 : 100	Revision P04
Drawing Identifier NWP-AR-CAP-100-PA-ZZ-1010		