



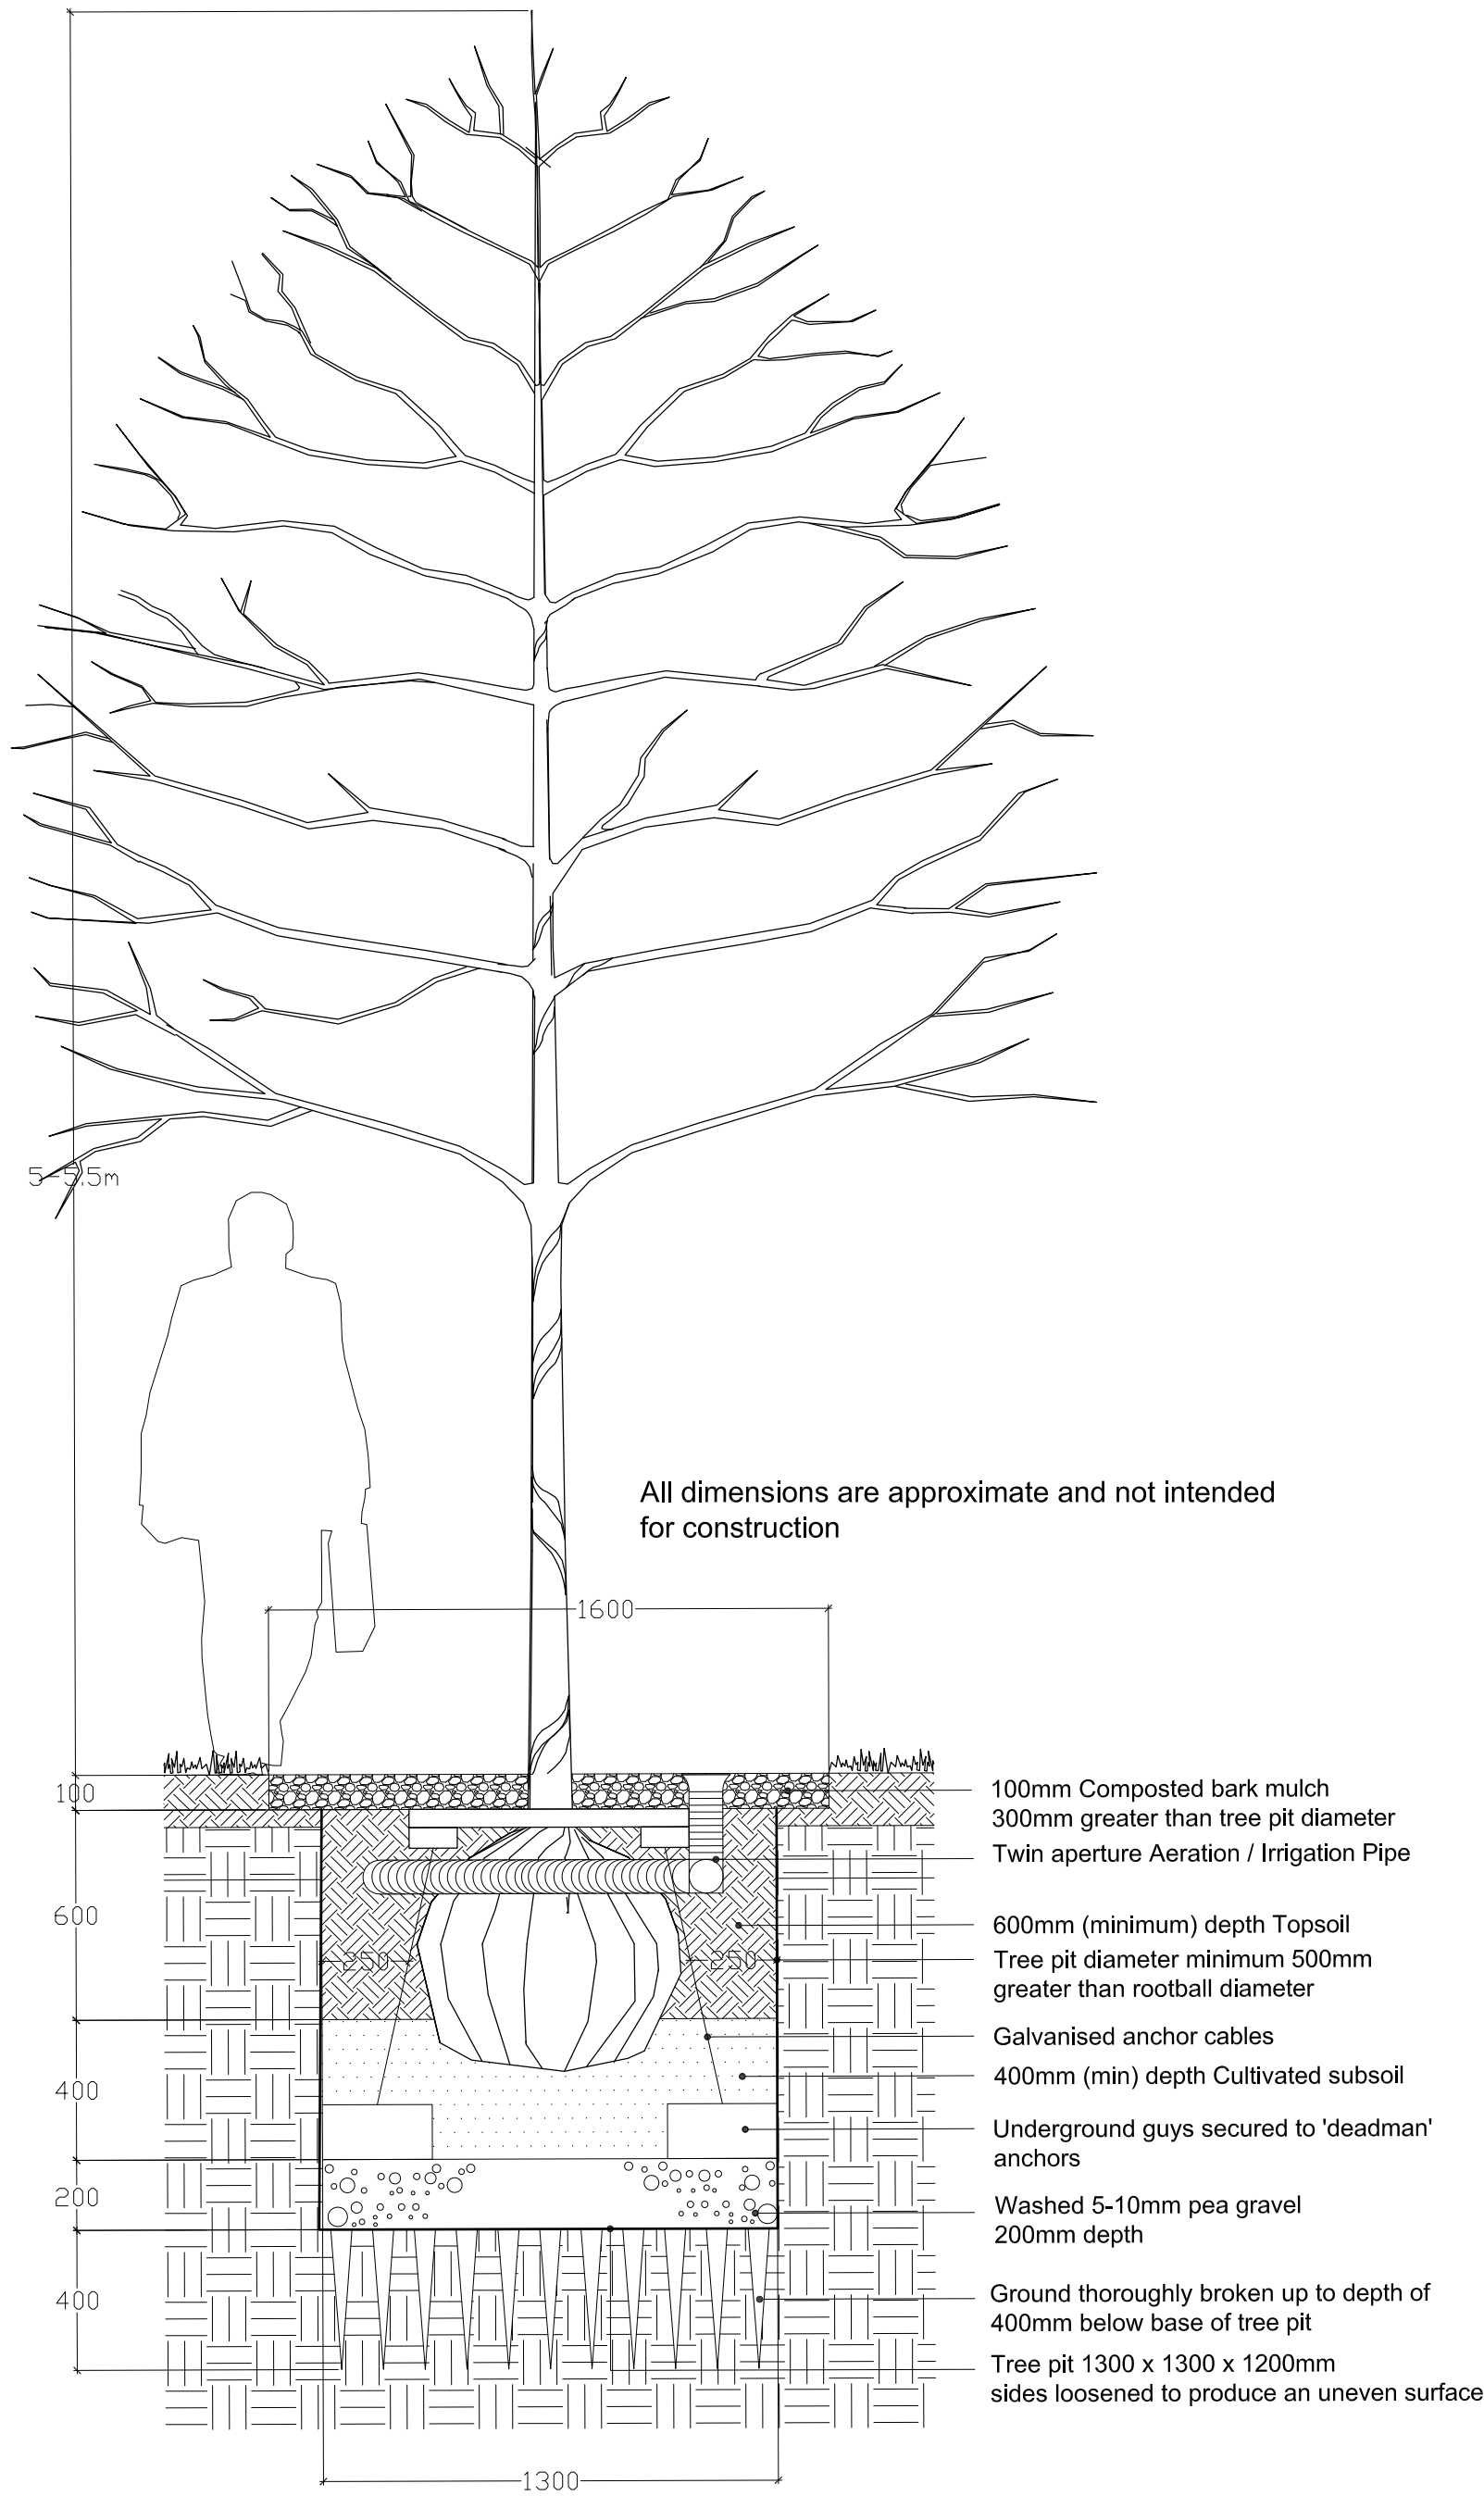


A Entrance Avenue Trees:
Typical Semi Mature(20-25cm Girth) Tree Planting

Section 1:20@A1

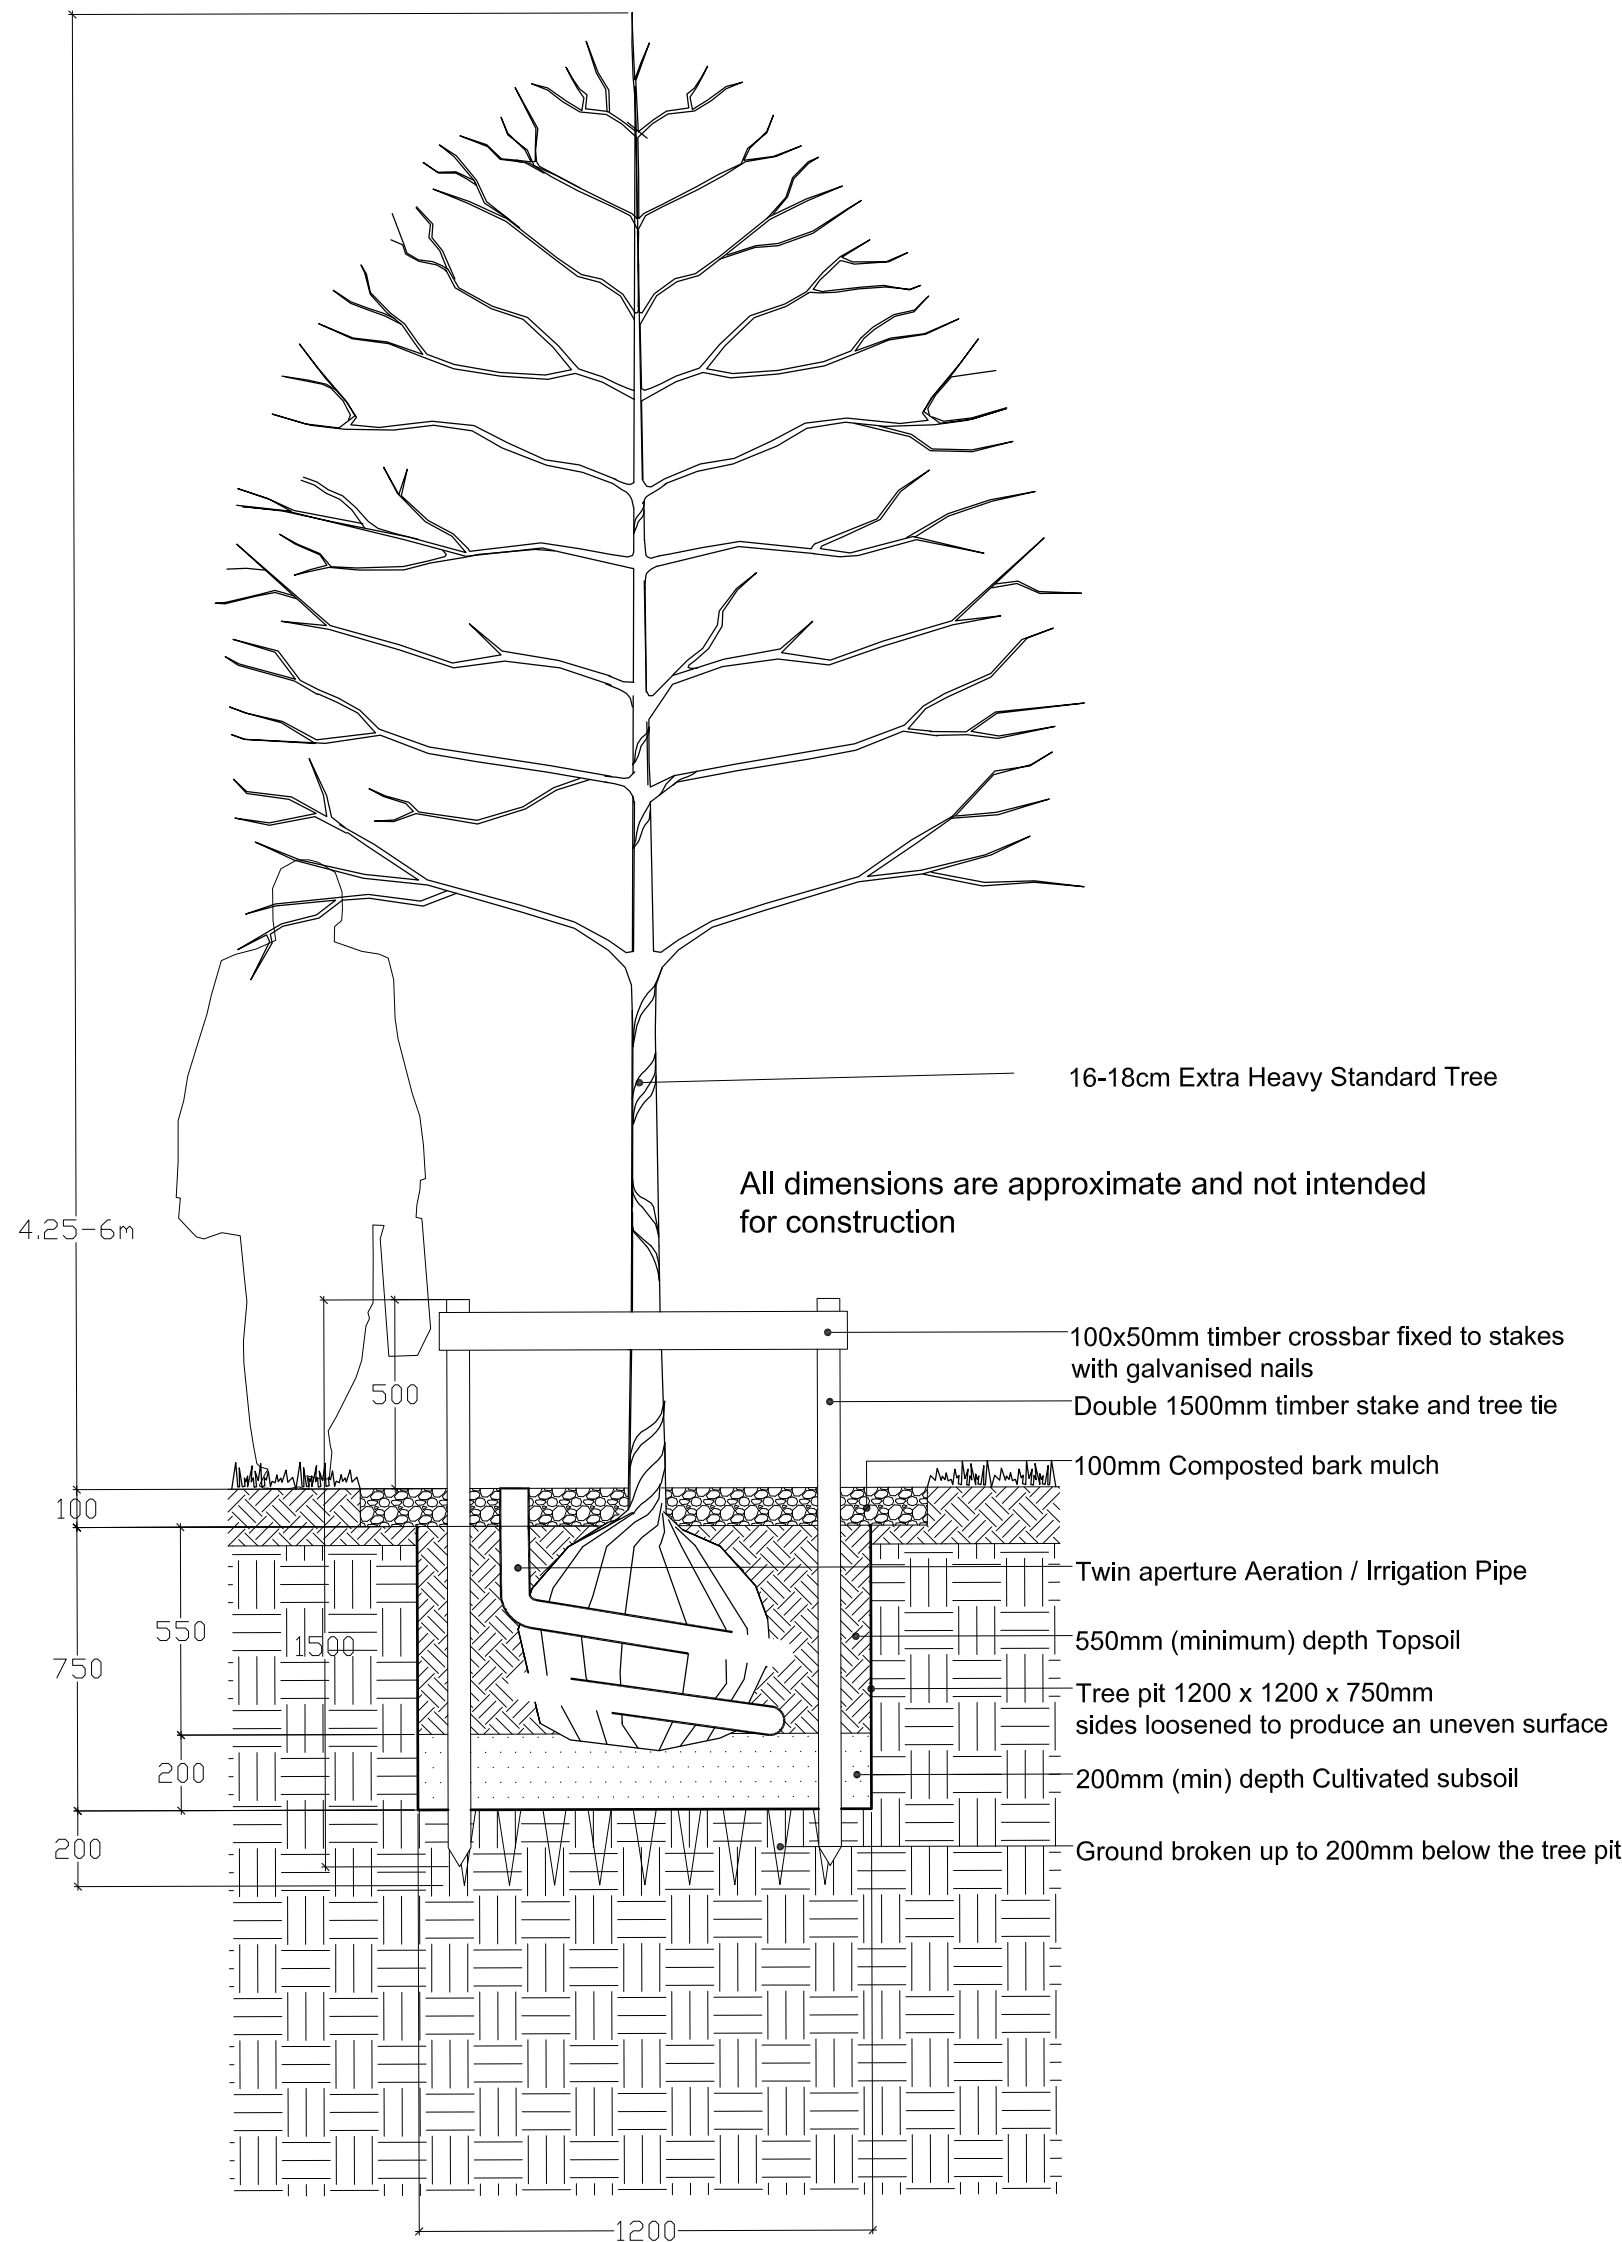


B Car park trees:
Typical Extra Heavy Standard Tree Planting

Section 1:20@A1

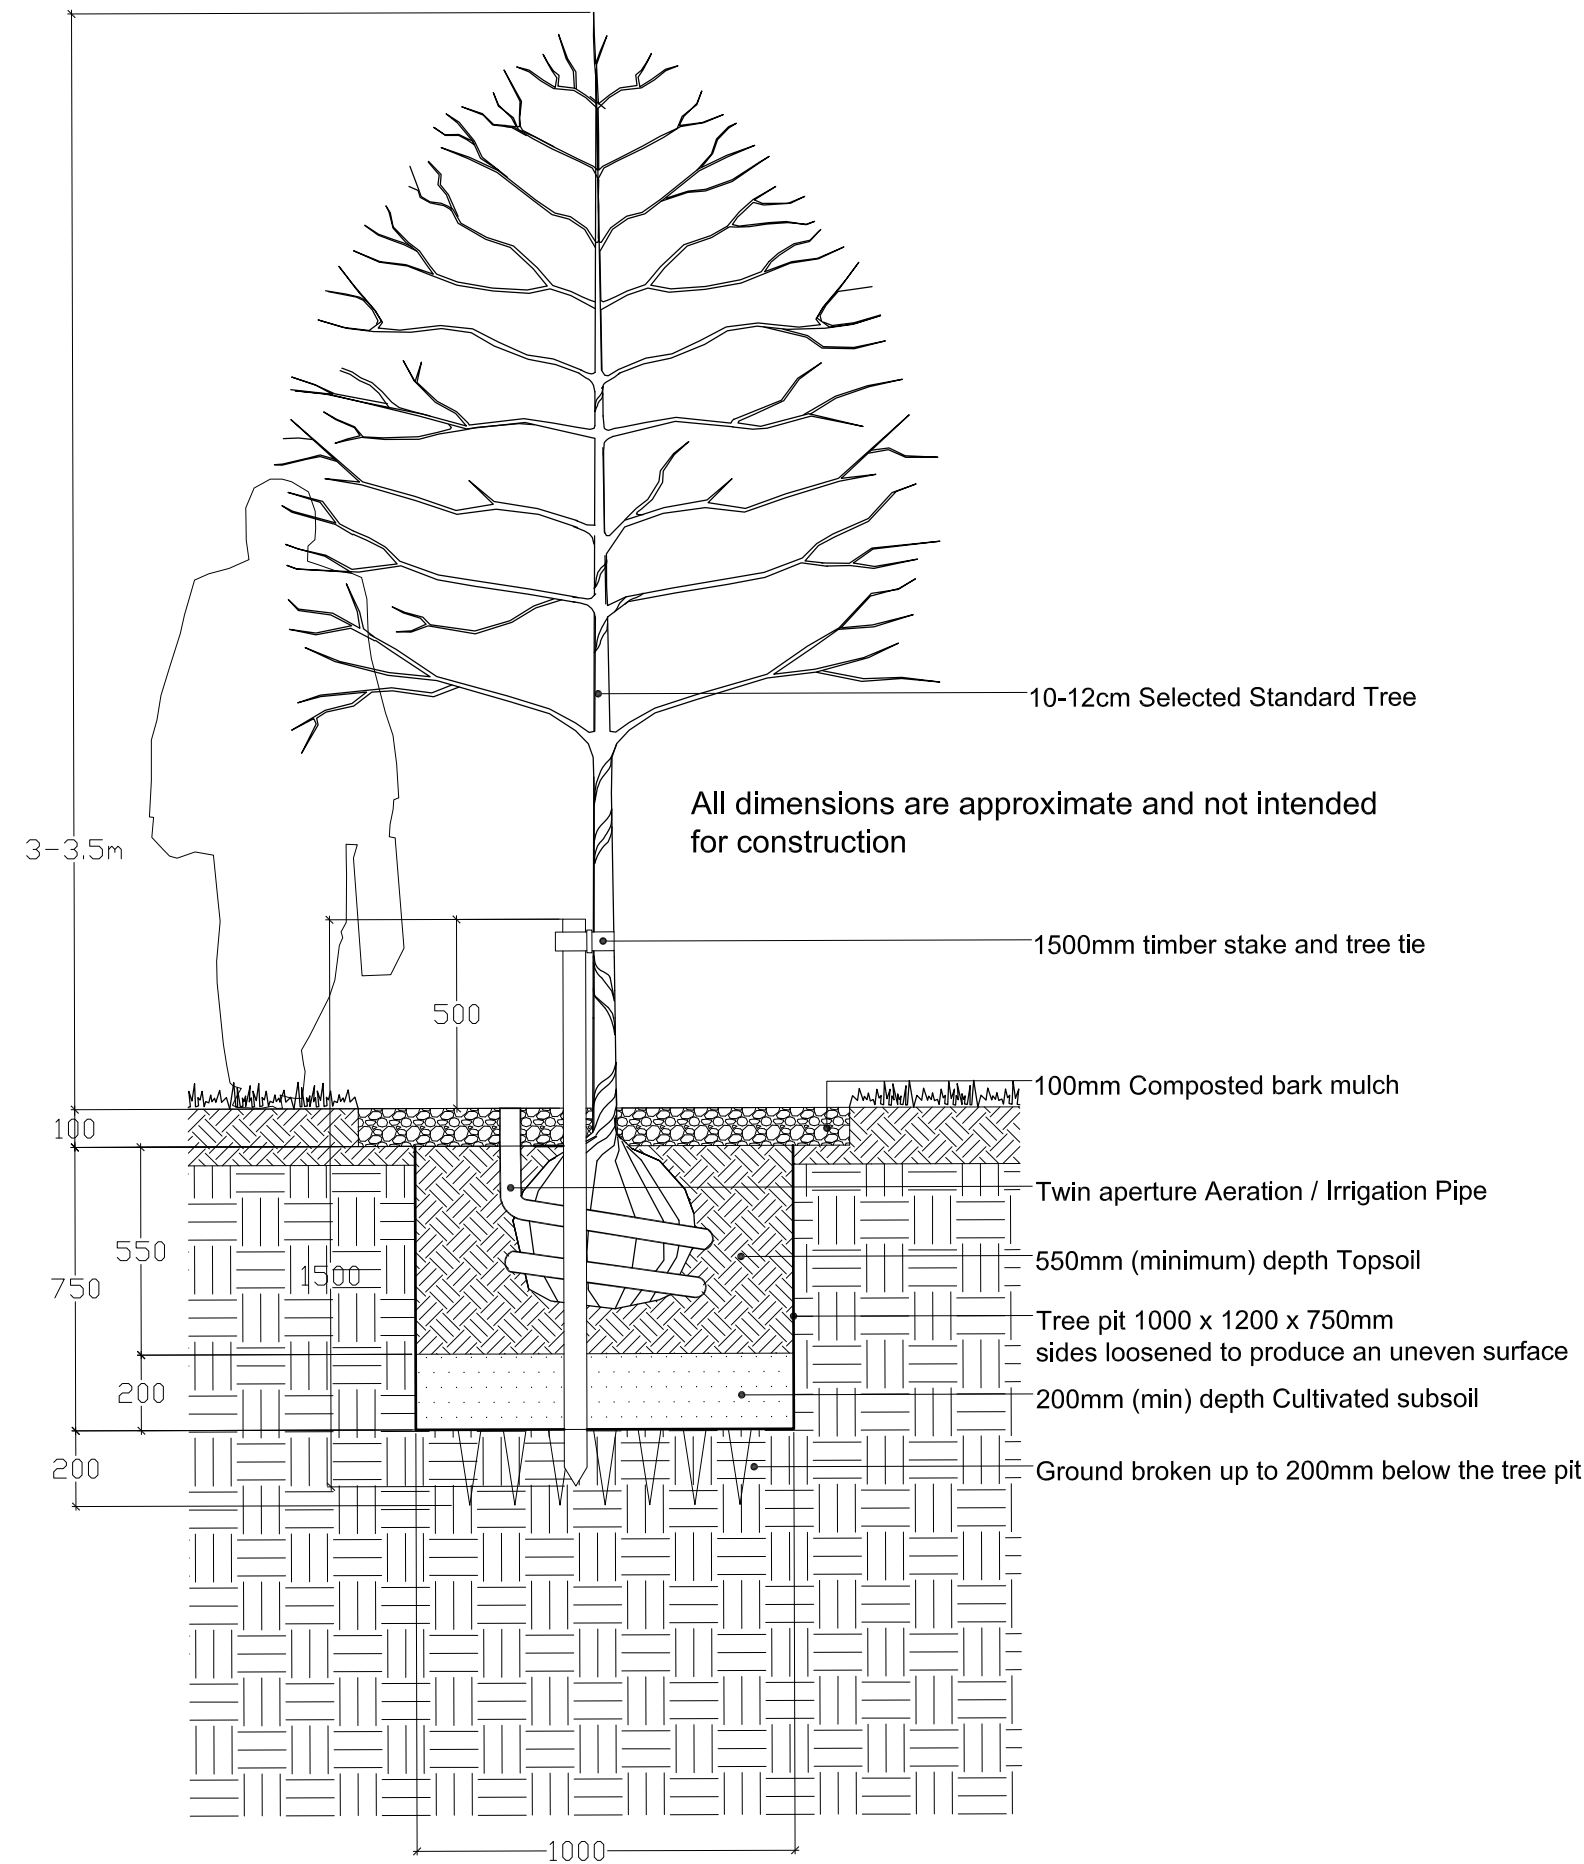

C Landscape Buffer trees:
Typical Selected Standard Tree Planting

Section 1:20@A1

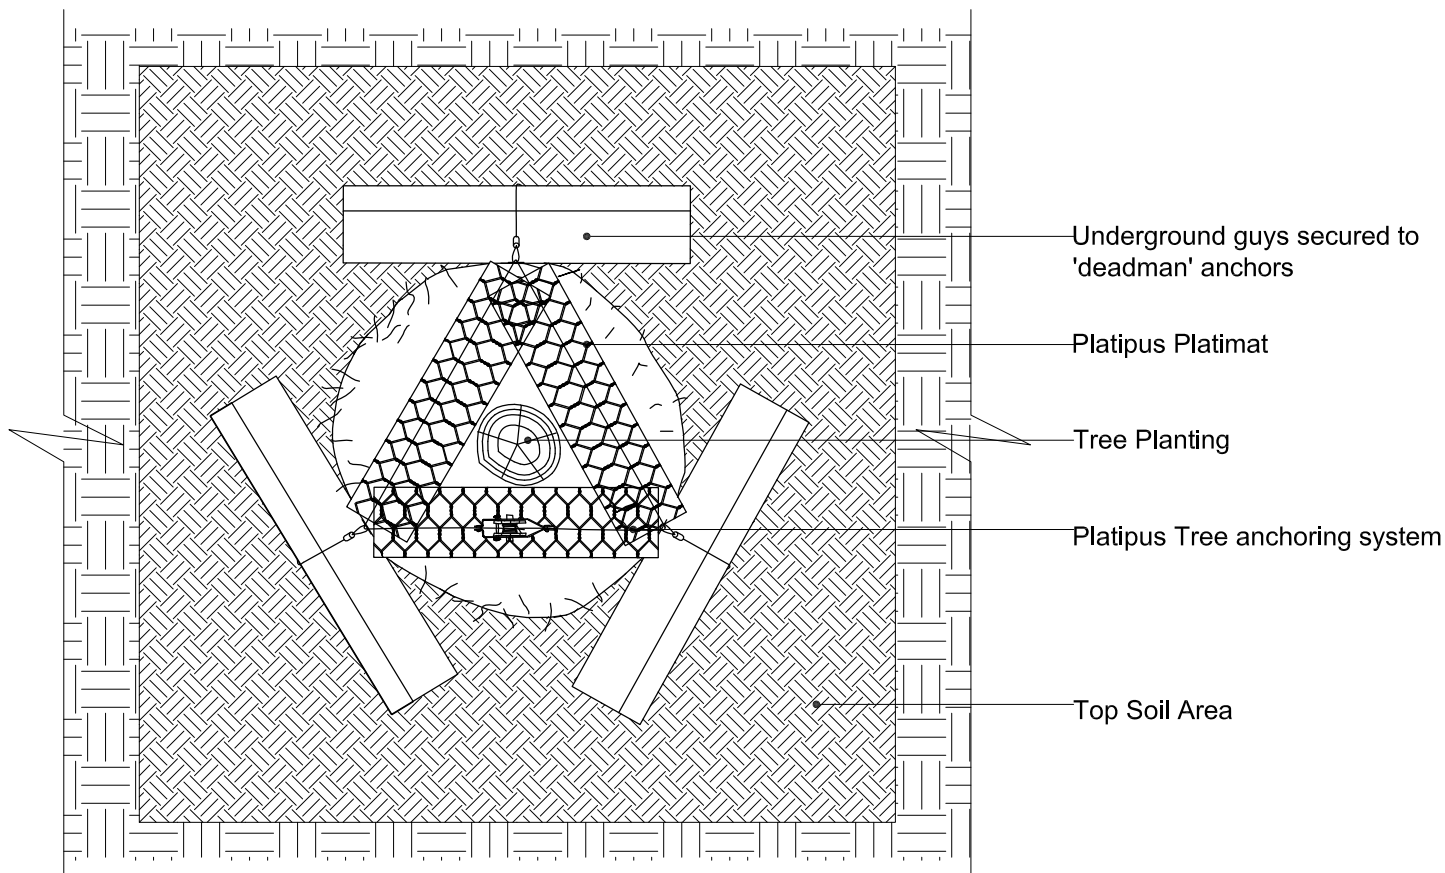

D Entrance Avenue trees:
Typical Tree Anchoring System


Plan 1:20@A1



SAFETY, HEALTH AND ENVIRONMENTAL INFORMATION
Refer to the relevant Construction (Design and Management) documentation where applicable.

It is assumed that all works on this drawing will be carried out by a competent contractor, working where appropriate to an approved method statement.

Revision	Description	Date
----------	-------------	------

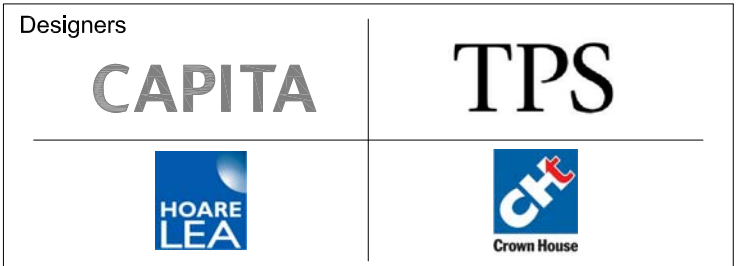

Project
North Wales Prison

Title
**Soft Landscape Details 01
Tree Planting**

DRAWING STATUS: PLANNING		
Project No. CS 070997	Scale & Size 1:20@ A1	
Drawing Identifier NWP - LA - CAP - 099 - DR - XX - 601	Revision	