
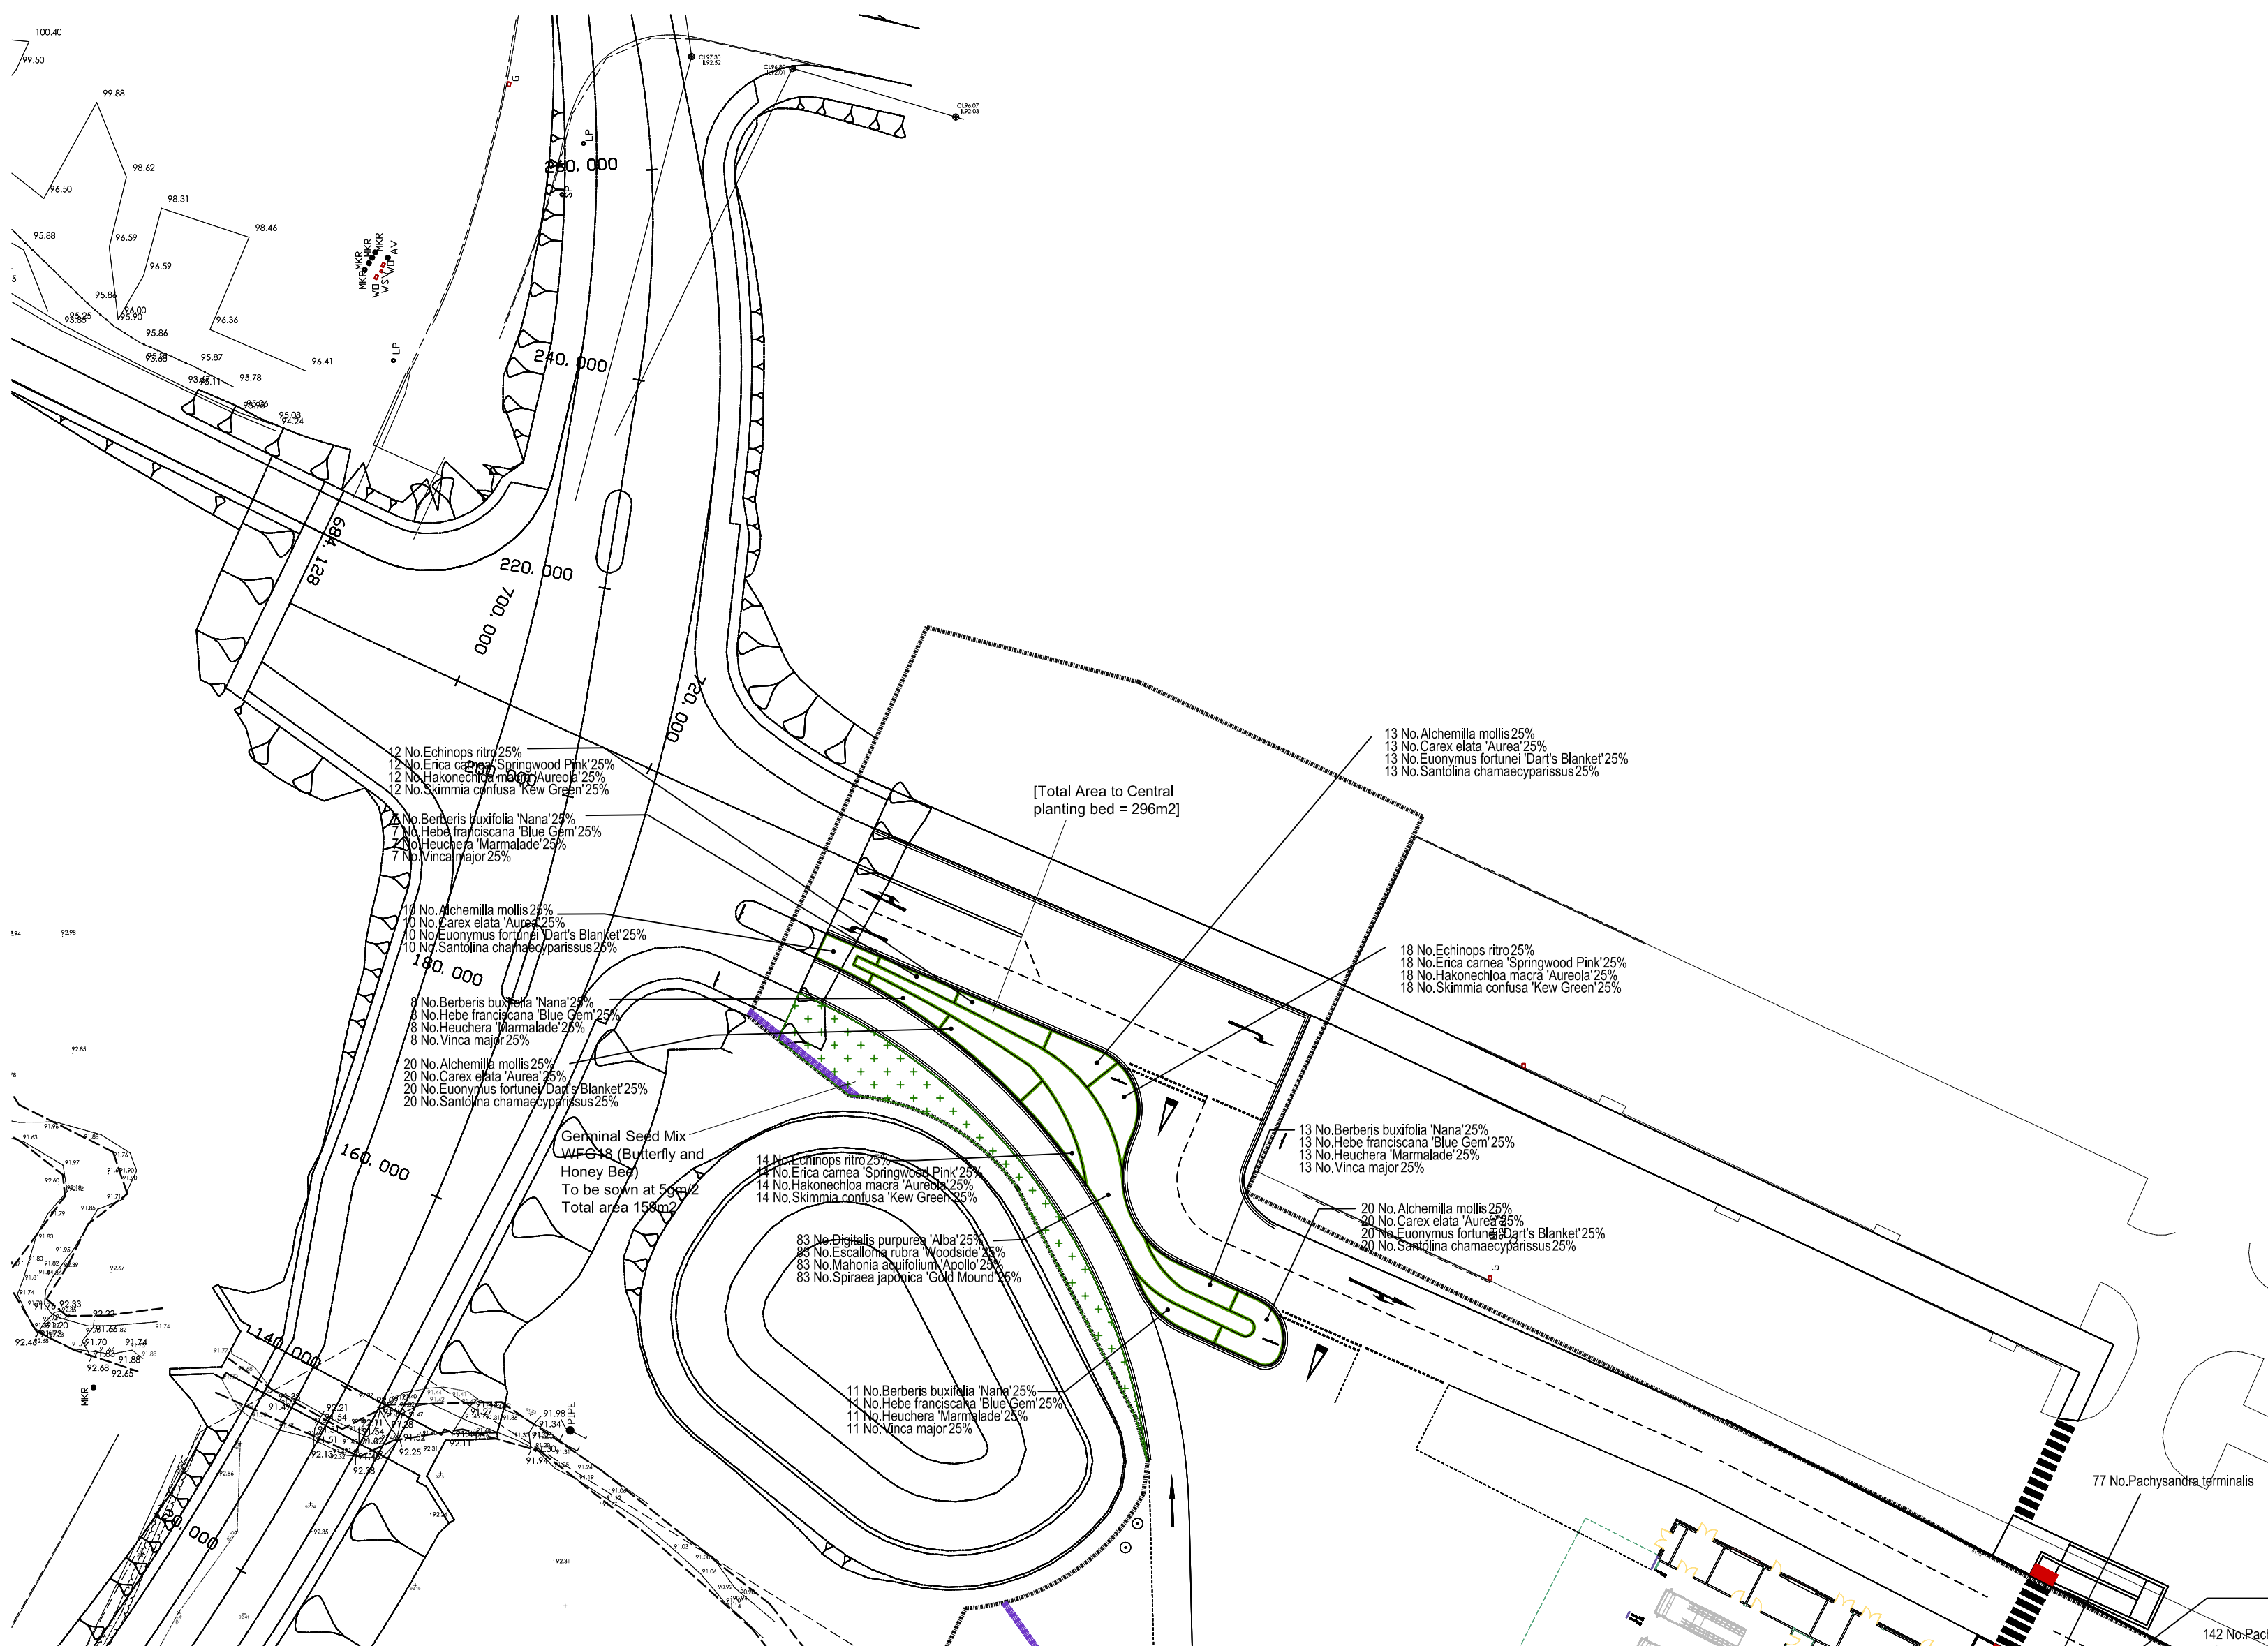


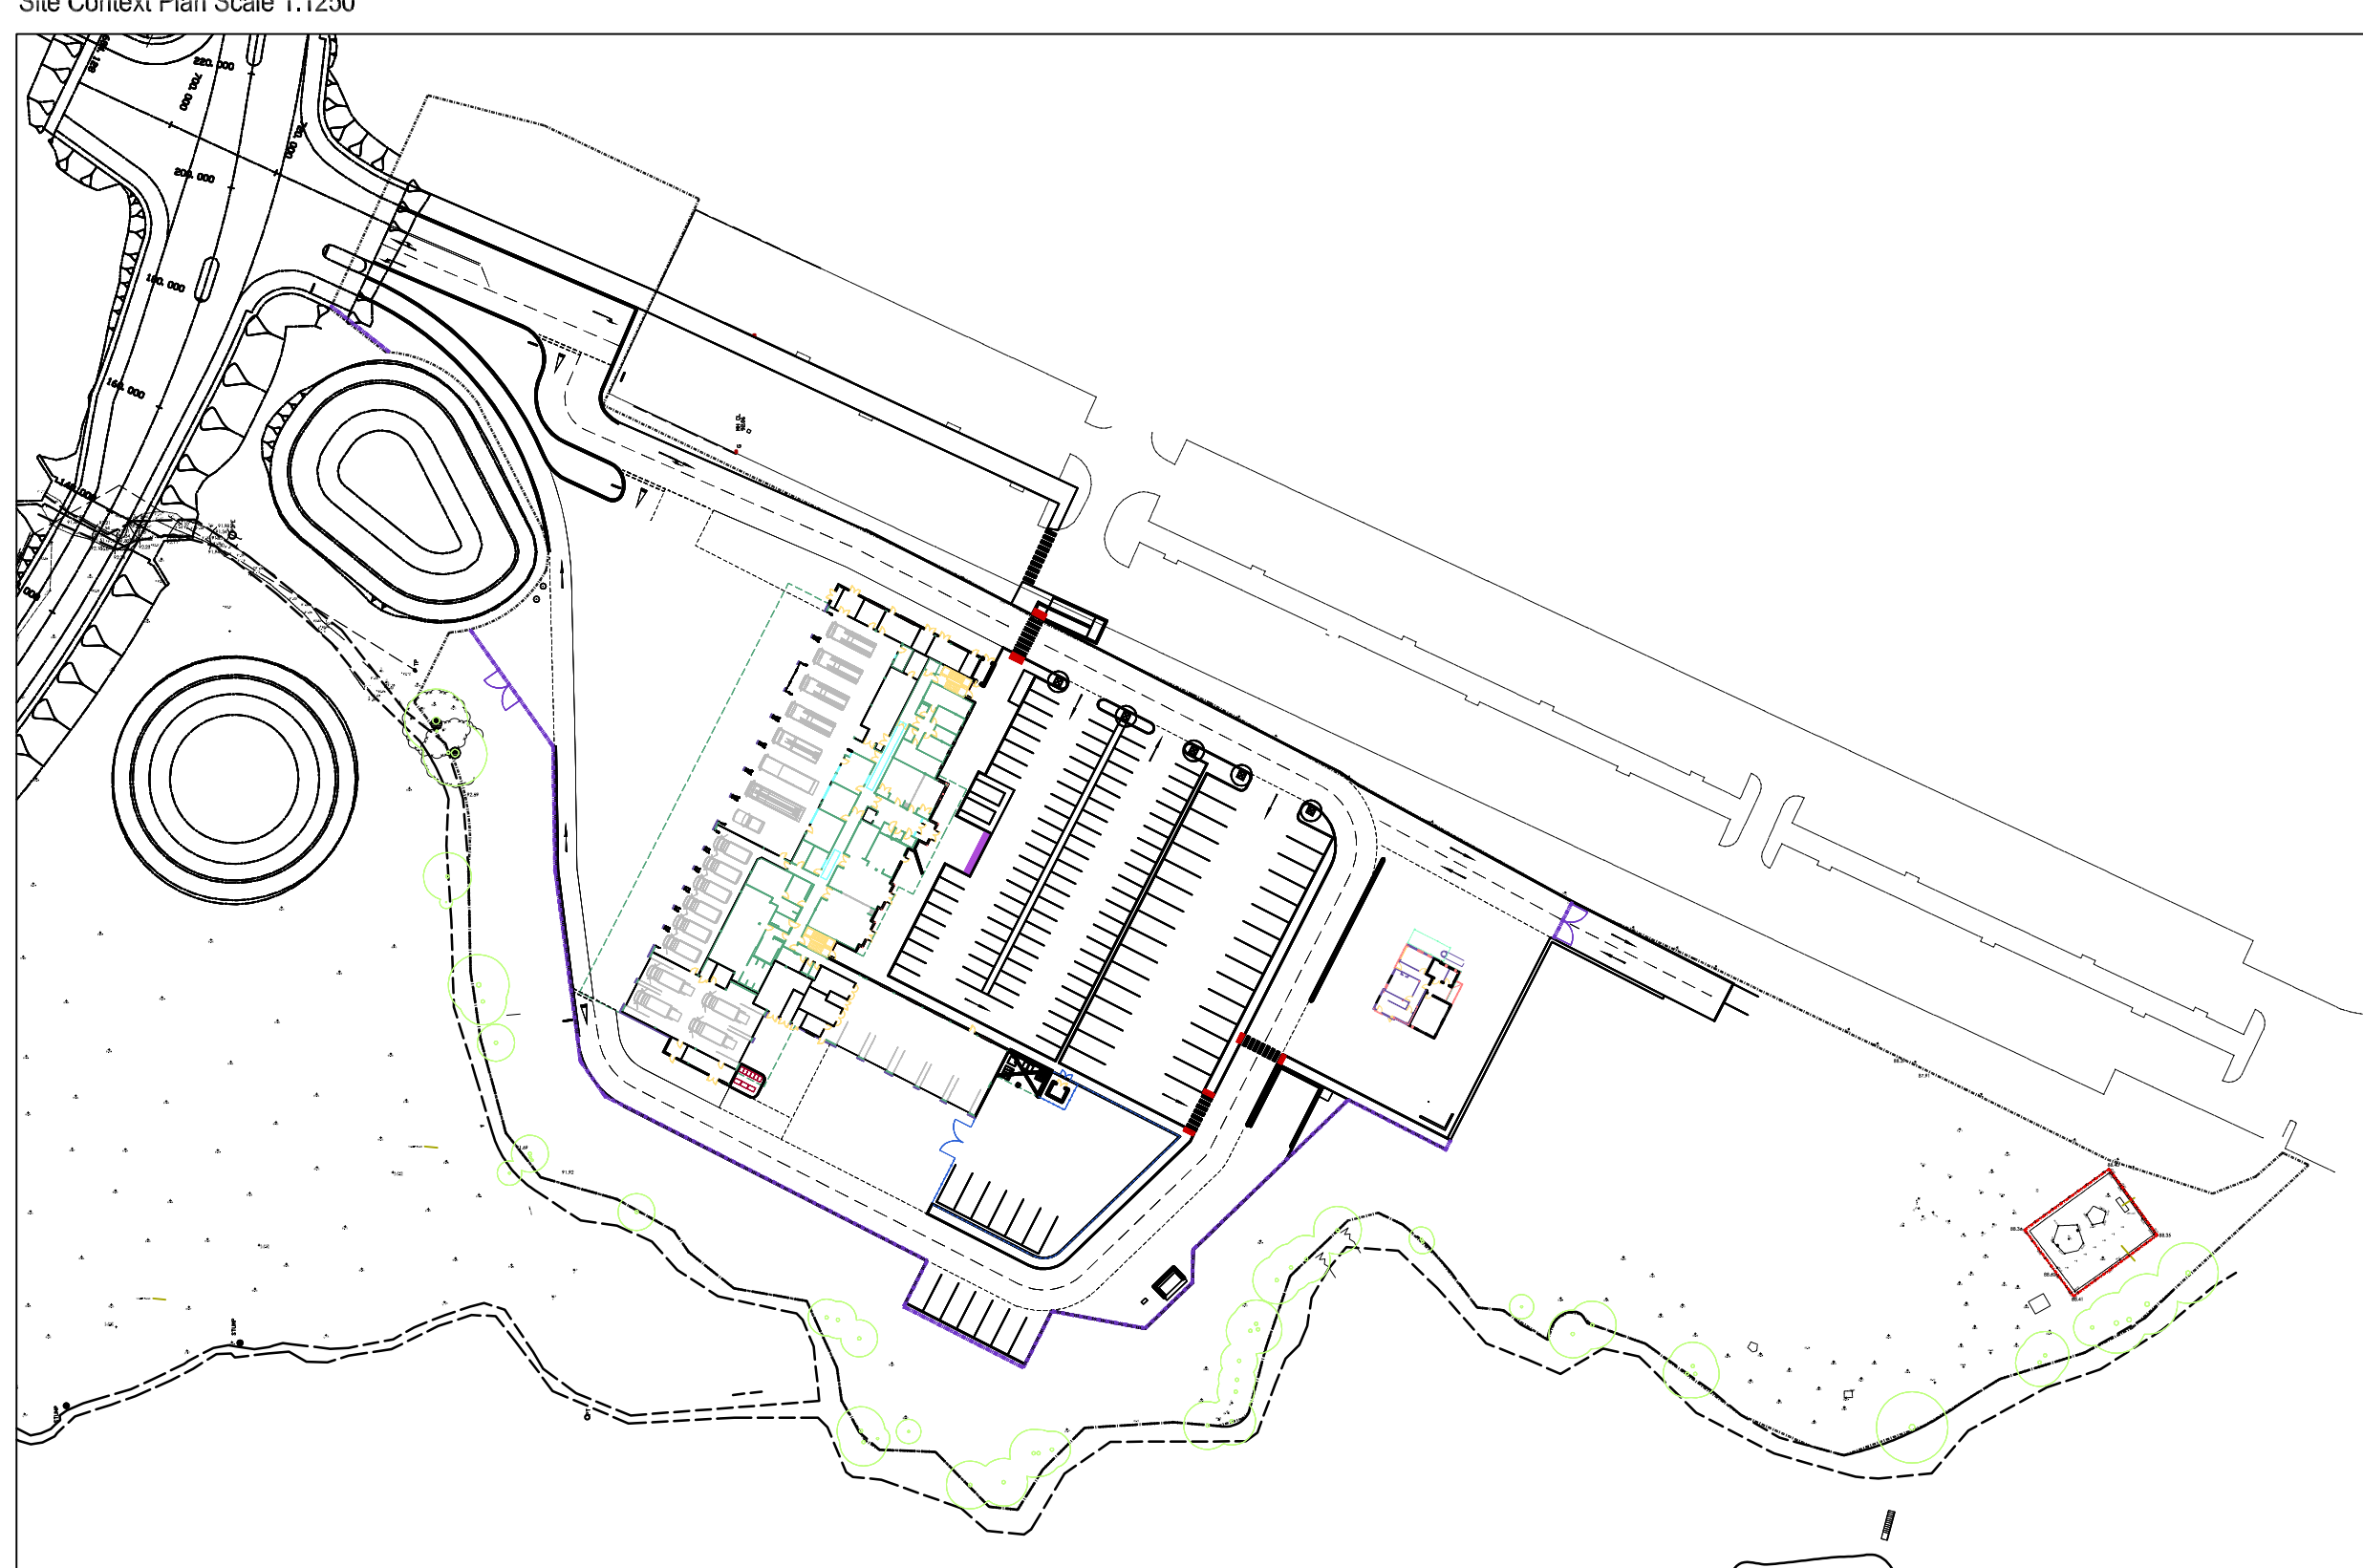

Planting Schedule

Number	Species	Height	Girth	Specification	Density	
2	<i>Carex glutinosa</i>	0.35, 0m	10cm	leaves 1-2	counted	
2	<i>Carolinus betulus</i>	Frans Fontaine		Semi-Mature / Clear Stem min.	20 / 35 brks 3x 18	
2	<i>Cyrus calleryana</i>	Chandler	0.55, 5m	0.25cm	Semi-Mature / Clear Stem min.	20 / 35 brks 3x 18
2	<i>Quercus petraea</i>		1.2, 7m		leaves 5 brks 2x 2.5	counted
2	<i>Salix caprea</i>		1.2, 7m		leaves 5 brks 2x 2.5	counted
2	<i>Salix fragilis</i>		1.8, 2.0m		leaves 5 brks 2x 2.5	counted

[illegible]

Number	Species	Pot Size	Specification	Density
143 No.	<i>Alchemilla mollis</i>	3"	F	3/m ²
108 No.	<i>Antirrhinum sylvensis</i>	2"	Ful Pot	3/m ²
295 No.	<i>Digitalis purpurea</i>	2"	Ful Pot	3/m ²
93 No.	<i>Digitalis purpurea</i> 'Alba'	2"	Ful Pot C	3/m ²
144 No.	<i>Chimaphila</i>	2"	C, Full Pot	3/m ²
256 No.	<i>Chimaphila Marmalade</i>	2"	C	3/m ²
256 No.	<i>Hydrum salicaria</i>	2"	Ful Pot	3/m ²
256 No.	<i>Myosotis arvensis</i>	2"	Ful Pot	3/m ²
256 No.	<i>Ranunculus repens</i>	2"	Ful Pot	3/m ²

Number	Species	Specification	Density
285 No.	<i>Lonicera periclymenum</i>	Several Shoots :2 brks	3/m ²

Number	Species	Specification	Density
108 No.	<i>Silene dioica</i>	British native-origin	C 3/m ²
108 No.	<i>Silene latifolia</i>	British native-origin	C 3/m ²

Bulbs			
Number	Species	Specification	Density
190 No.	<i>Allium ursinum</i>	Grade 8/10	3/m ²
153 No.	<i>Hyacinthoides non-scripta</i>	Grade 8/10	3/m ²

Number	Species	Specification	Density
108 No.	<i>Fillipendula ulmaria</i>		3/m ²
108 No.	<i>ychnis (los-cuculi)</i>		3/m ²

Grasses	Number	Species	Pot Size	Specification	Density
63	No.	Carex elata 'Aurea'	2L	Full Pot	3/m ²
21	No.	Festuca arundinacea	2L	Full Pot	3/m ²
422	No.	Festuca rubra	2L	Full Pot	3/m ²
44	No.	Fakonechloa macra 'Aureola'	3L	Full Pot	3/m ²

Perennials			
Number of Plants	Species	Specification	Density
108 No.	Geum urbanum	Full Pot	3/m ²
205 No.	Petasites hybridus	C: Full Pot	3/m ²

NOTE:
PLANTING SCHEDULE ABOVE IS FOR WHOLE SITE. PLEASE REFER TO SITE
CONTEXT PLAN ABOVE AS WELL AS DRAWINGS AR-ARC-00-PL-100-024 &
AR-ARC-00-PL-100-025 FOR FULL PLANTING DETAILS AND LOCATIONS.

Planting Notes:

1. Different planting species to be planted in groups of 5 - 7No.
2. Eventual heights of planting to be considered when setting out planting, with larger species being positioned to the back of the planting beds.
3. Total number of planting species within the planting schedule = 47No.
4. Total number of species within the two wildflower seed mixes = 58No.
5. Area of shrub planting to Entrance space 296m sq. Topsoil depth to shrub planting area to be 400mm.
6. Area of wildflower seed mix to Entrance space 159m sq. Topsoil depth to wildflower seed mix area to be 150mm.
7. Area of bark mulch to 50mm depth - 296m sq to shrub planting area.


Germinal Seeds

WFG18 Butterfly and Honey Bee

The flora in this mixture is specially selected for its attraction and benefit to both bees and butterflies. This is a visually stunning mixture of both perennial and annual wildflowers along with the appropriate grass species.

Mixture Breakdown

- Festuca longifolia* Hard Fescue 24%
Festuca ovina Sheeps Fescue 20%
Festuca rubra commutata Chewings Fescue 15%
Festuca rubra ssp *littoralis* Slender Creeping Red Fescue 15%
Agrostis capillaris Browntop Bent 5%
Leucanthemum vulgare Oxeye Daisy 2%
Melilotus alba White Melilot 1.75%
Achillea millefolium Yarrow 1%
Centaurea cyanus Cornflower 1%
Centaurea nigra Common Knapweed 1%
Centaurea scabiosa Greater Knapweed 1%
Lotus corniculatus Bird'sfoot Trefoil 1%
Lupinus angustifolia Blue Lupin 1%
Papaver rhoeas Corn Poppy 1%
Silene alba White Campion 1%
Silene dioica Red Campion 1%
Trifolium repens White Clover 1%
Trisetum flavescens Golden Oat Grass 1%
Anthyllus vulneria Kidney Vetch 0.75%
Alliaria petiolata Garlic Mustard 0.5%
Digitalis purpurea Foxglove 0.5%

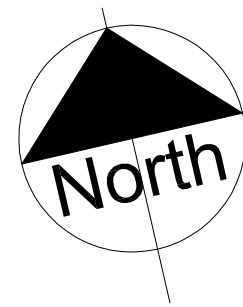

Ambulance and Fire Services
Resource Centre,
Wrexham

Planting Plan

Scale: 1:500 @ A1
Reviewed by : RW

obj	drawing	rev
828	AR ARC 00 PL 100 024	L

IBI TaylorYoung

Chadsworth House
Wilmslow Road
Handforth
Cheshire
SK9 3HP

T: 01625 542 200
F: 01625 542 250
E: cosec@tayloryoung.co.uk

Want to find out more?
www.tayloryoung.co.uk

Member of the IBI Group
www.ibigroup.com

