
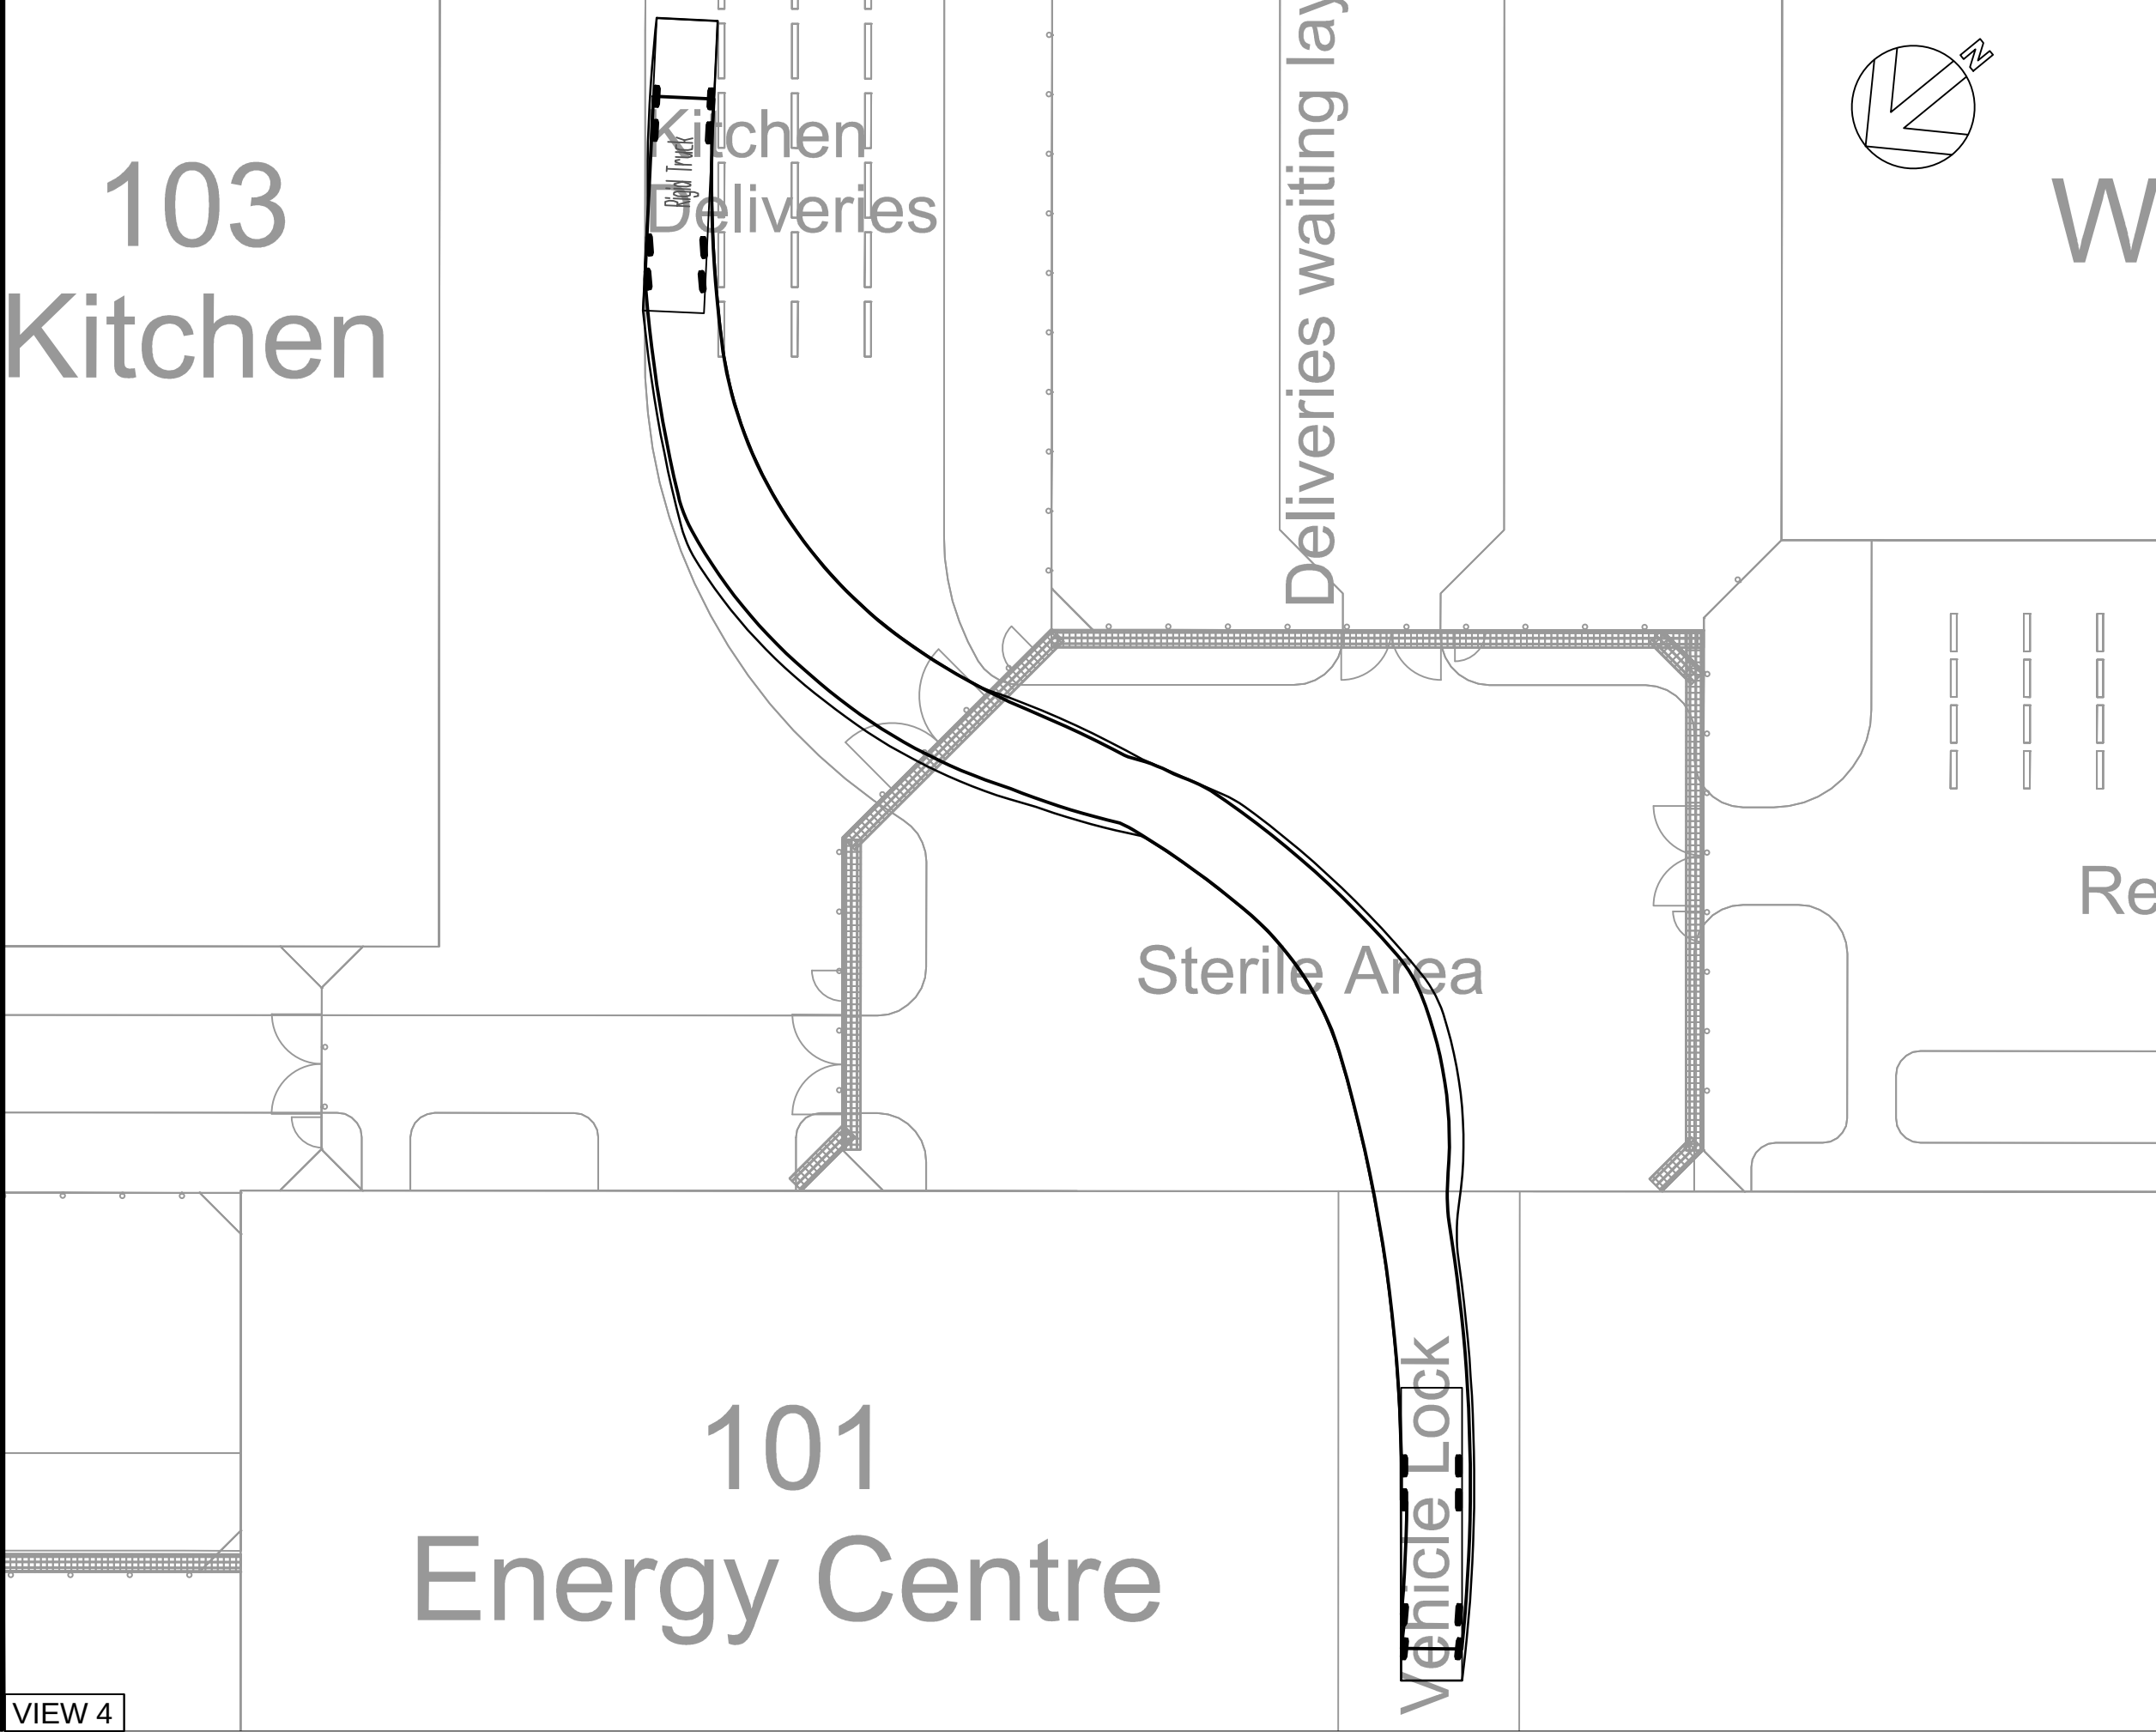
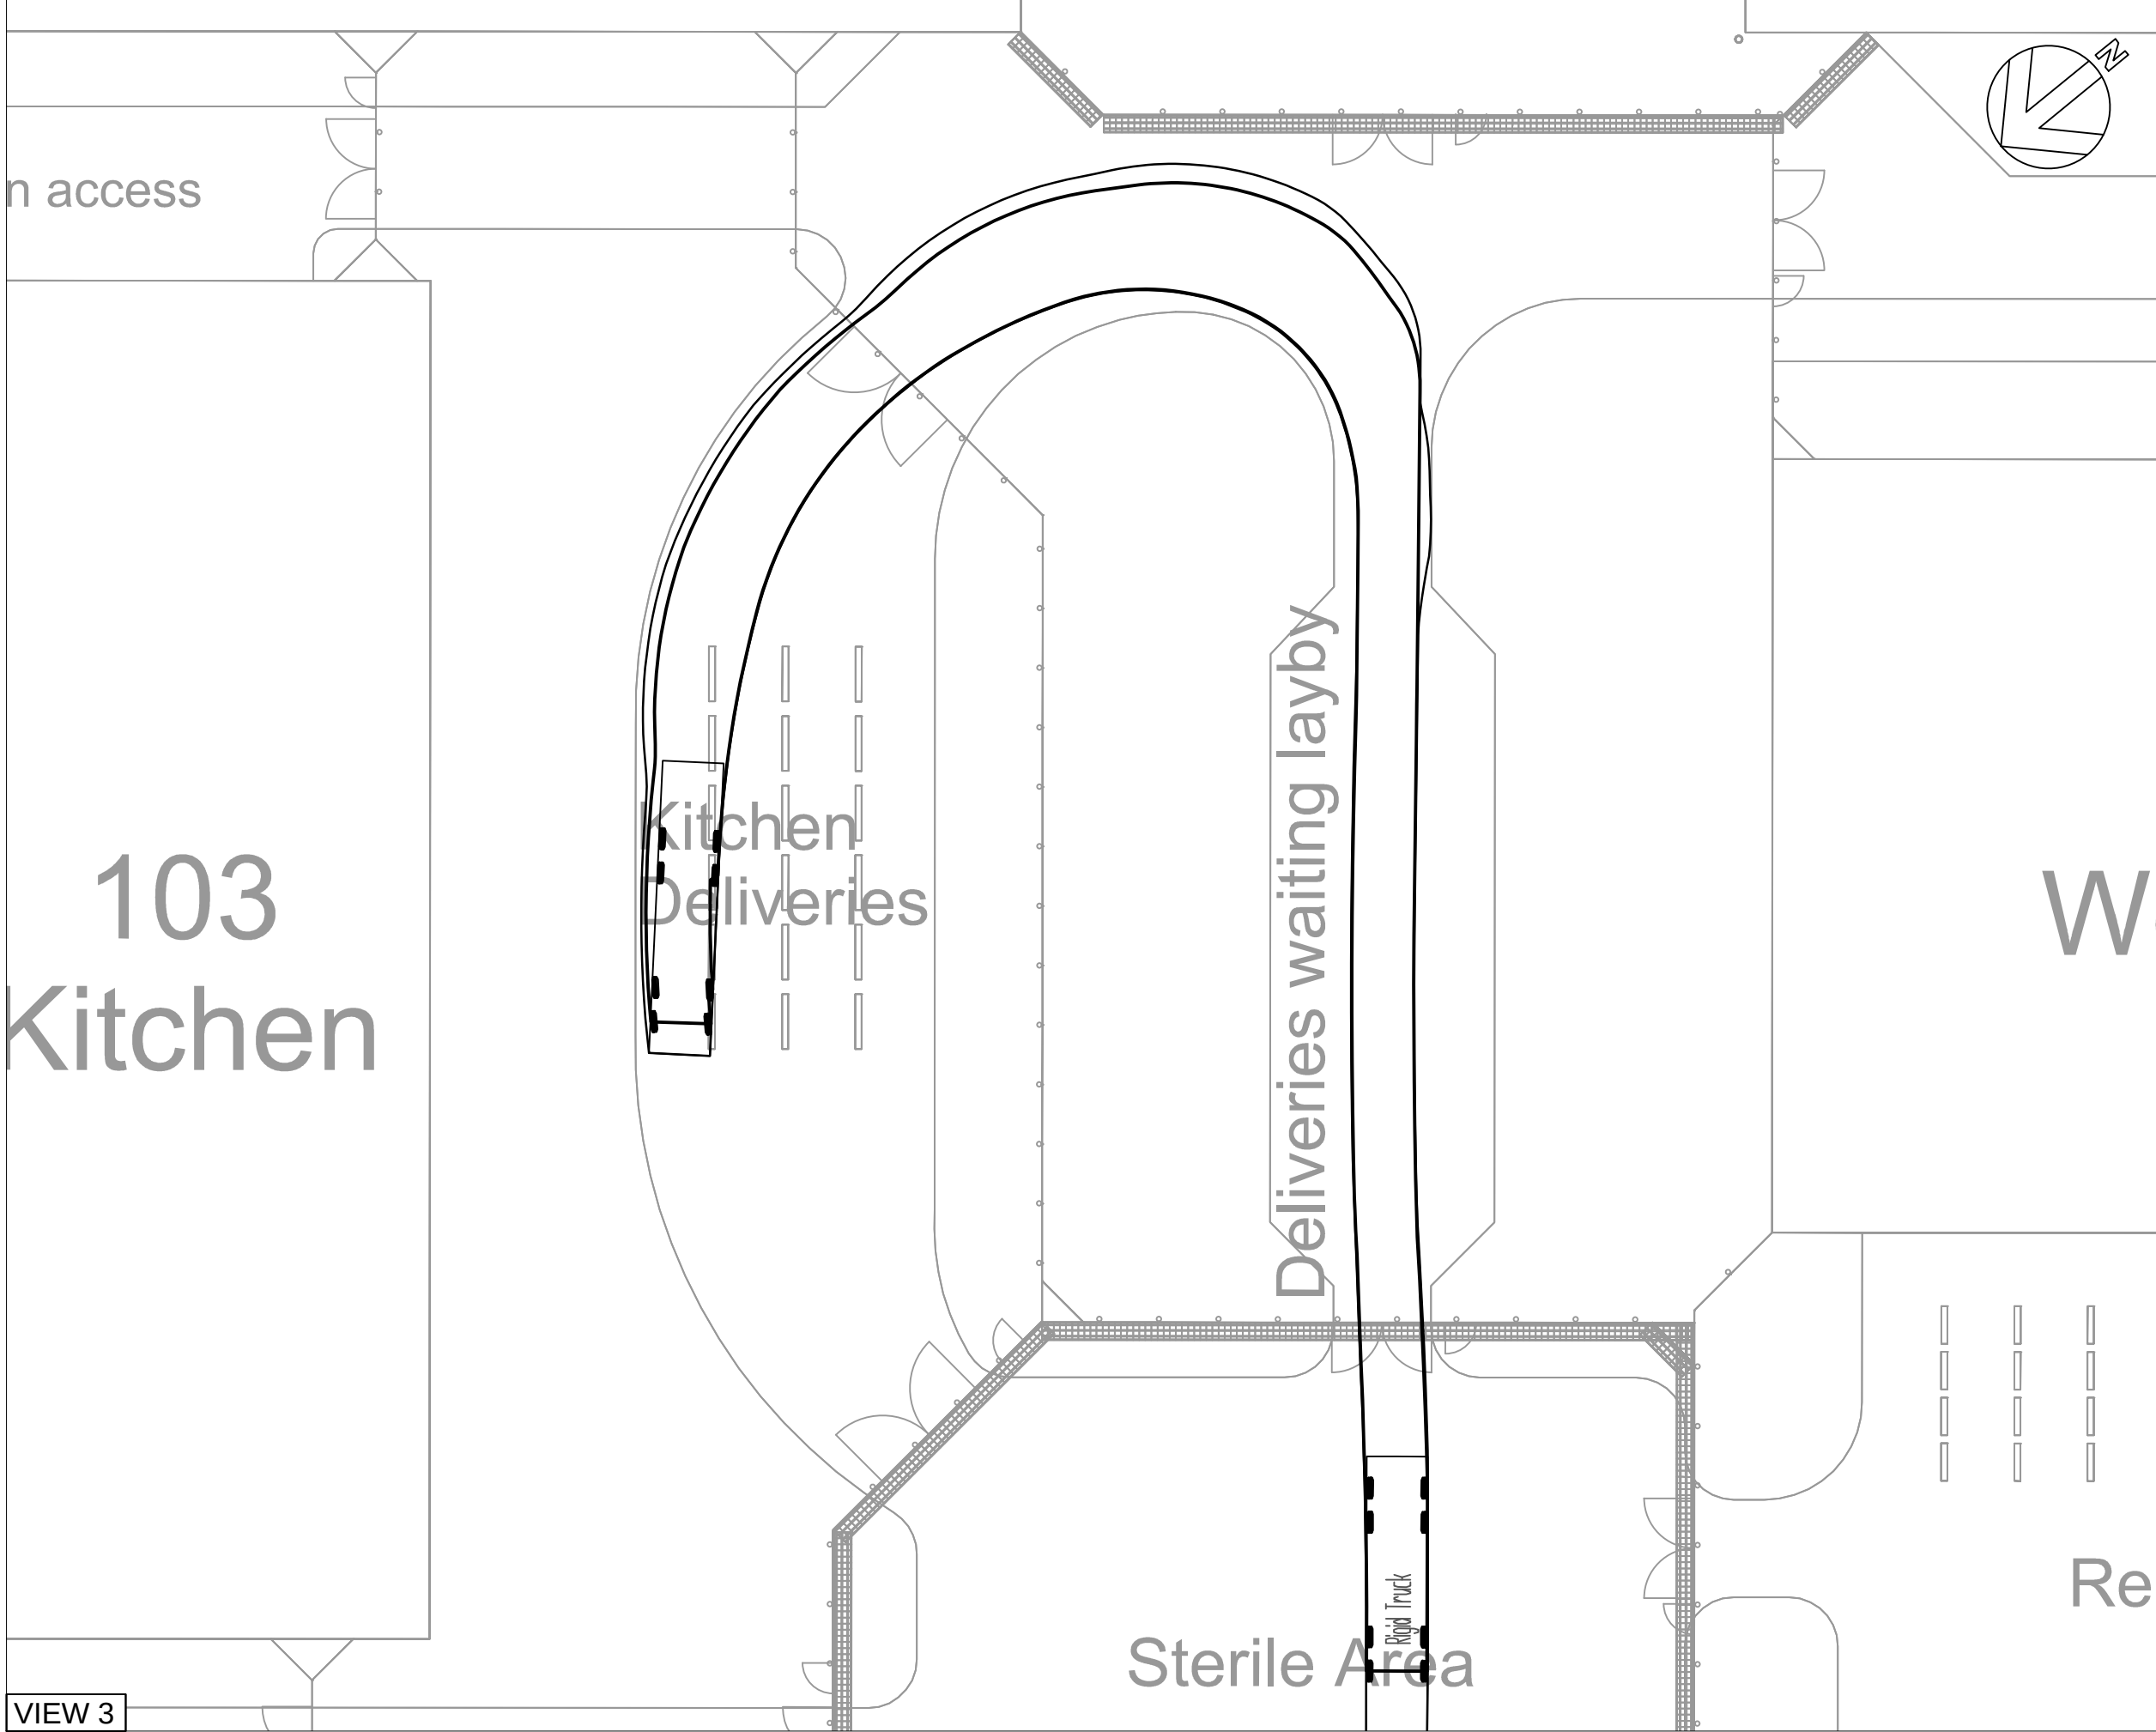
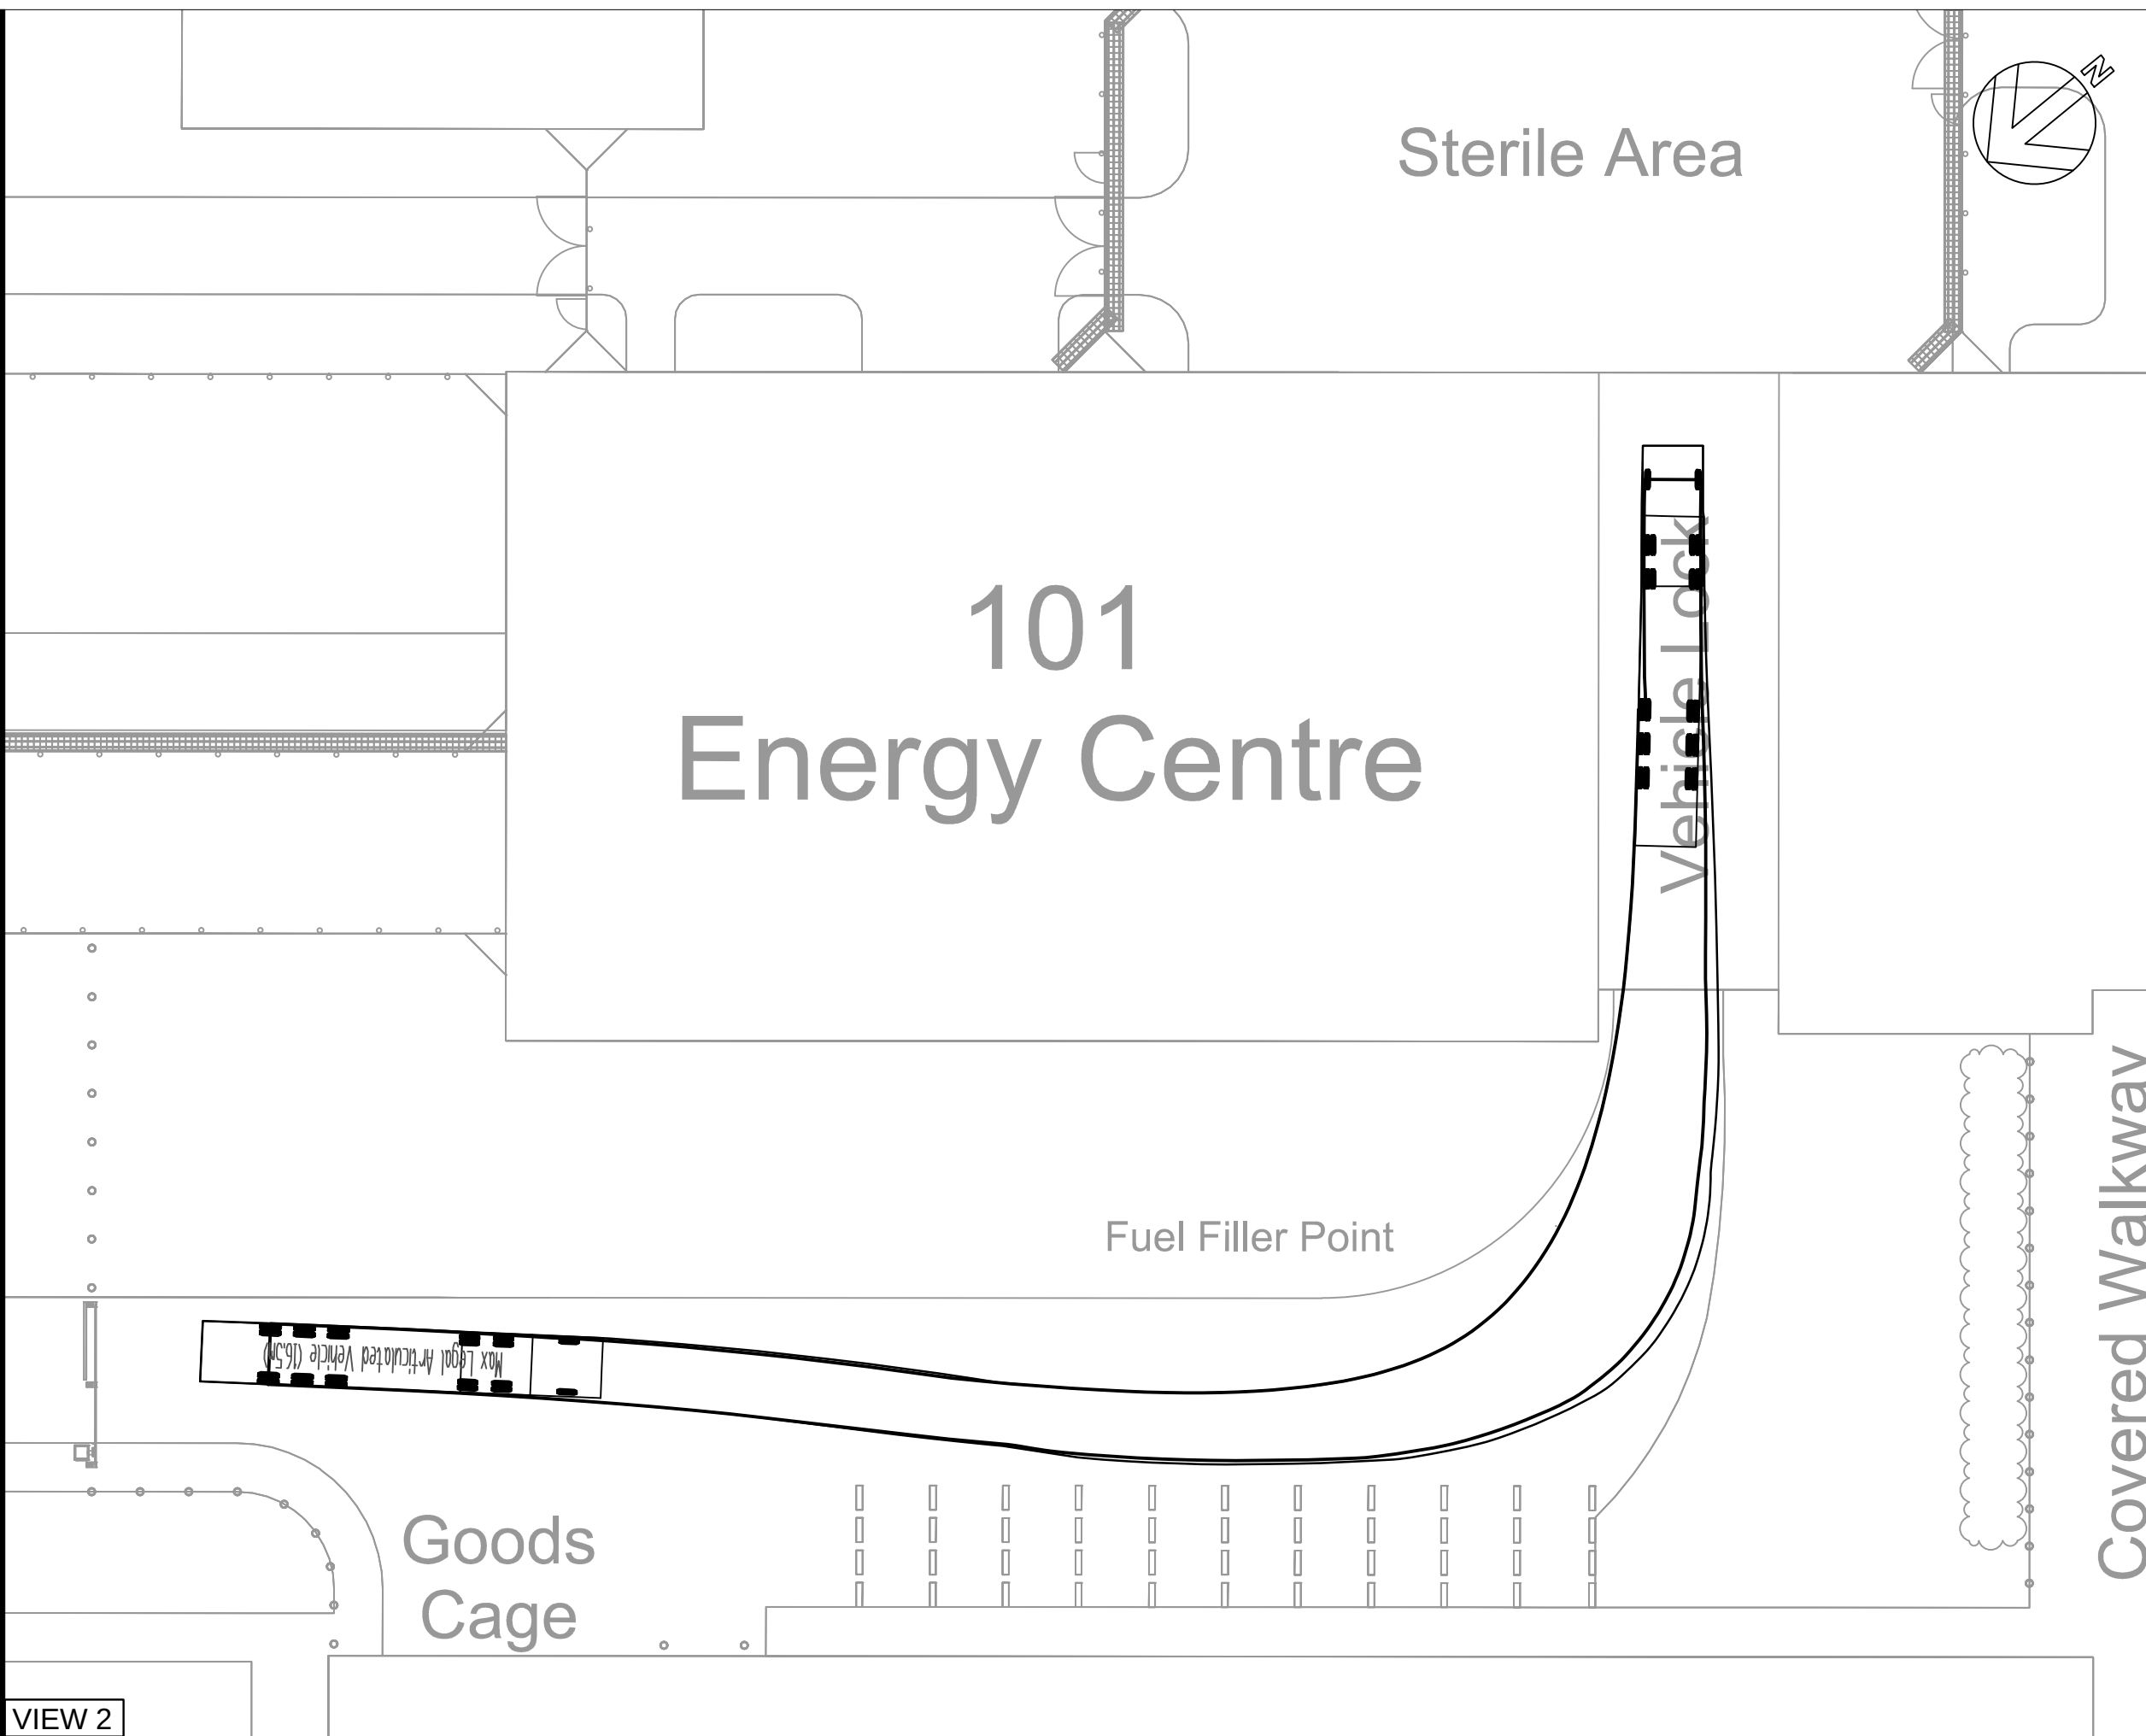



A1

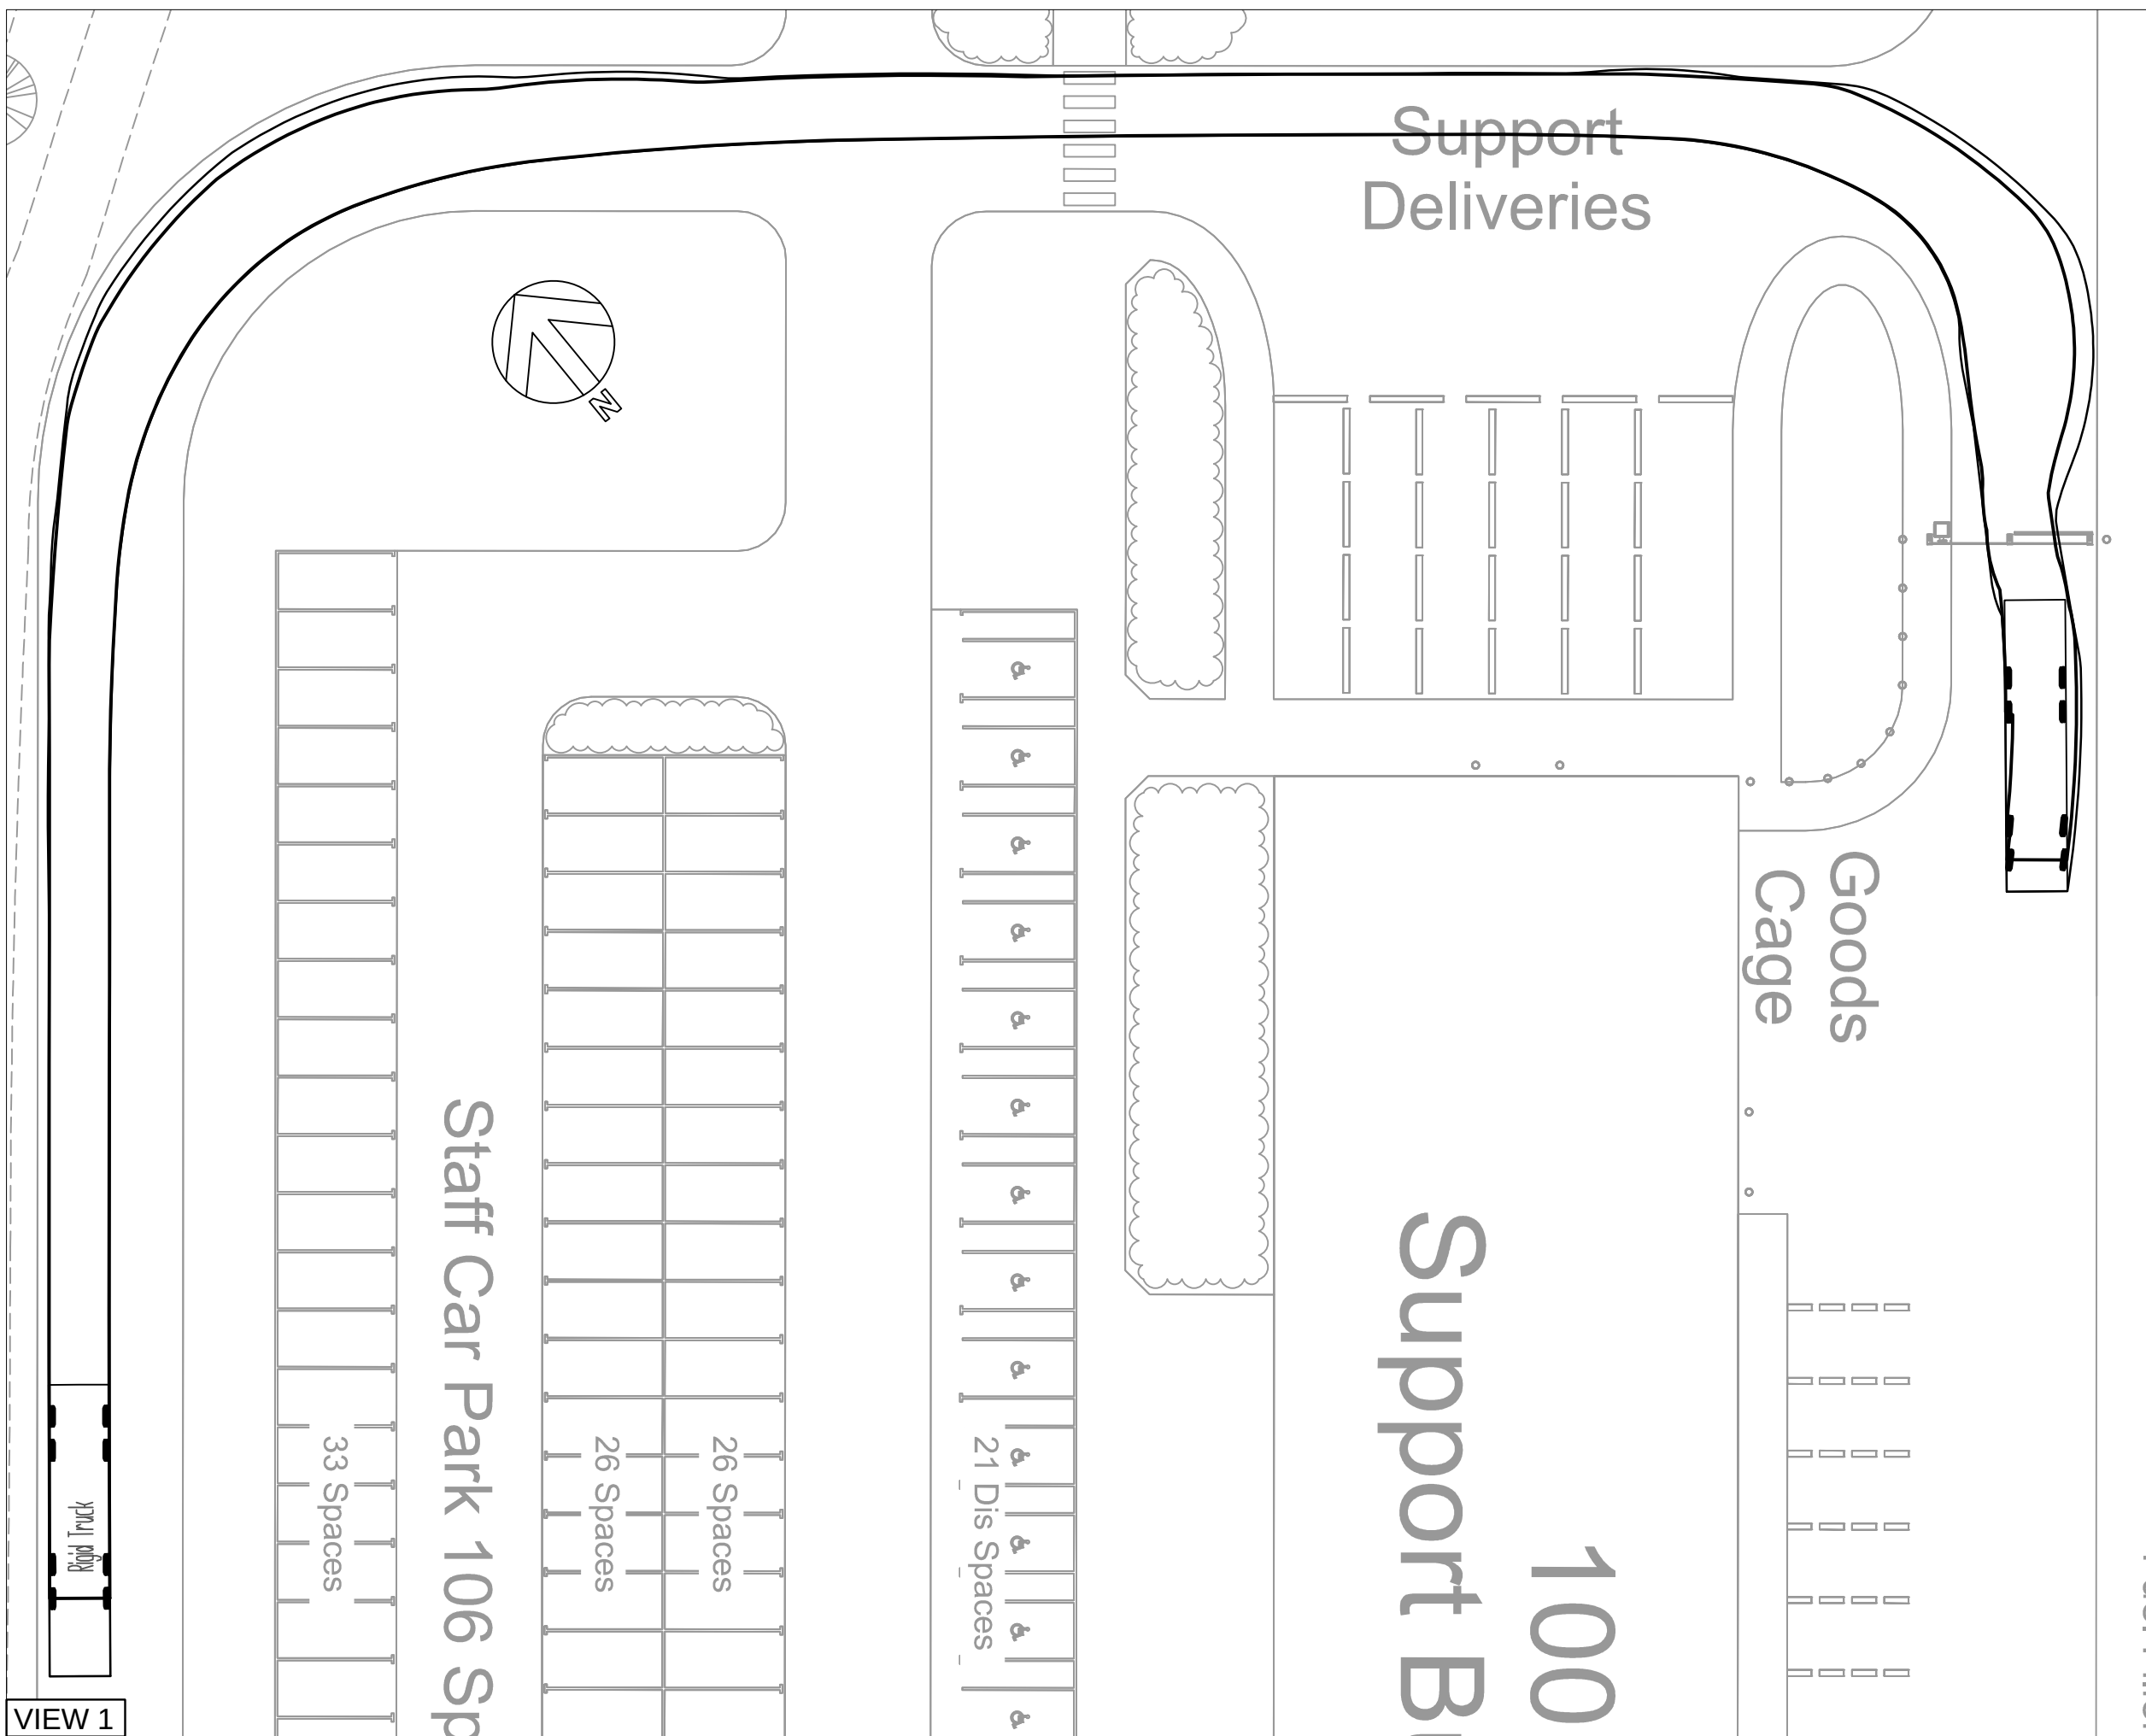


SAFETY, HEALTH AND ENVIRONMENTAL INFORMATION
Refer to the relevant Construction (Design and Management) documentation where applicable.
It is assumed that all works on this drawing will be carried out by a competent contractor, working where appropriate to an approved method statement.

NOTES

1. ABILITY TO ACCESS KITCHEN DELIVERY BAYS WILL ALSO DEPEND ON WHETHER OTHER DELIVERY BAYS ARE OCCUPIED.

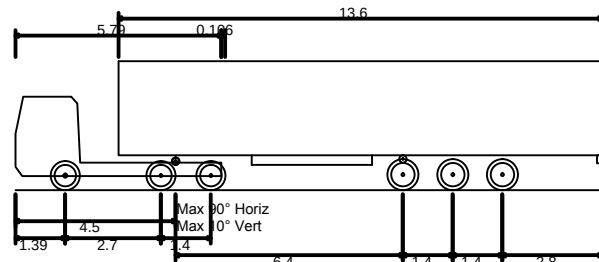

Max Legal Articulated Vehicle (16.5m)
Overall Length 16.500m
Overall Width 2.500m
Overall Body Height 3.632m
Min Body Ground Clearance 0.396m
Max Track Width 2.500m
Lock to Lock Time 6.00s
Kerb to Kerb Turning Radius 6.870m

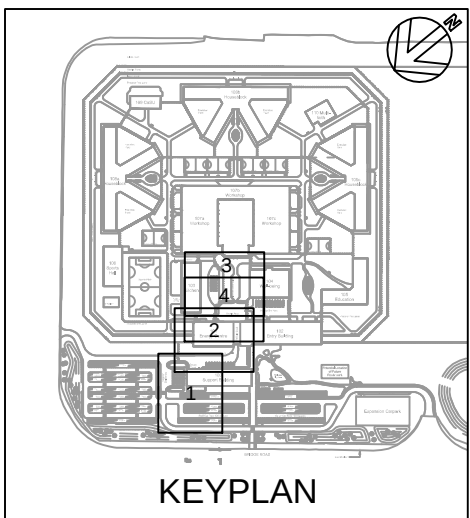

P02 ISSUED FOR PLANNING MASTERPLAN UPDATED 13.10.2014

P01 ISSUED FOR PLANNING 14.08.2014

Revision	Description	Date
----------	-------------	------



Designers	HOARE LEA	TPS
	CAPITA	CH Crown House

Project	North Wales Prison
Title	099 SITE WIDE TRACKING: 16.5m ARTICULATED VEHICLE

DRAWING STATUS:		
S2 ISSUED FOR INFORMATION		
Project No.	Scale & Size	
060692-018	1:250	
Drawing Identifier		Revision
NWP-CE-TPS-099-DR-XX-0021		P02