


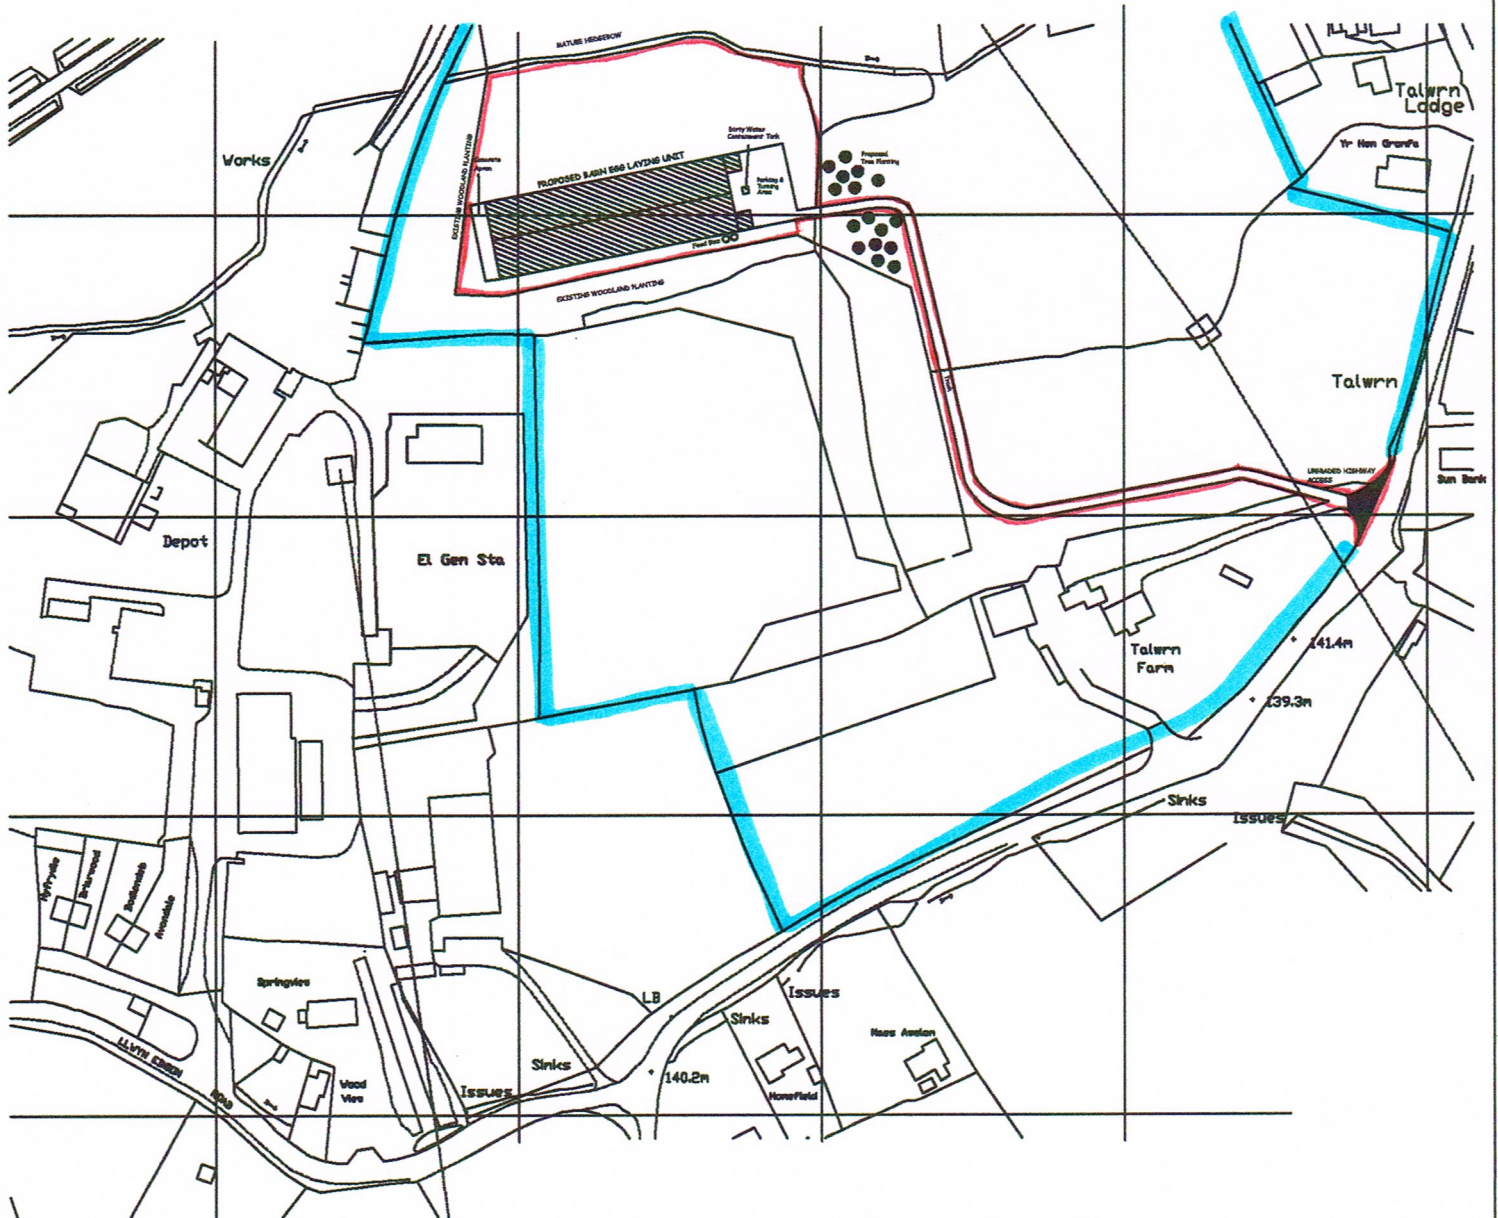

Ordnance Survey (c) Crown Copyright 2013. All rights reserved. Licence number 100020449

Ian Pick BSc (Hons) MRICS
 Llewellyn House
 Middle Street
 Kilham
 Driffield
 East Yorkshire
 YO25 4RL
 Tel/Fax (01262) 421807
 Mobile 07702814950

**Ian Pick
 Associates**



CLIENT

D & PJ Molloy
 Talwrn Farm
 Legacy
 Wrexham
 LL14 4ER

JOB TITLE

Barn Egg Laying Unit

SCALE

1:2500

Rev

-

DWG. TITLE

Location Plan

DWG. NUMBER

IP/PM/01A

DATE

June 14