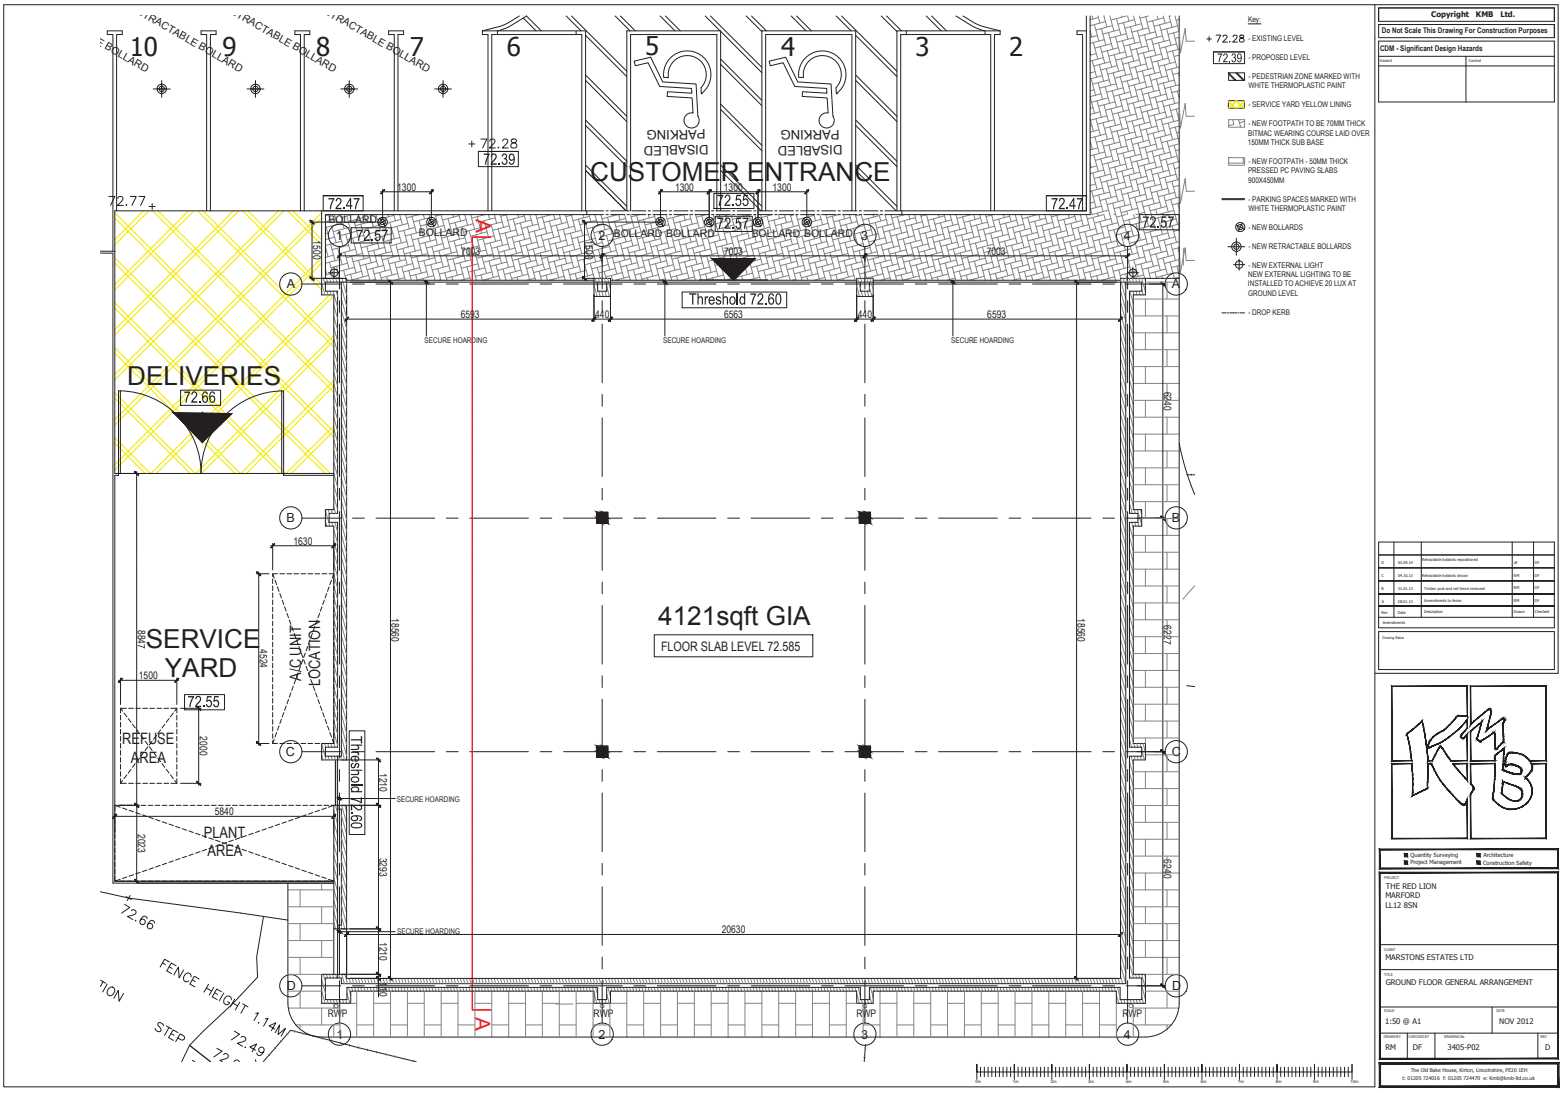

Copyright KMB Ltd.
Do Not Scale This Drawing For Construction Purposes

CDM - Significant Design Hazards

Hazard	Control

Rev	Date	Description	Drawn	Checked
D	09.04.24	Retractable bollards repositioned	AP	DF
C	04.10.23	Retractable bollards shown	MH	DF
B	31.01.23	Timber post and rail fence removed	MH	DF
A	19.01.23	Amendments to fence	MH	DF

Amendments

Drawing Status

KMB

Quantity Surveying ■ Architecture
Project Management ■ Construction Safety

PROJECT
THE RED LION
MARFORD
LL12 8SN

CLIENT
MARSTONS ESTATES LTD

TITLE
GROUND FLOOR GENERAL ARRANGEMENT

SCALE	DATE
1:50 @ A1	NOV 2012

DRAWN BY	CHECKED BY	DRAWING No.	REV.
RM	DF	3405-P02	D

The Old Bake House, Kirton, Lincolnshire, PE20 1EH
t: 01205 724016 f: 01205 724470 e: Kmb@kmb-ltd.co.uk