

S:\PROJECTS\2014 PROJECTS (2250-1\2286 PI WREXHAM)\CAD\DRAWINGS - CURRENT\2014-2286-001.DWG (LAYOUT1) (Sep 18, 2014 - 5:16pm) (G.Ellenger)







SCALE = 1:2000 @ A3

SCALE = 1:500 @ A3

SCALE = 1:500 @ A3

SCALE = 1:500 @ A3

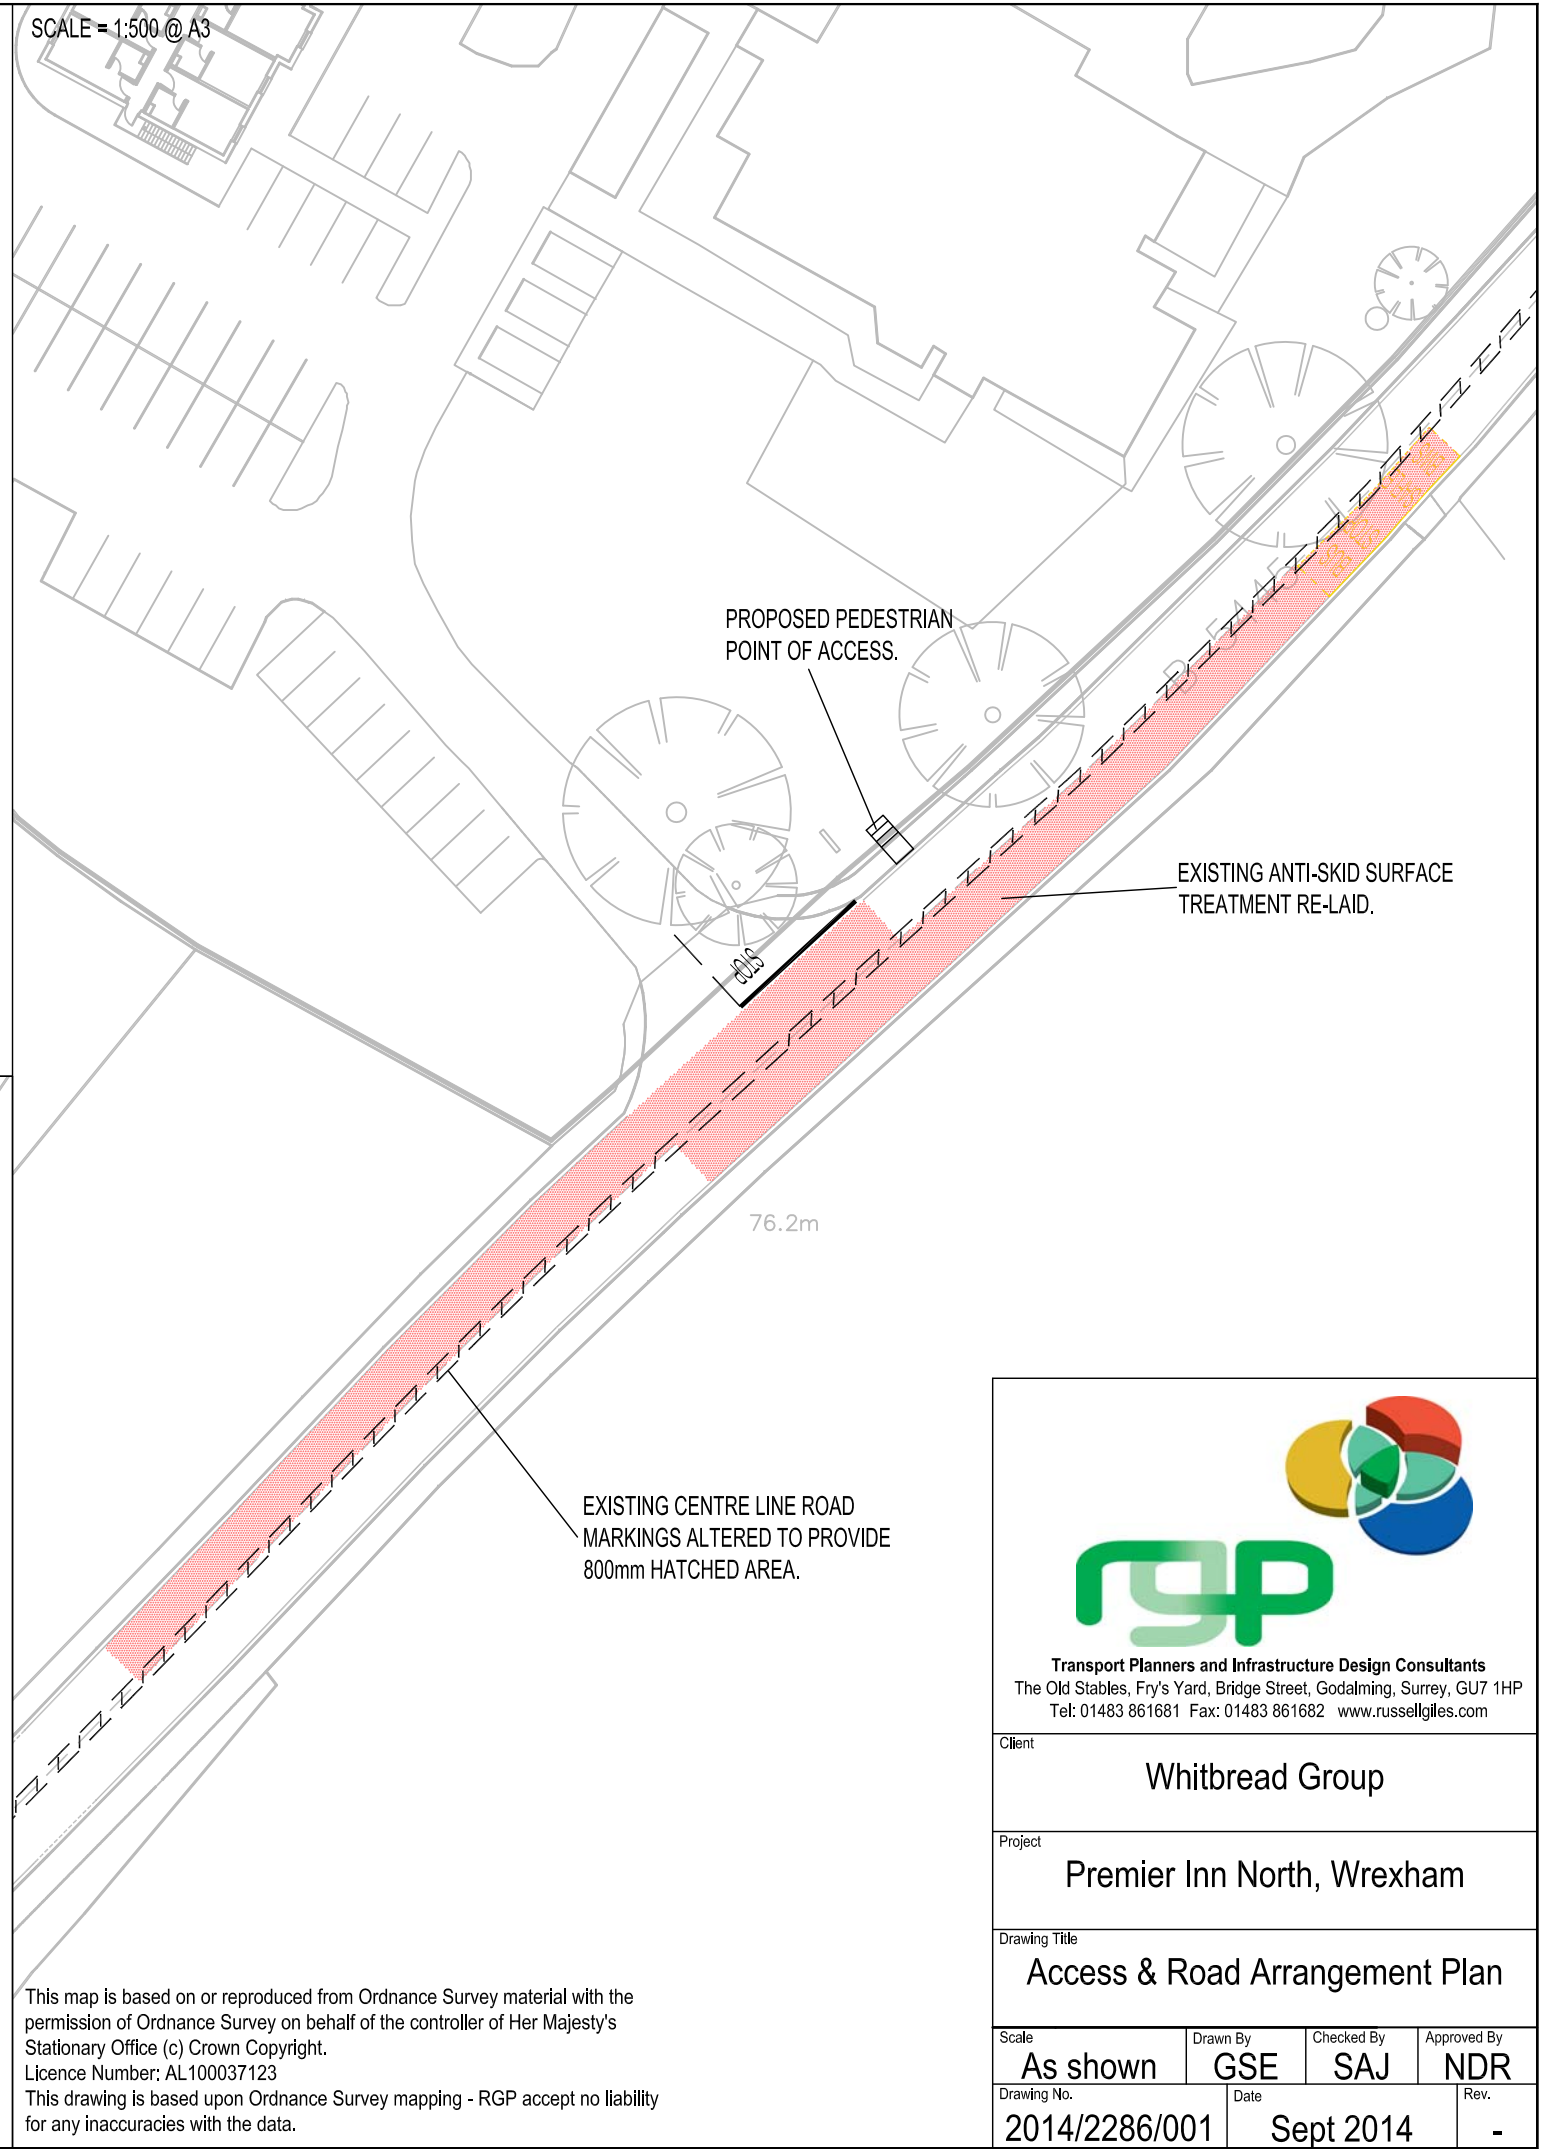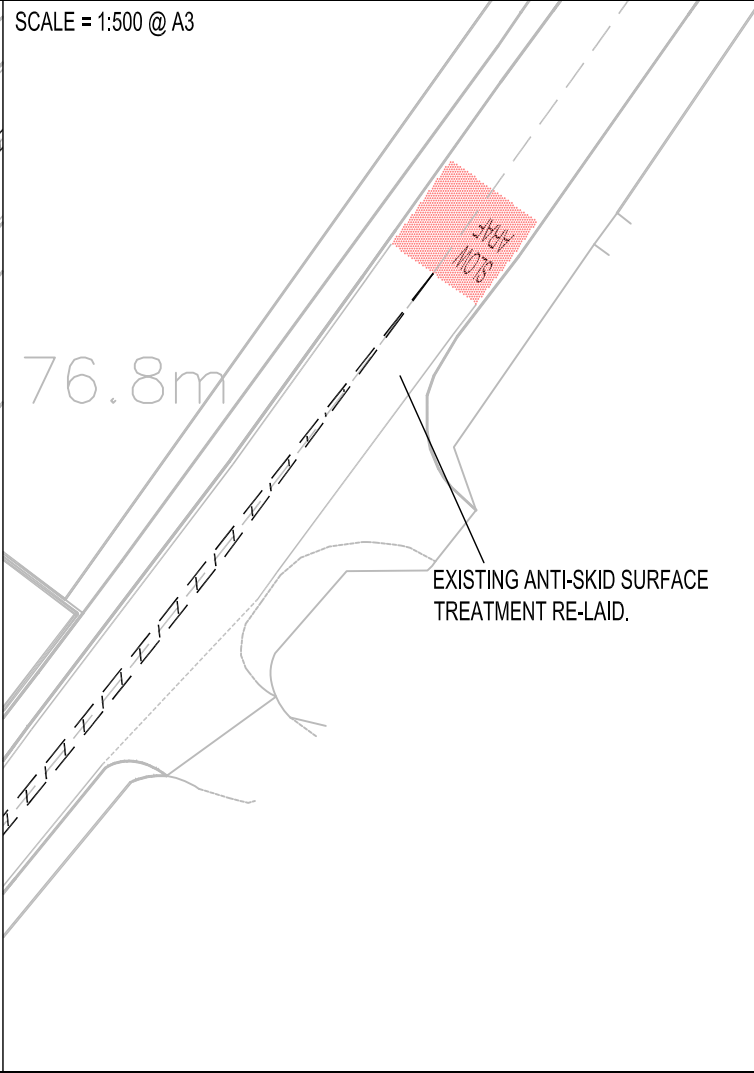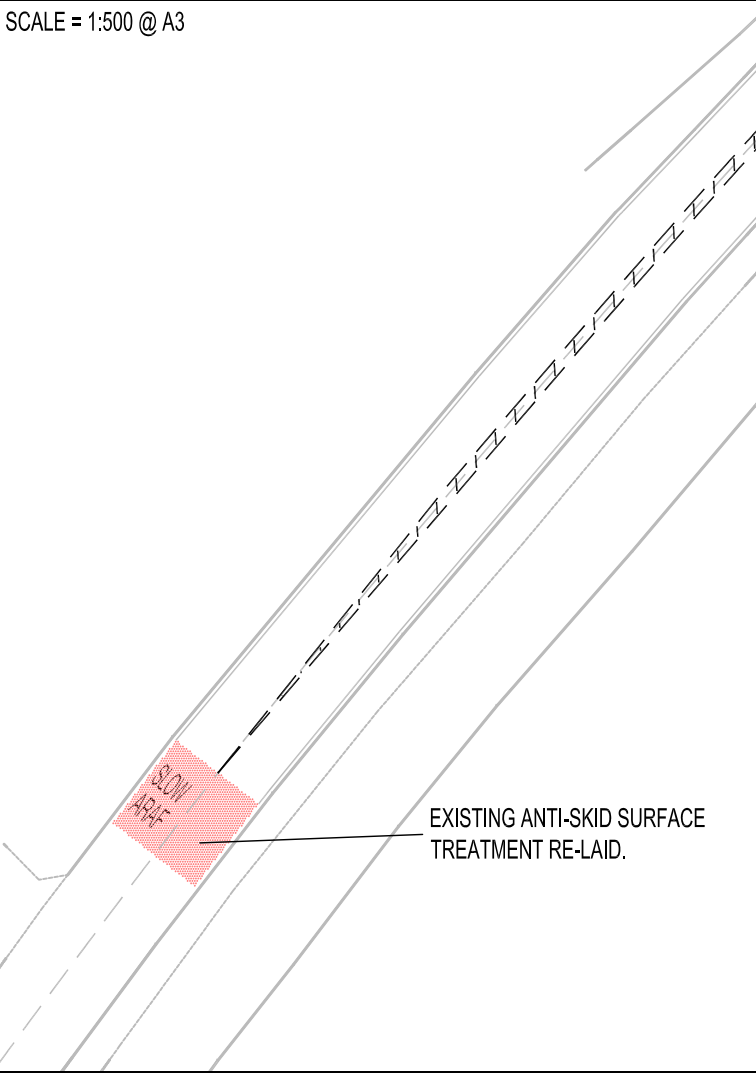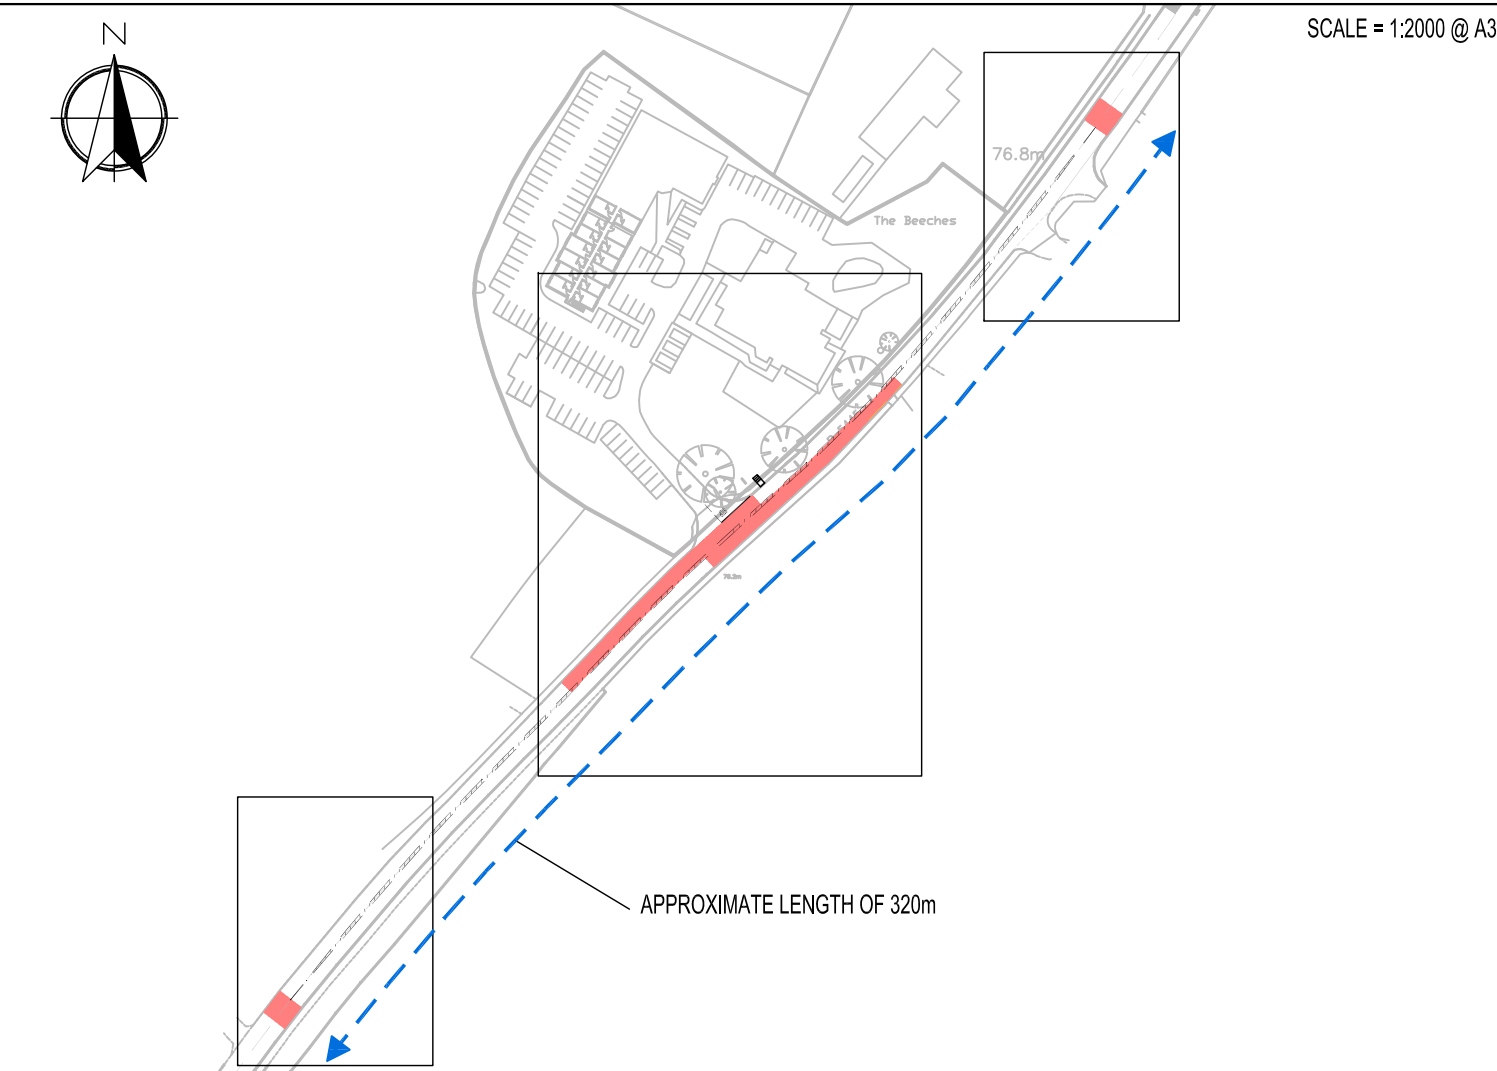

This map is based on or reproduced from Ordnance Survey material with the permission of Ordnance Survey on behalf of the controller of Her Majesty's Stationary Office (c) Crown Copyright.
Licence Number: AL100037123
This drawing is based upon Ordnance Survey mapping - RGP accept no liability for any inaccuracies with the data.



Transport Planners and Infrastructure Design Consultants
The Old Stables, Fry's Yard, Bridge Street, Godalming, Surrey, GU7 1HP
Tel: 01483 861681 Fax: 01483 861682 www.russellgiles.com

Client			
Whitbread Group			
Project			
Premier Inn North, Wrexham			
Drawing Title			
Access & Road Arrangement Plan			
Scale	Drawn By	Checked By	Approved By
As shown	GSE	SAJ	NDR
Drawing No.	Date	Rev.	
2014/2286/001	Sept 2014	-	