



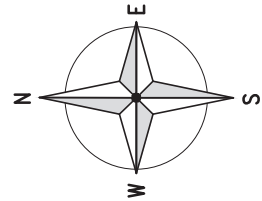

LOCATION

1:50000

vey map extract
dranger map series
n of the controller of
Stationary Office
d licence no. ES100017753
copyright.

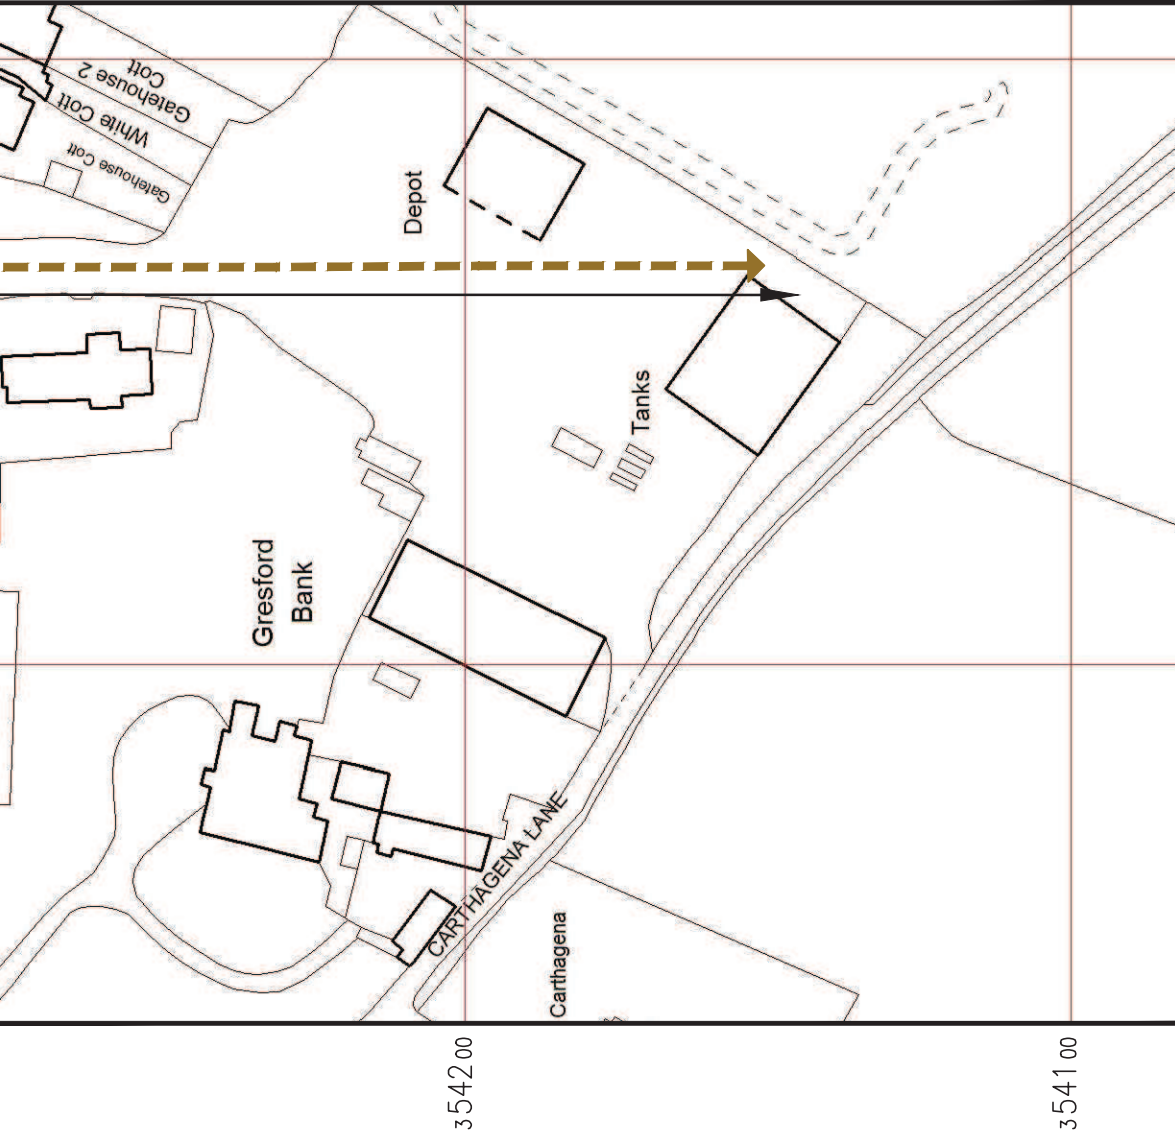

DETAILED SITE LOCATION

(Scale 1:1250)

Based upon Ordnance Survey map extract
with the permission of the Controller of
Her Majesty's Stationary Office.
Crown copyright.

Mono Consultants Limited licence no. ES100017753
Promap licence no. A152065A0001


REV
A
B
C
D

Drawn
Checked
Approved
Scale
Notes

Project
Client
Location
Date
Sheet

(CT)

Draw

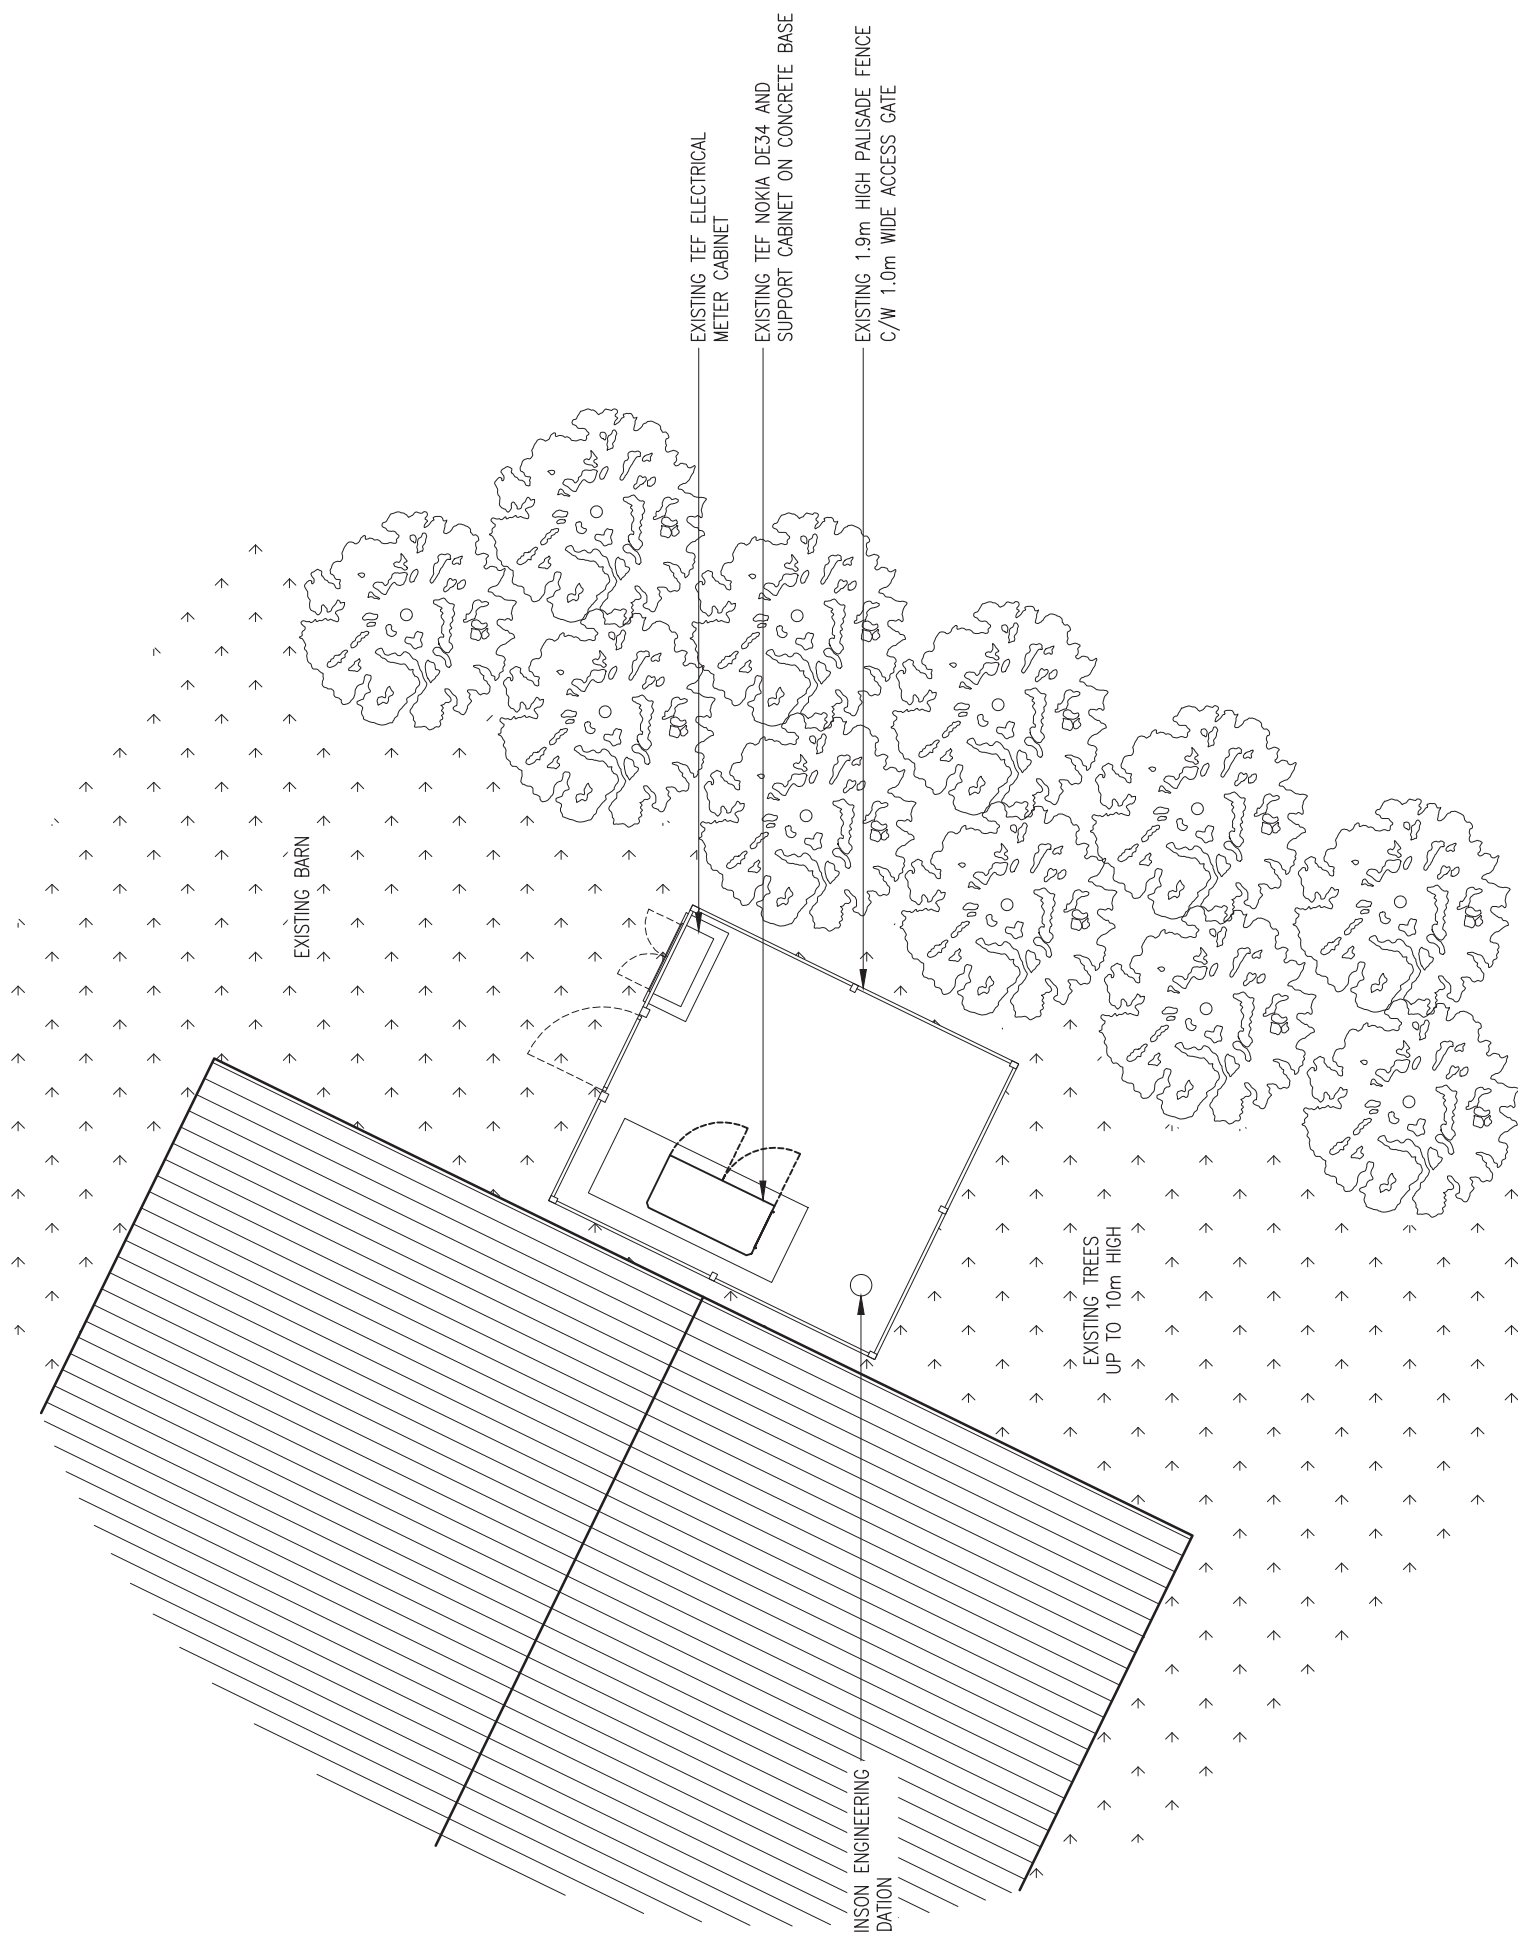

EXISTING BARN


EXISTING TREES
UP TO 10m HIGH

EXISTING TEF ELECTRICAL
METER CABINET

EXISTING TEF NOKIA DE34 AND
SUPPORT CABINET ON CONCRETE BASE

EXISTING 1.9m HIGH PALISADE FENCE
C/W 1.0m WIDE ACCESS GATE

INSON ENGINEERING
DATION

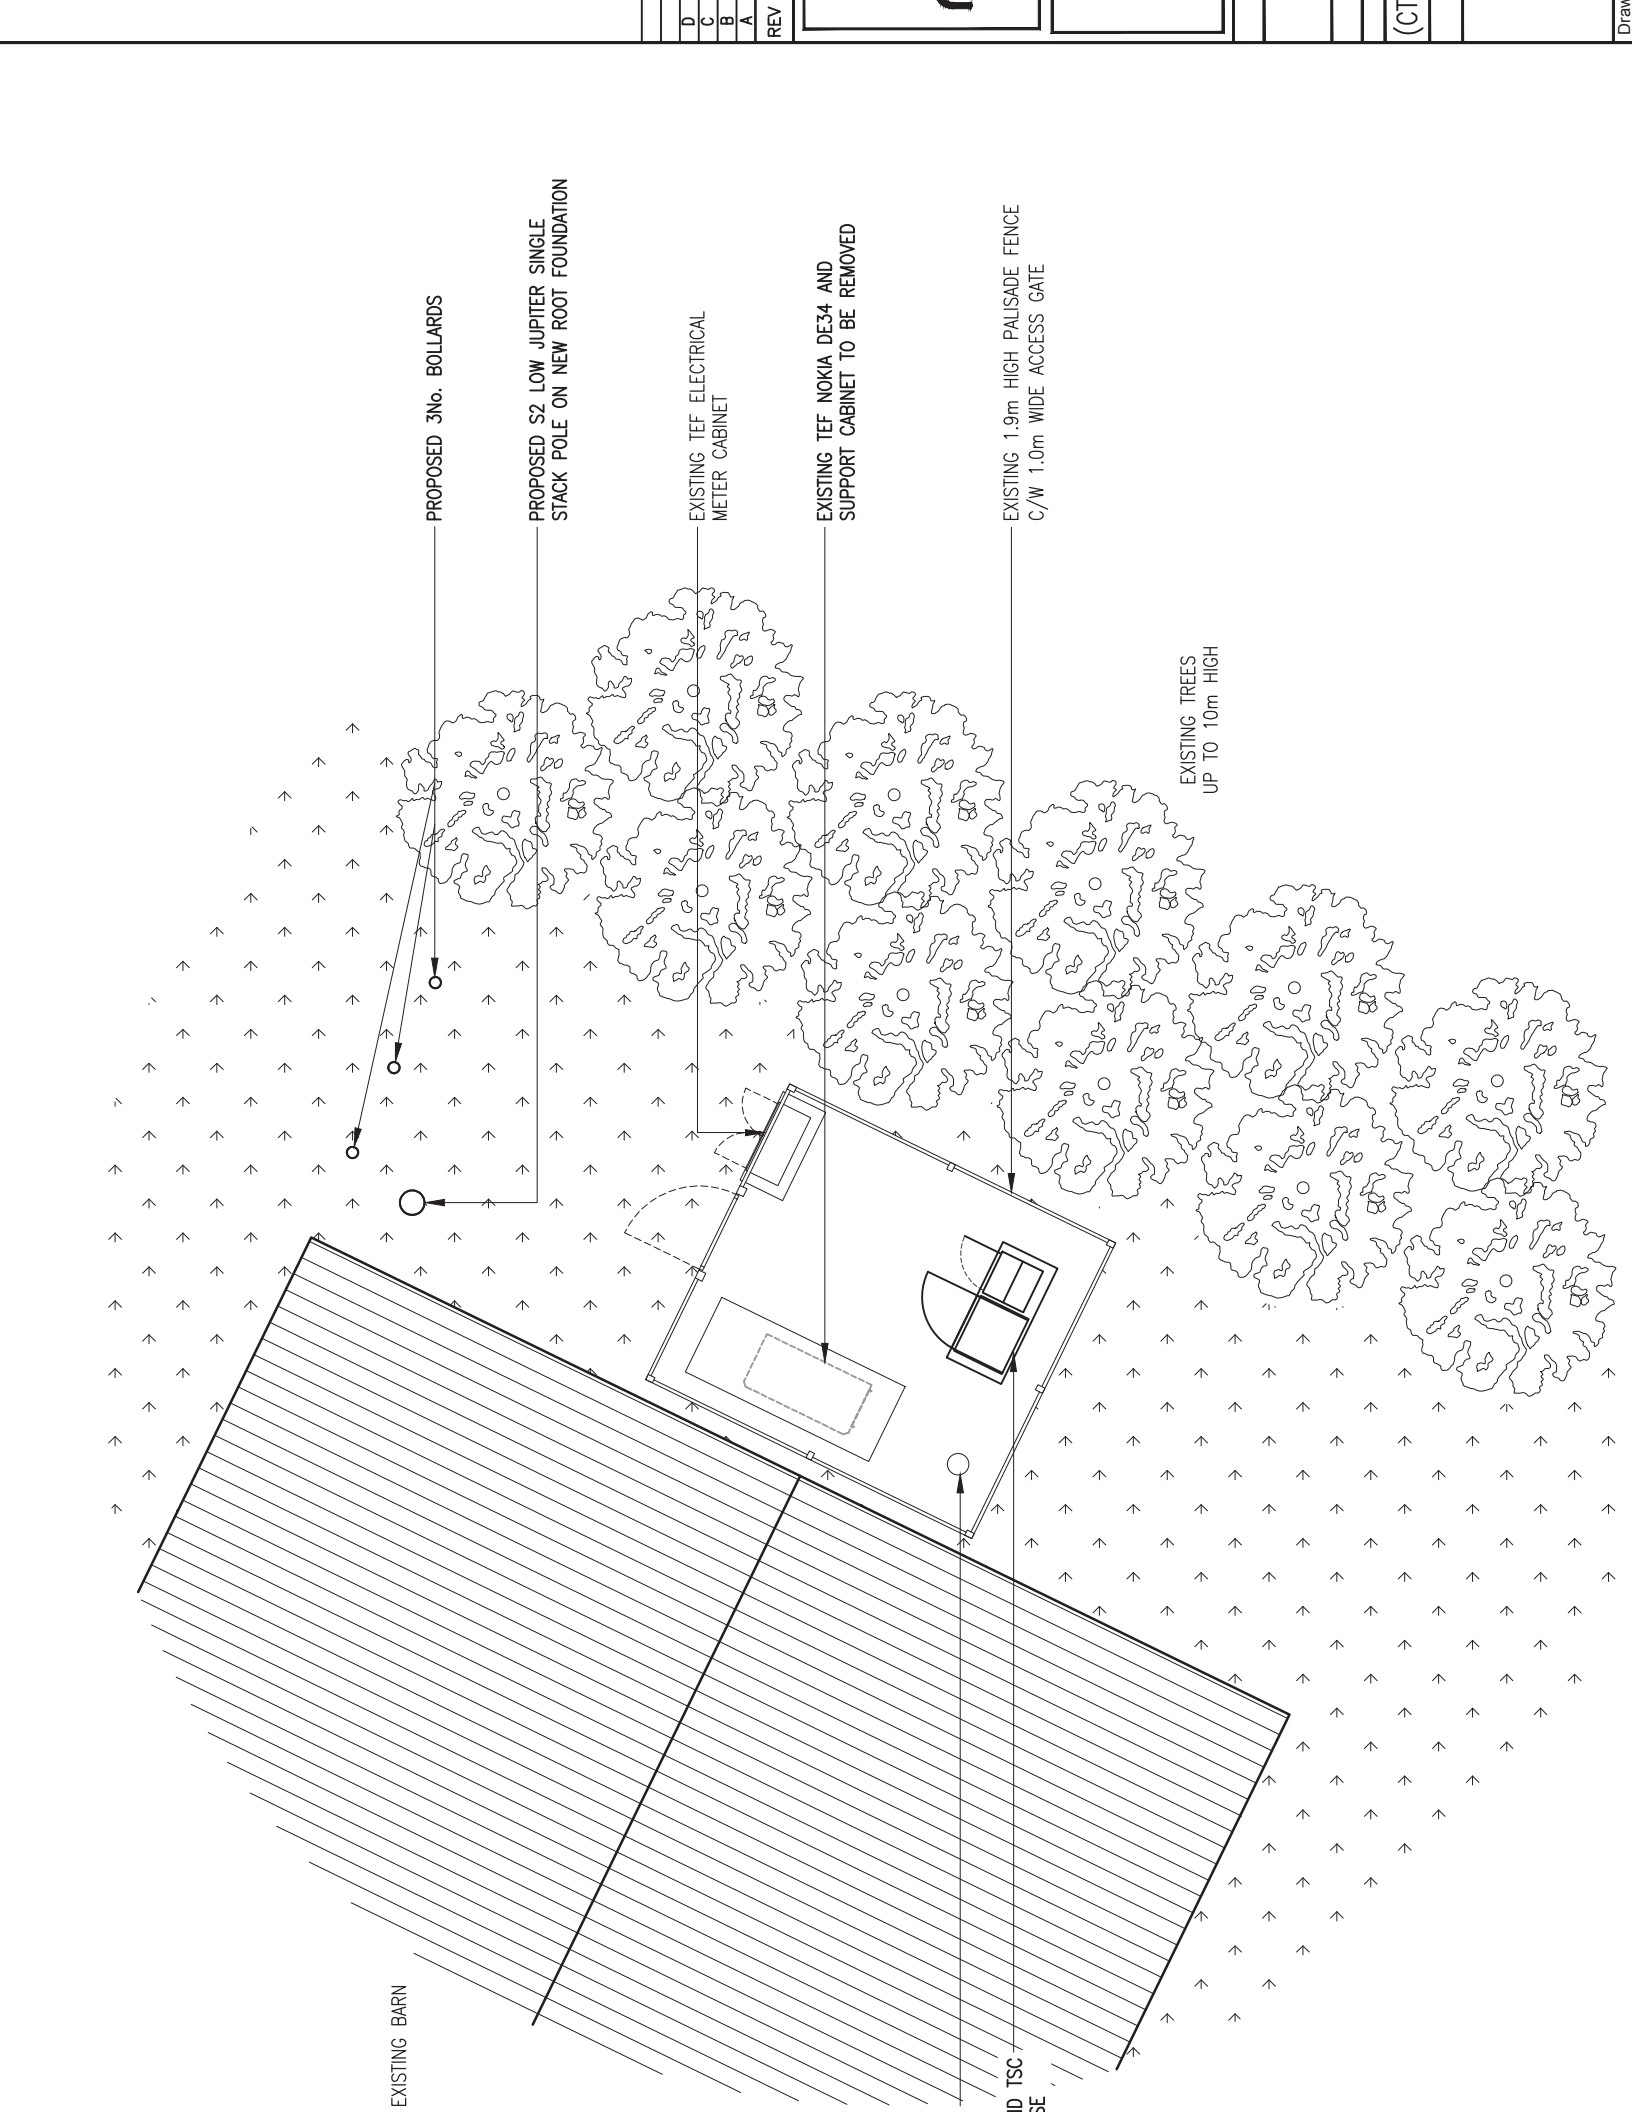

EXISTING BARN

PROPOSED 3No. BOLLARDS

PROPOSED S2 LOW JUPITER SINGLE
STACK POLE ON NEW ROOT FOUNDATION

EXISTING TEF ELECTRICAL
METER CABINET

EXISTING TEF NOKIA DE34 AND
SUPPORT CABINET TO BE REMOVED

EXISTING 1.9m HIGH PALISADE FENCE
C/W 1.0m WIDE ACCESS GATE

EXISTING TREES
UP TO 10m HIGH

ID TSC

D	REV
C	
B	
A	

(CT

Draw

TOP OF POLE/ANTENNA +15.0m AGL

U/S OF ANTENNAS +12.8m AGL

Q. OF EXISTING DISH +10.0m AGL

EXISTING TEF 15.0m HIGH HUTCHINSON ENGINEERING
TELEGRAPH POLE ON ROOT FOUNDATION

EXISTING TEF NOKIA DE34 AND
SUPPORT CABINET ON CONCRETE BASE

EXISTING 1.9m HIGH PALISADE FENCE
C/W 1.0m WIDE ACCESS GATE

EXISTING TEF ELECTRICAL
METER CABINET


EXISTING SOUTH EAST ELEVATION (1:100)

G.L.

REV	A	B	C	D

(CT

Draw

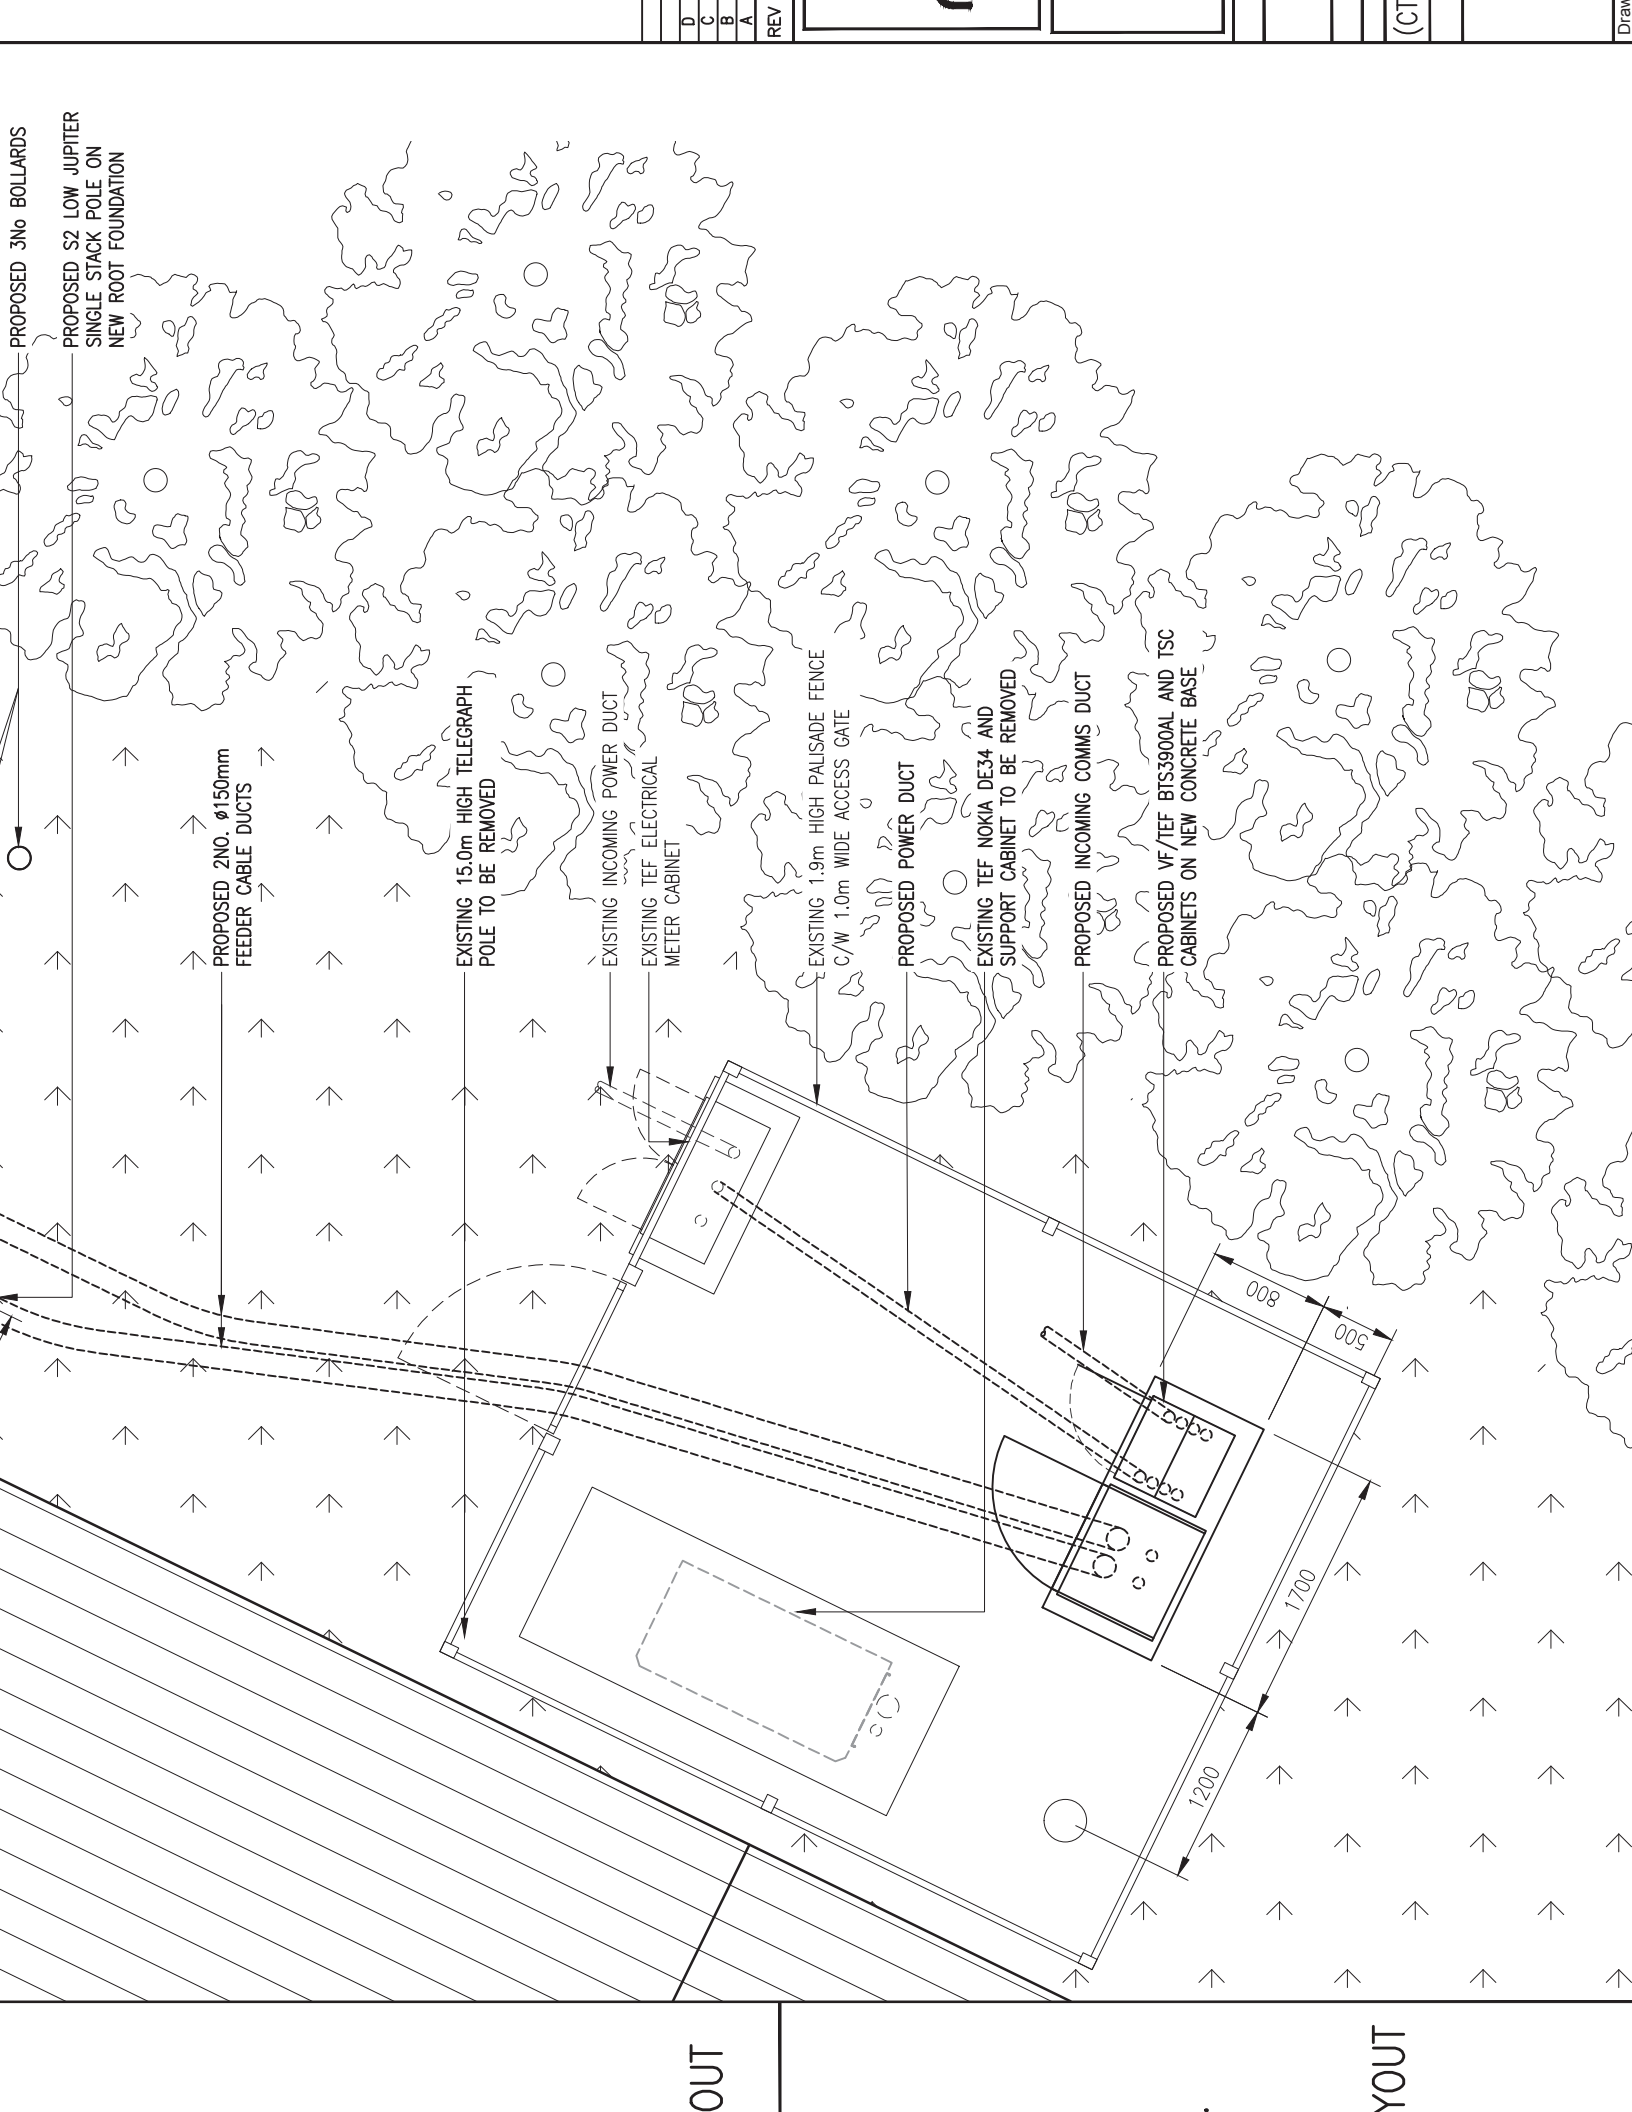


OUT

YOUT

REV	DESCRIPTION
A	
B	
C	
D	

(CT

Draw

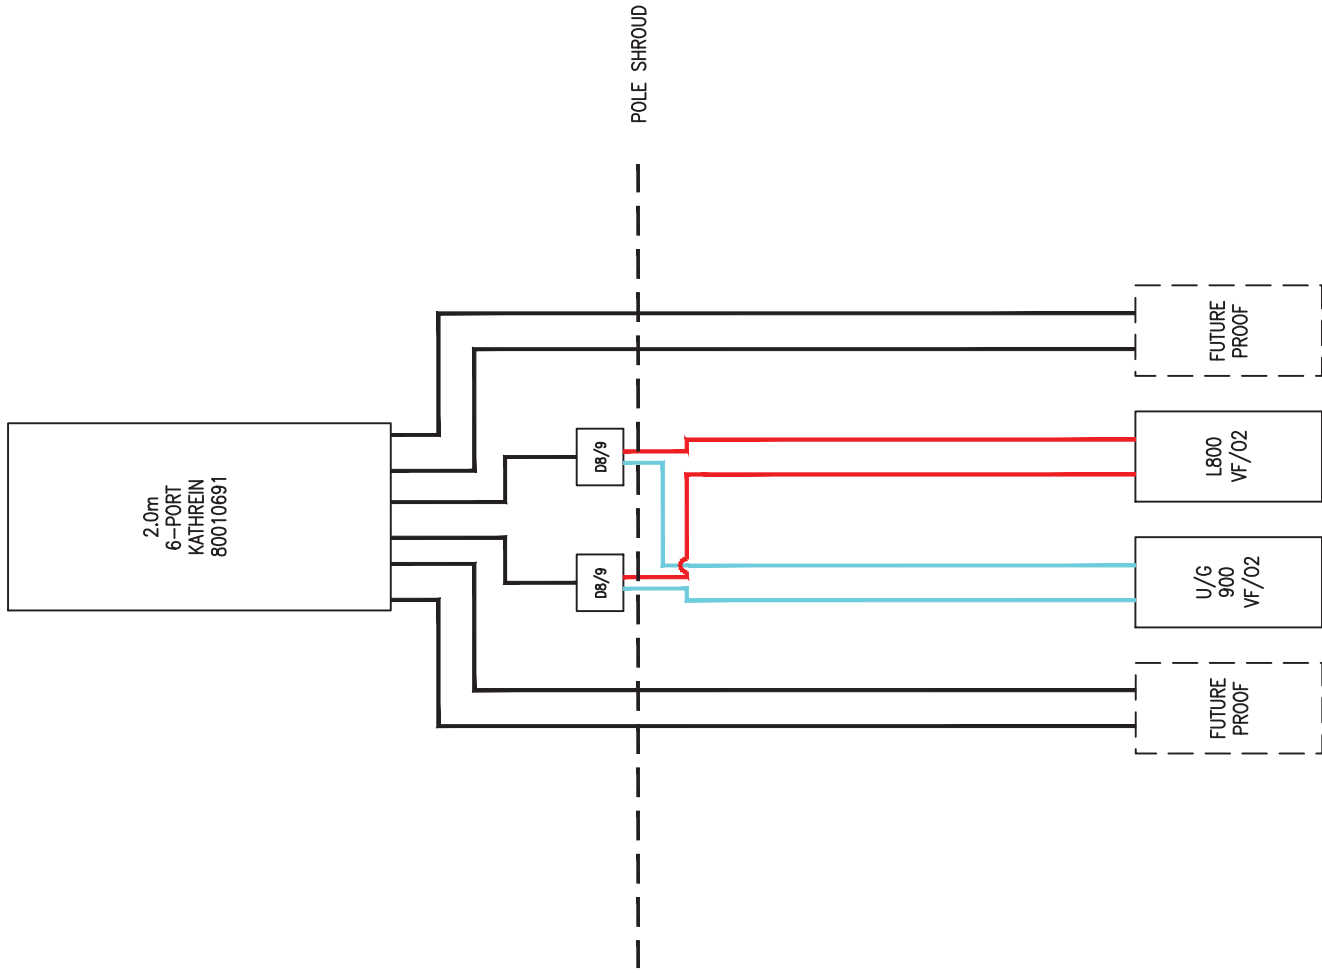

RF SYSTEMS SCHEMATIC
NTS

REV	
A	
B	
C	
D	

(CT

Draw