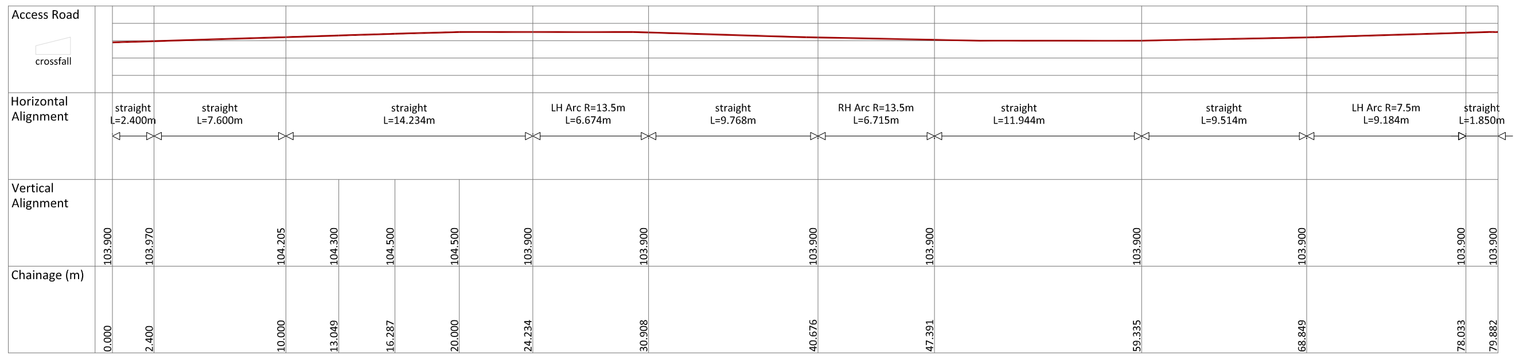

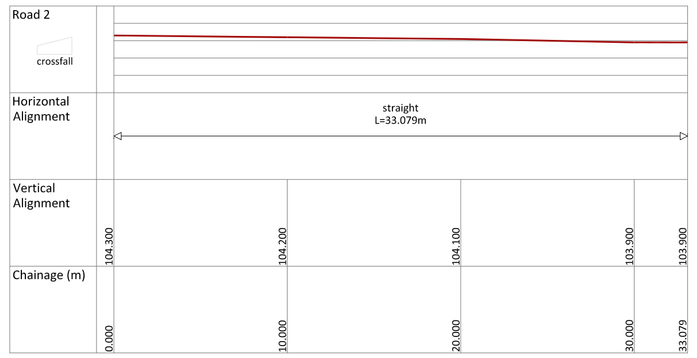

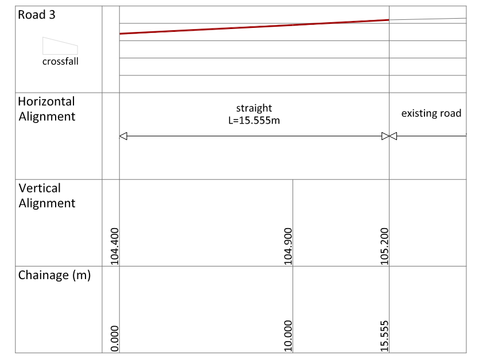

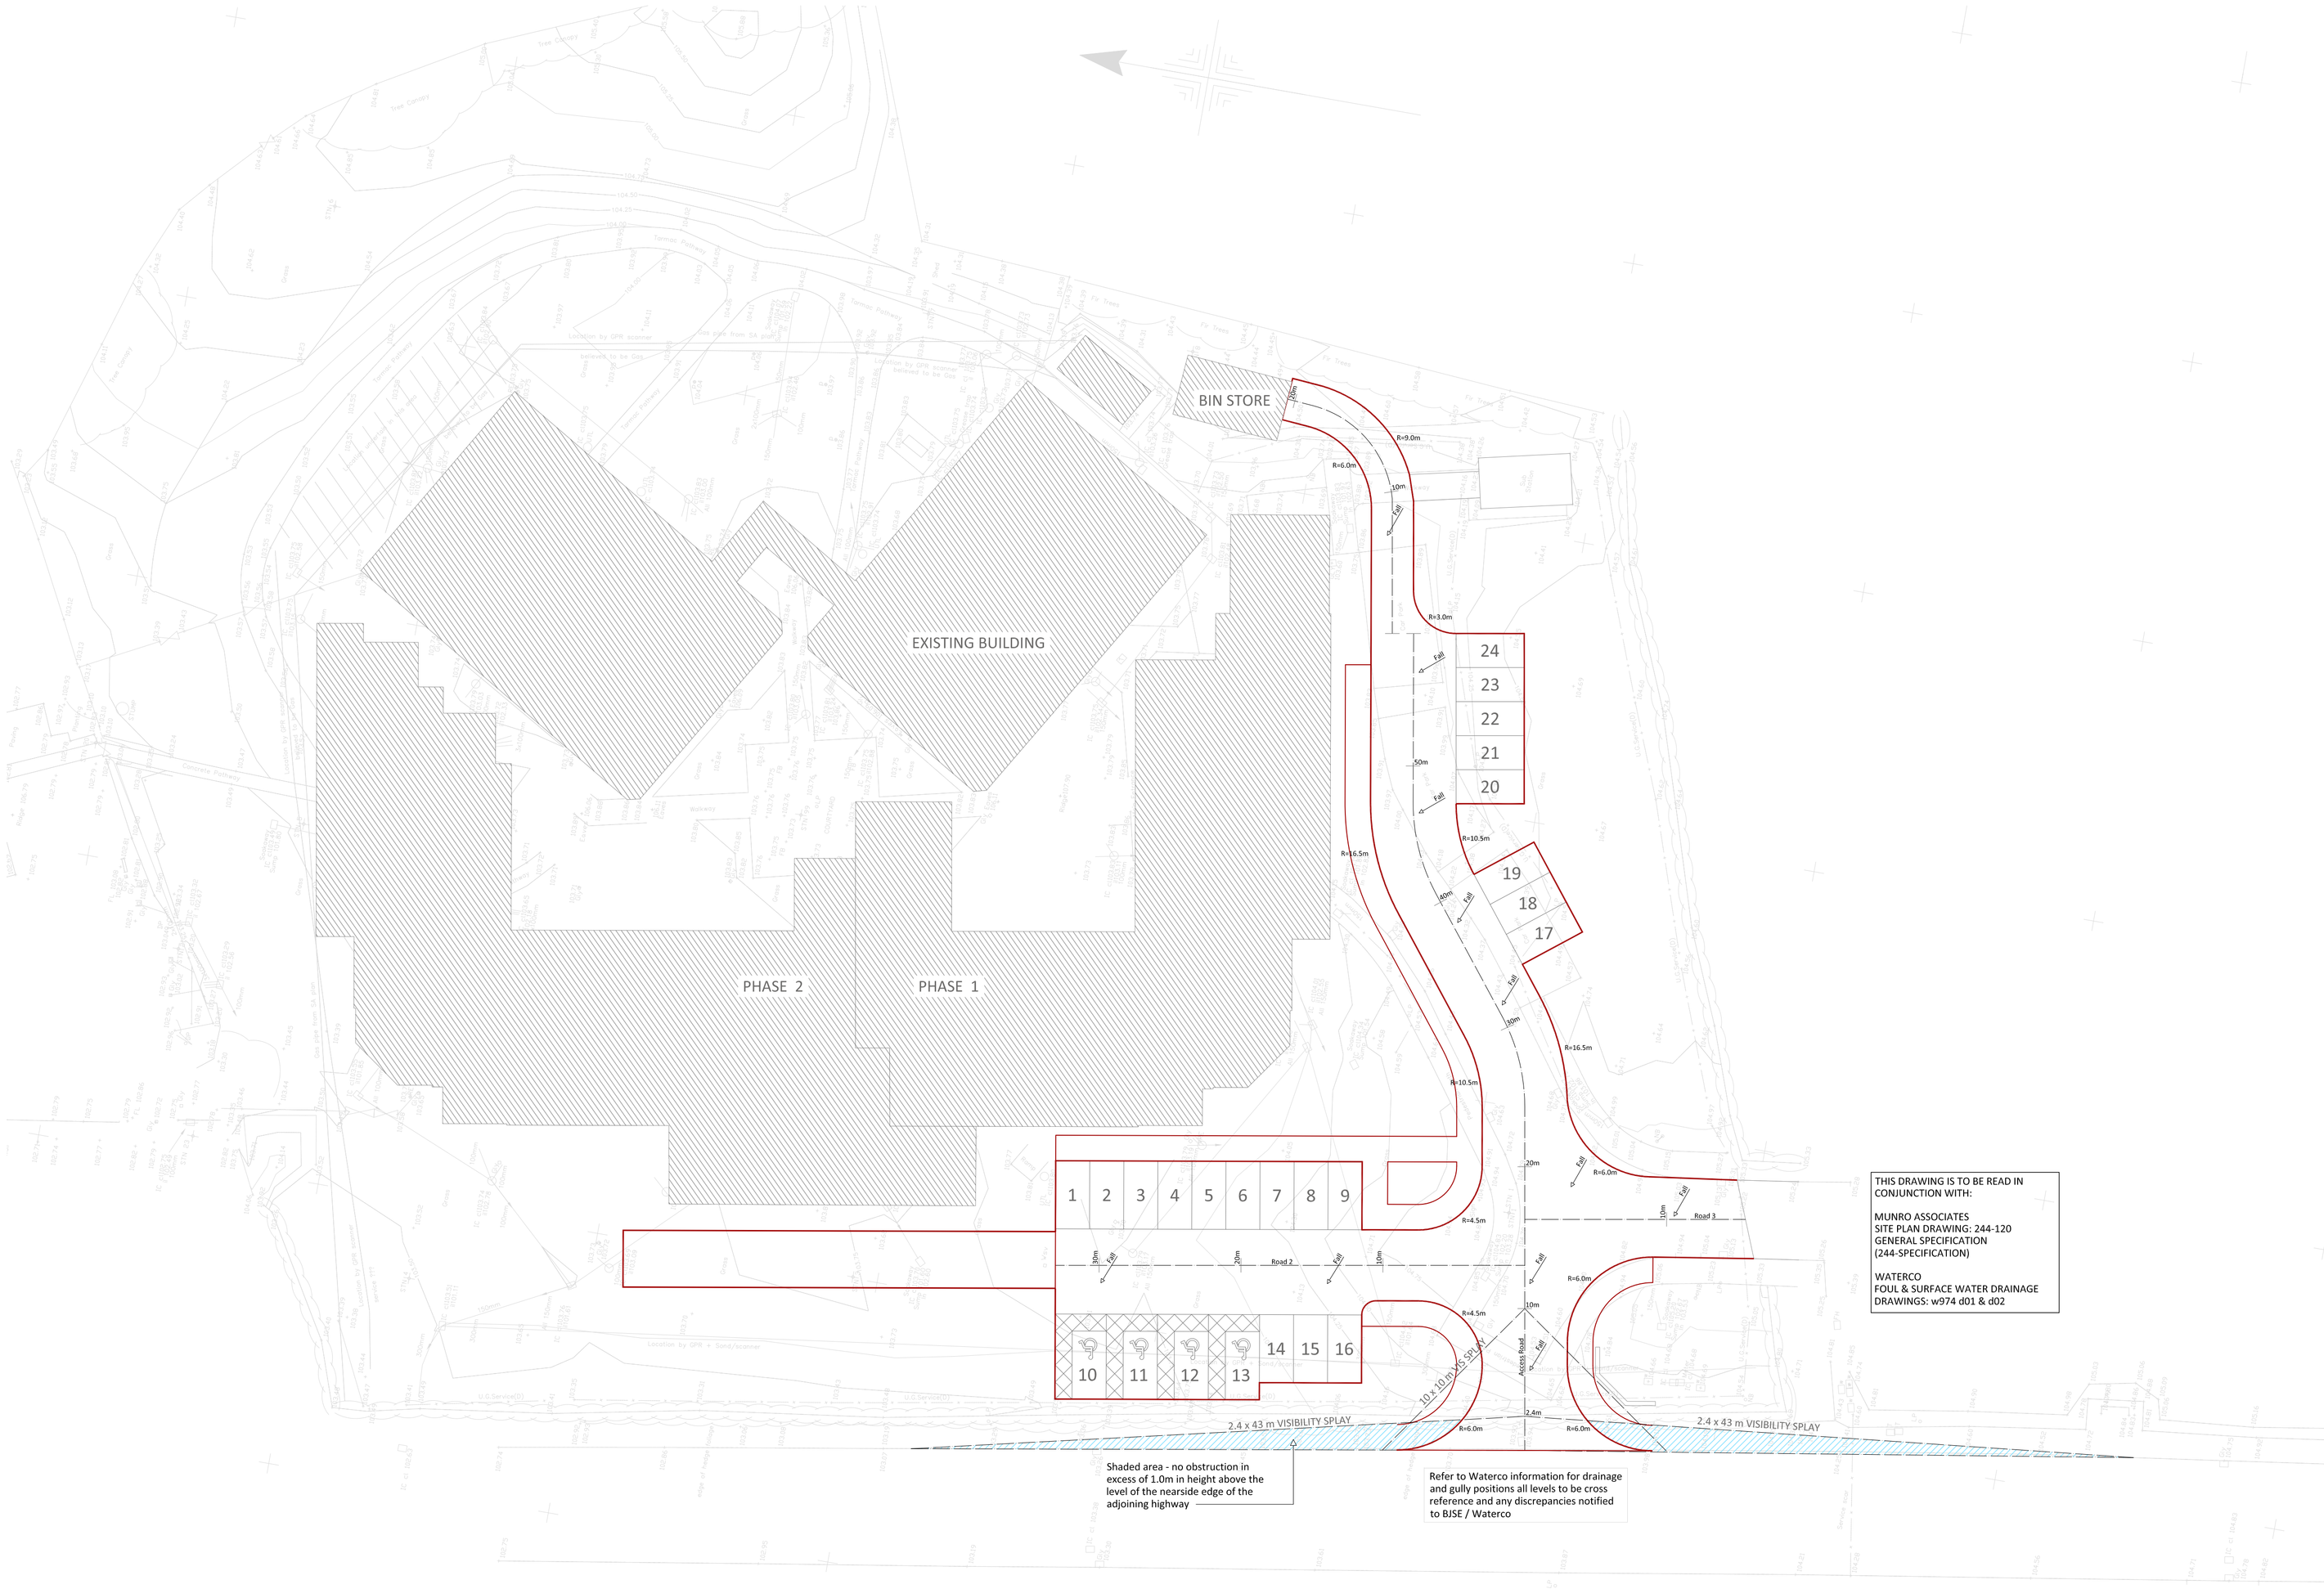

CONSTRUCTION NOTES

THIS DRAWING IS TO BE READ IN CONJUNCTION WITH ALL RELEVANT ARCHITECTS DETAILS AND SPECIFICATION - ANY DISCREPANCY IS TO BE REPORTED IMMEDIATELY.

REFER TO ARCHITECTS DETAILS AND SPECIFICATION FOR DETAILS OF SETTING OUT, LEVELS, FINISHES, SERVICES AND DRAINAGE.

DO NOT SCALE OFF THIS DRAWING.

PLANNING ISSUE

INITIAL ISSUE
DRAWING ISSUED FOR DISCUSSION AND COMMENT ONLY - INFORMATION NOT TO BE USED FOR CONSTRUCTION PURPOSES

TENDER ISSUE
DRAWING ISSUED FOR COSTING ONLY - INFORMATION NOT TO BE USED FOR CONSTRUCTION PURPOSES

BUILDING REGS ISSUE
DRAWING TO BE INCLUDED IN THE BUILDING REGULATION CONTRACT DOCUMENTS AND SUBMITTED TO BUILDING CONTROL

CONSTRUCTION ISSUE
DRAWING TO BE USED BY THE RELEVANT CONTRACTOR ON SITE FOR CONSTRUCTION PURPOSES

Rev	Date	Description	By
F	15.09.14	PLANNING ISSUE	R.G.
E	09.09.14	PLANNING ISSUE	S.L.
D	25.04.14	INITIAL ISSUE	S.L.
C	18.05.11	TENDER ISSUE	S.L.
B	12.05.11	TENDER ISSUE	S.L.
A	01.04.11	TENDER ISSUE	S.L.

PROJECT:

CHIRK COURT RESIDENTIAL HOME CHIRK

DRAWING TITLE:

SITE CARRIAGEWAY AND PARKING ARRANGEMENT

DATE:	SCALE: (HALF SCALE @ A3)	BY:
01/04/11	@A1 1:250	S.L.

DRAWING REF:	REV:
11062/11	F

BOBJOHNSON
consulting structural engineers

First Floor
Old Bank Buildings
Bellstone
Shrewsbury
SY1 1HU
Tel 01743350893
Fax 01743233619
Email: info@bjse.co.uk
www.bjse.co.uk

X:\JOBS\2011\11062 — CHIRK COURT CHIRK\BJSE 11062 — CHIRK COURT CHIRK — SITE ROAD 2014.05.09