


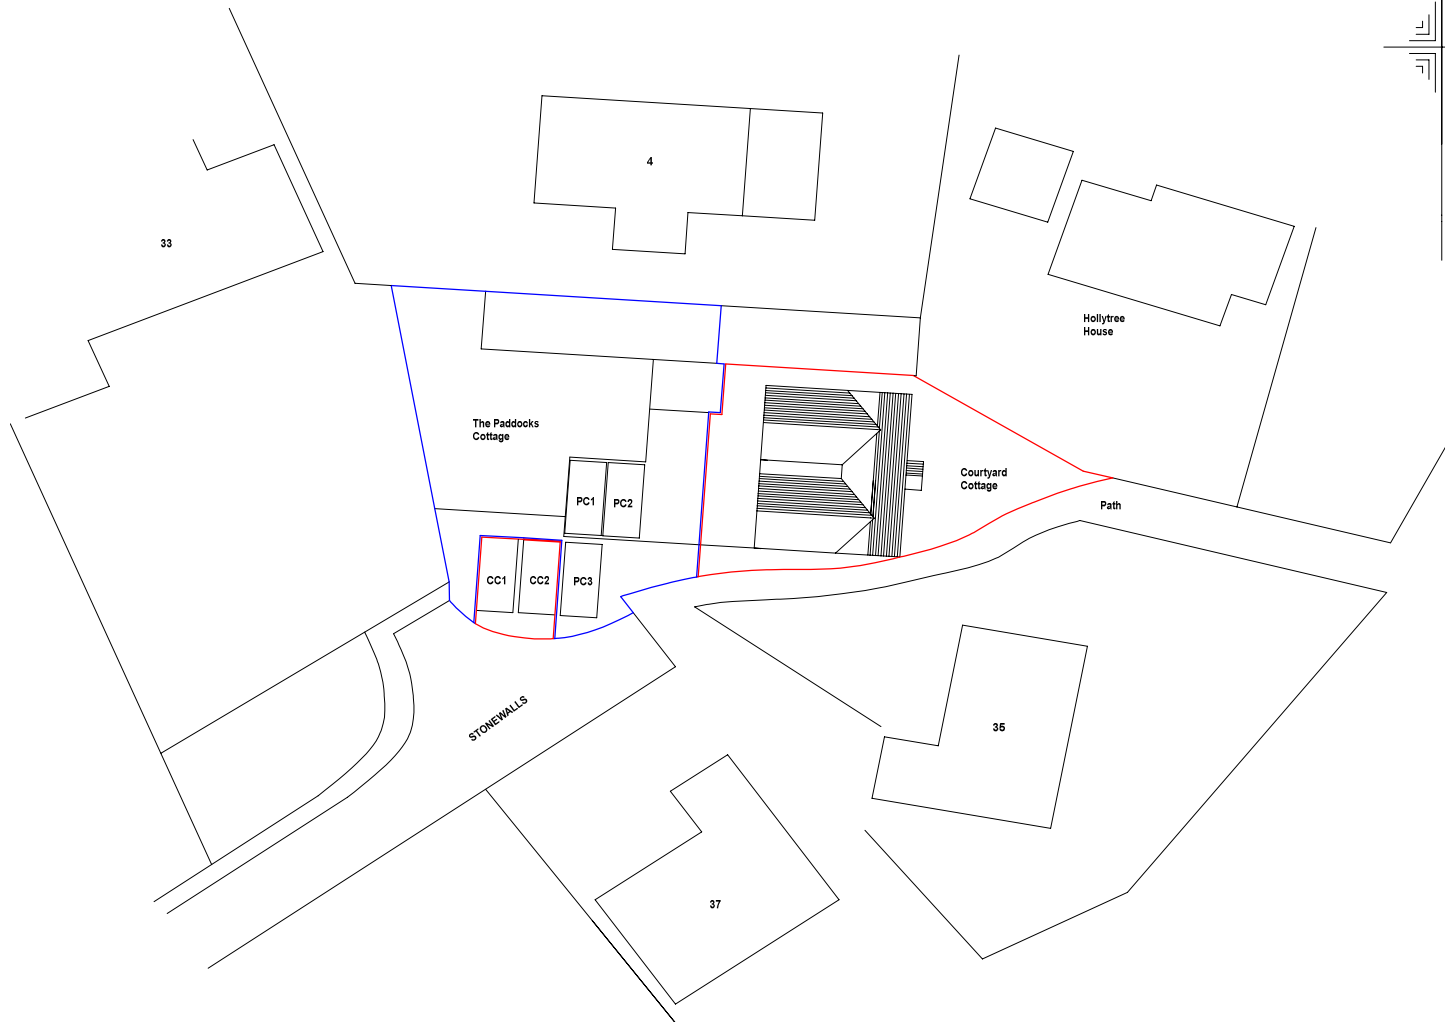

PARKING PLAN

NOTE:
This drawing should not be scaled, only use figured dimensions.
It is the responsibility of the contractor to report any discrepancies or inconsistencies on this drawing and request clarification before proceeding.
This drawing is copyright. It must not be copied or used for any other purposes than those intended when issued unless permission is granted.
All drawings based on surveys supplied by others.

PLANNING DRAWINGS	September 2014	1:500 @ A4
PARKING PLAN	DR No. PL/CC/203 Rev A	
SITE: COURTYARD COTTAGE STONE WALLS BURTON ROSSET LL12 0LG		MW Associates (Shrewsbury) Ltd 4 Lime Terrace, Lime Street Shrewsbury, SY3 7EE Tel: 01743 272018 Mob: 07968 085003 Email: matt.watson@live.co.uk