Dimensions are to be checked on site. Do not scale from drawings. Report discrepancies to the Architect.

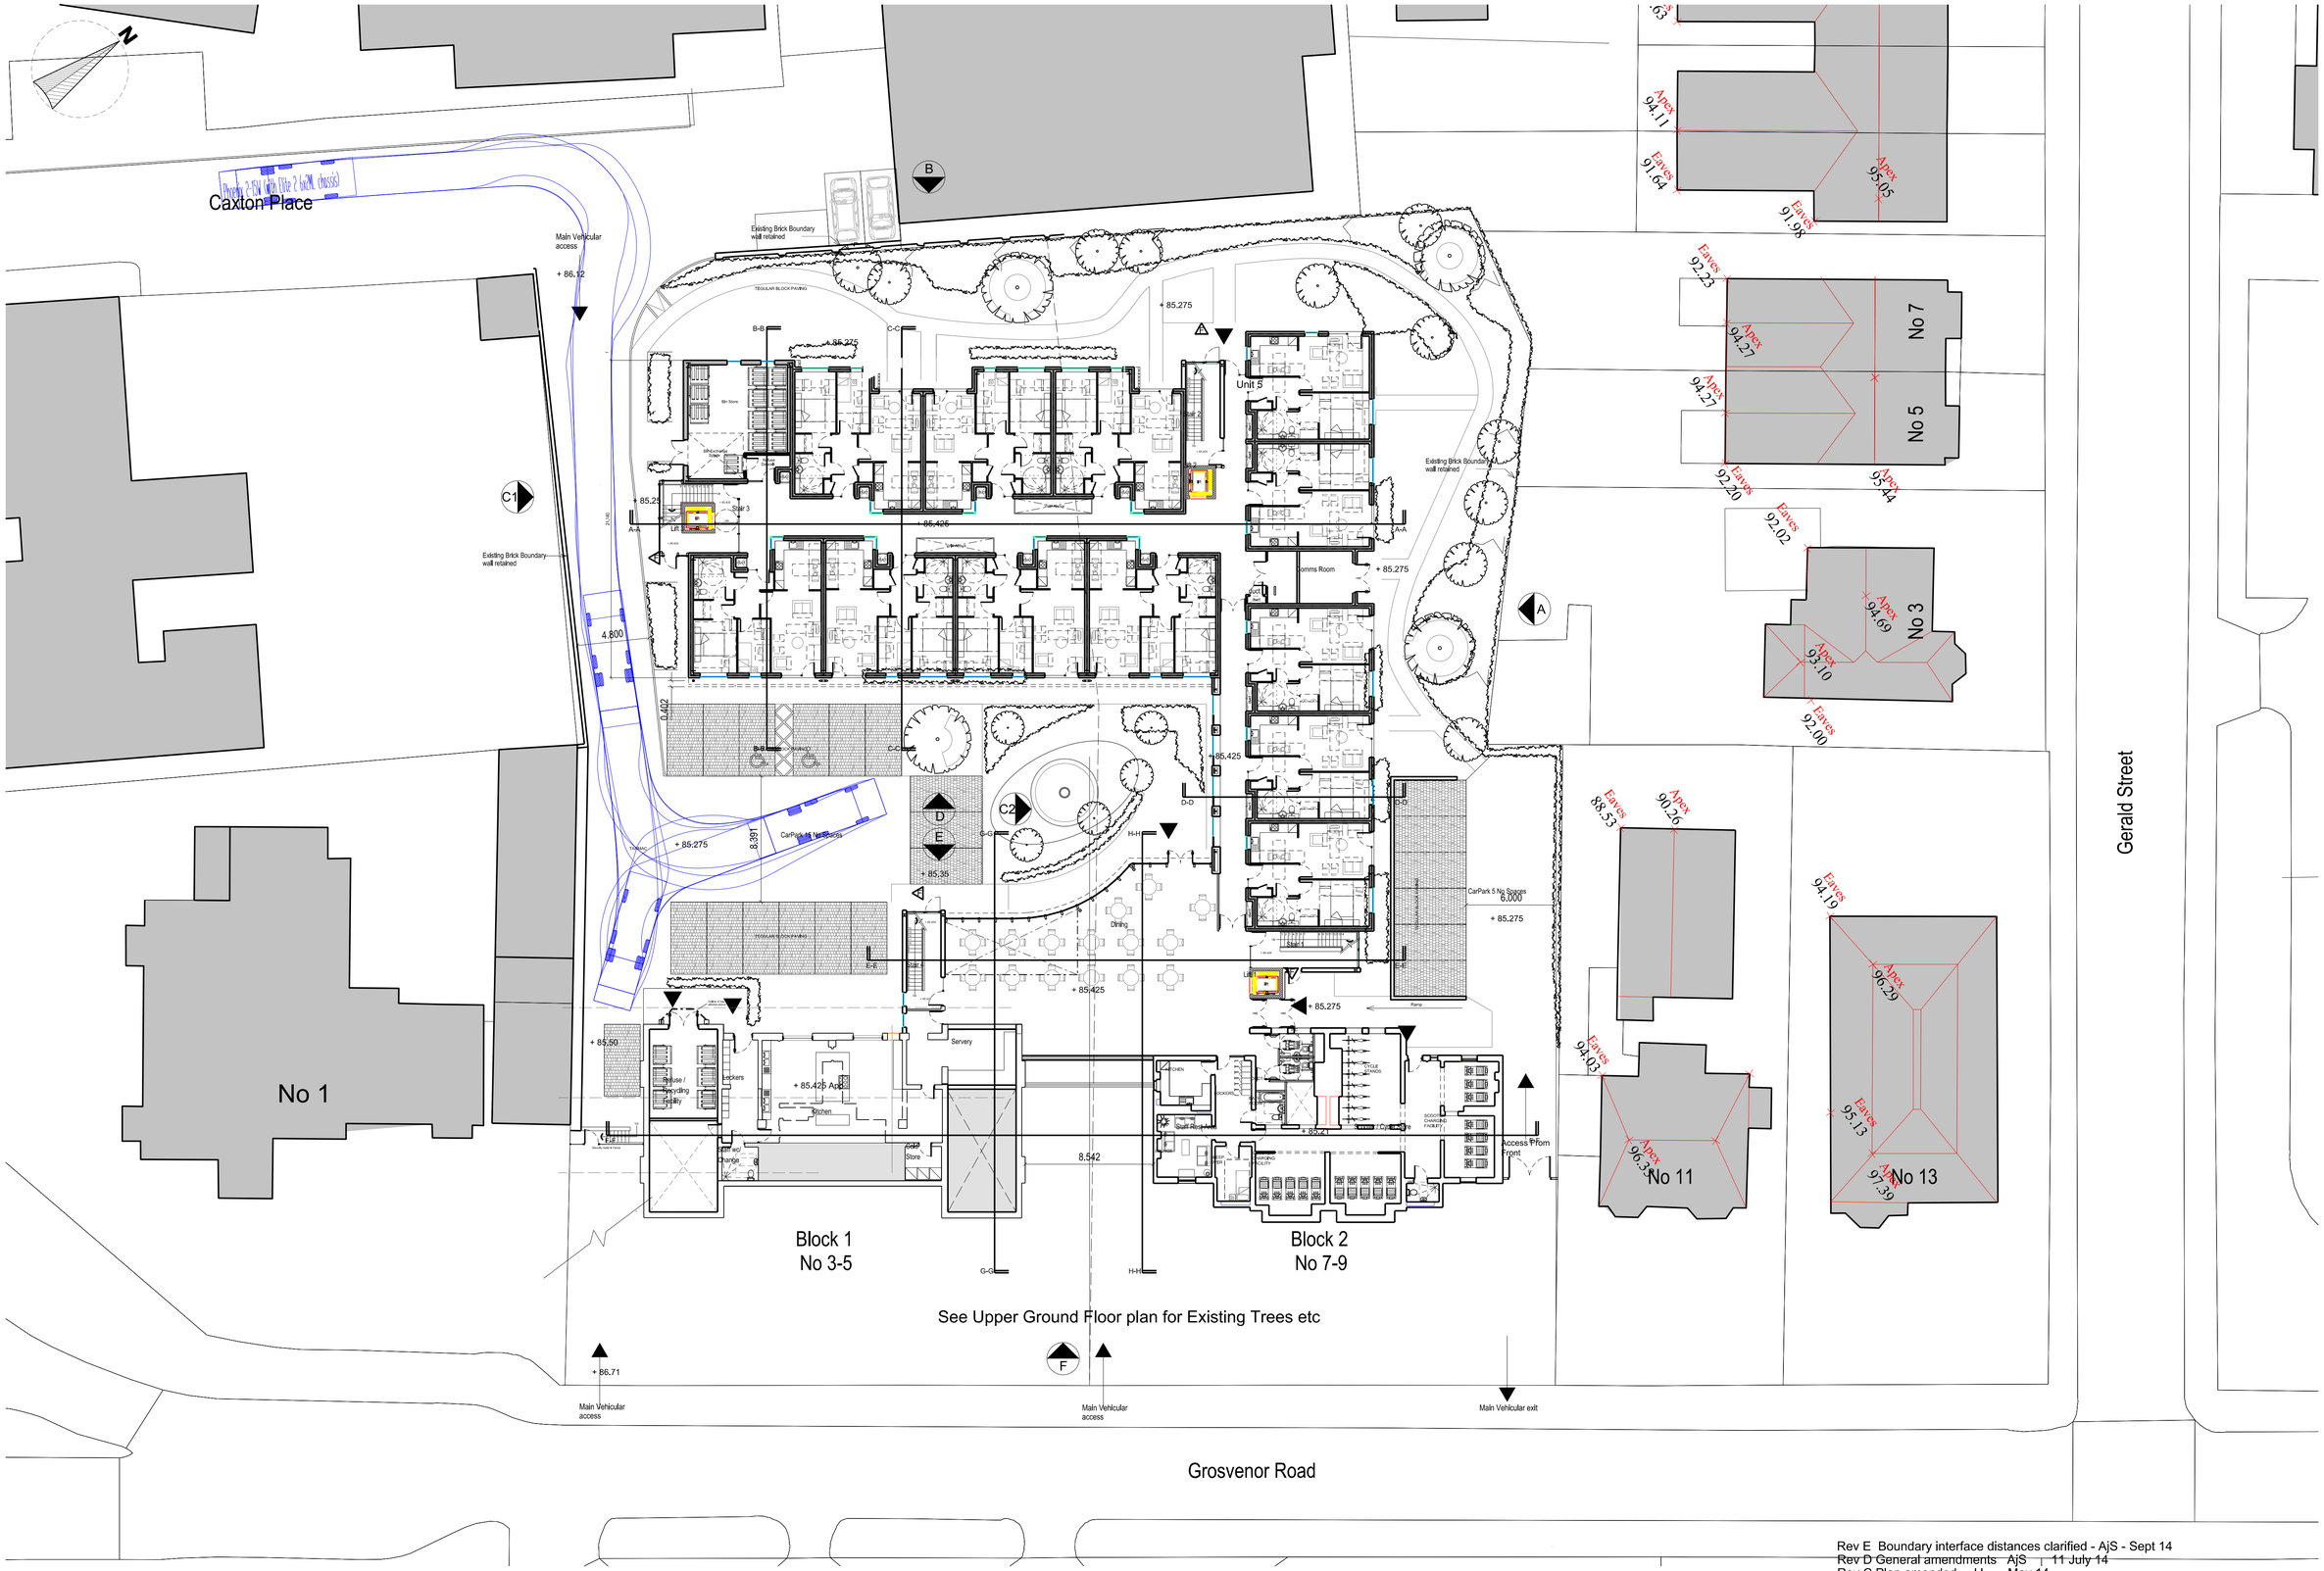

Rev E Boundary interface distances clarified - AjS - Sept 14
Rev D General amendments AjS 11 July 14
Rev C Plan amended JJ May 14
Rev B Plan amended CG Nov 13
Rev A Plan amended CG August 13

PROJECT	3 -9 Grosvenor Road, Wrexham, LL11 1DB
TITLE	Proposed Lower Ground Plan ...
SIZE	A1
STATUS	Planning
PROJECT No	1449
DRAWING No	L07E
DRAWN by	CG
CHECKED	...
DATE	June 13
SCALE (u.o.s)	1:200

J O H N M c C A L L A R C H I T E C T S L T D
No .1 Arts Village, Henry Street, Liverpool L1 5BS Tel: 0151 707 1818 Fax: 707 1819
Old Coop Building, Church Street, Hayfield, SK22 2JE e-mail: admin@johnmccall.co.uk