
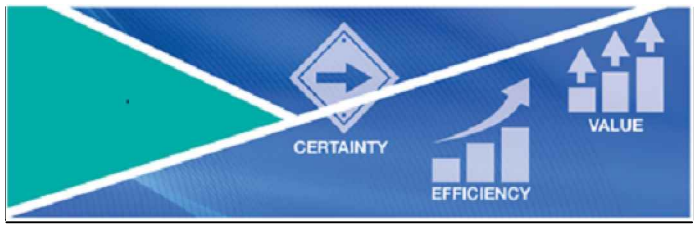
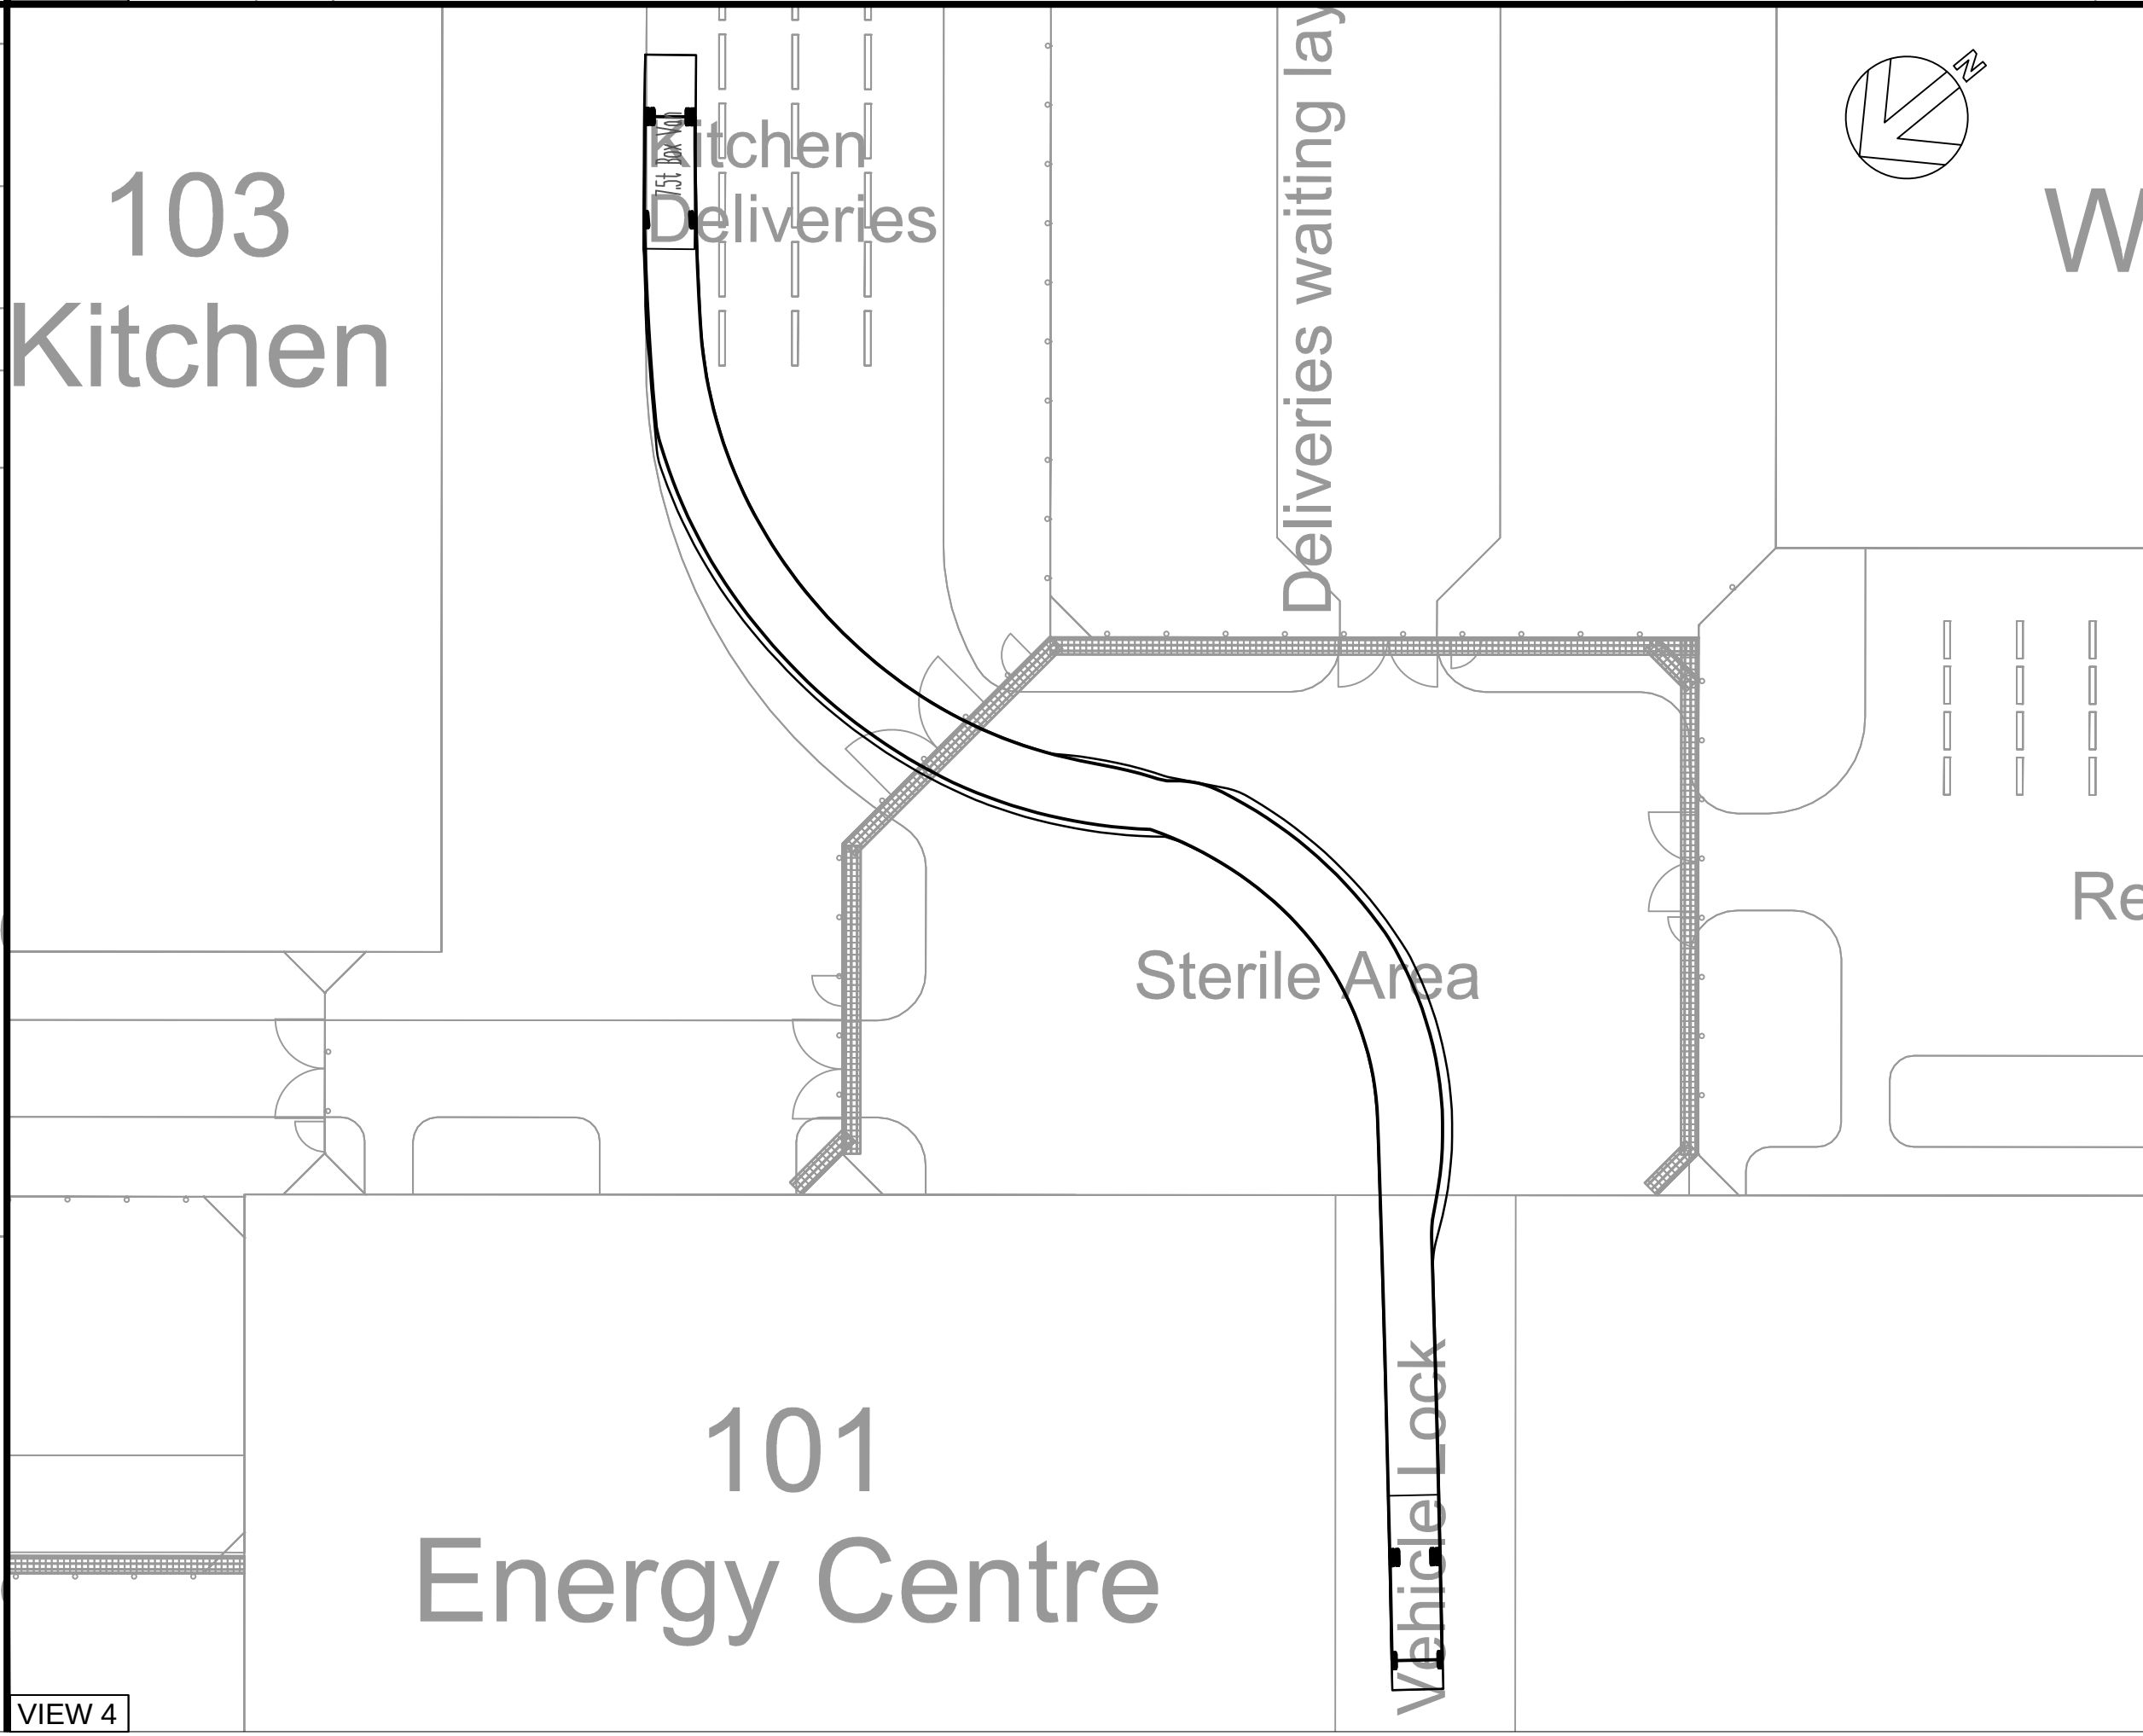
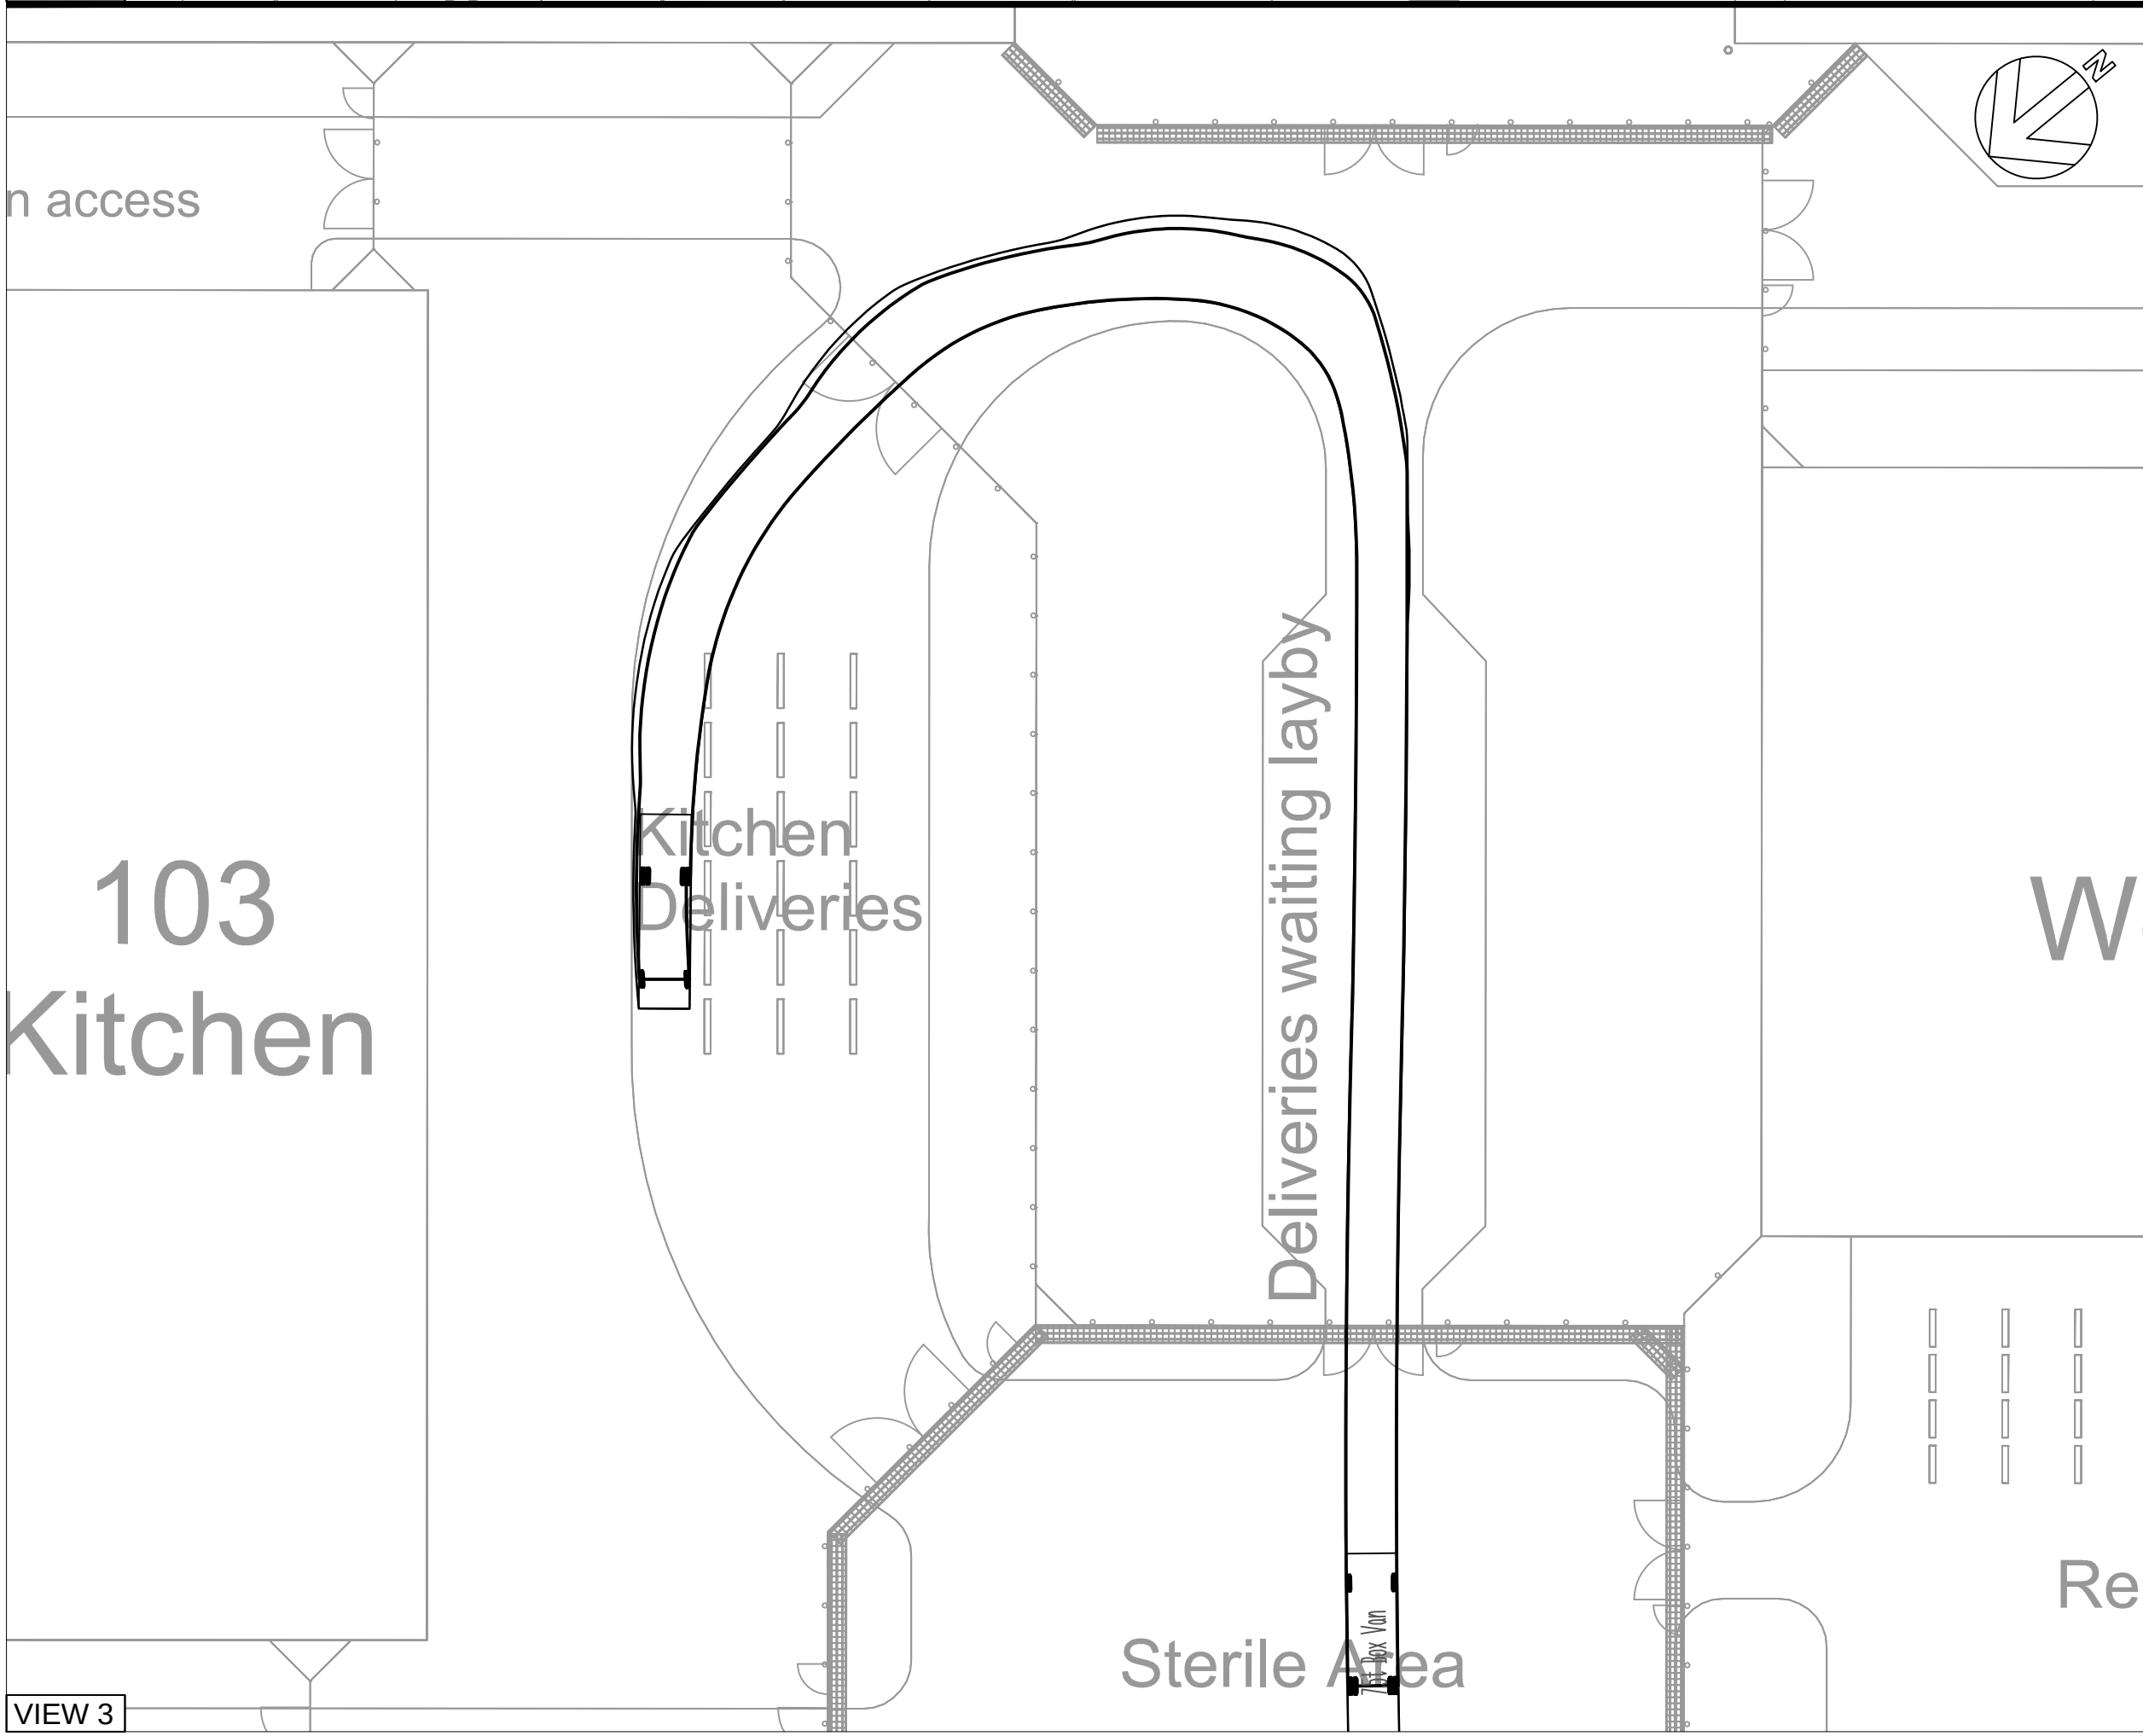
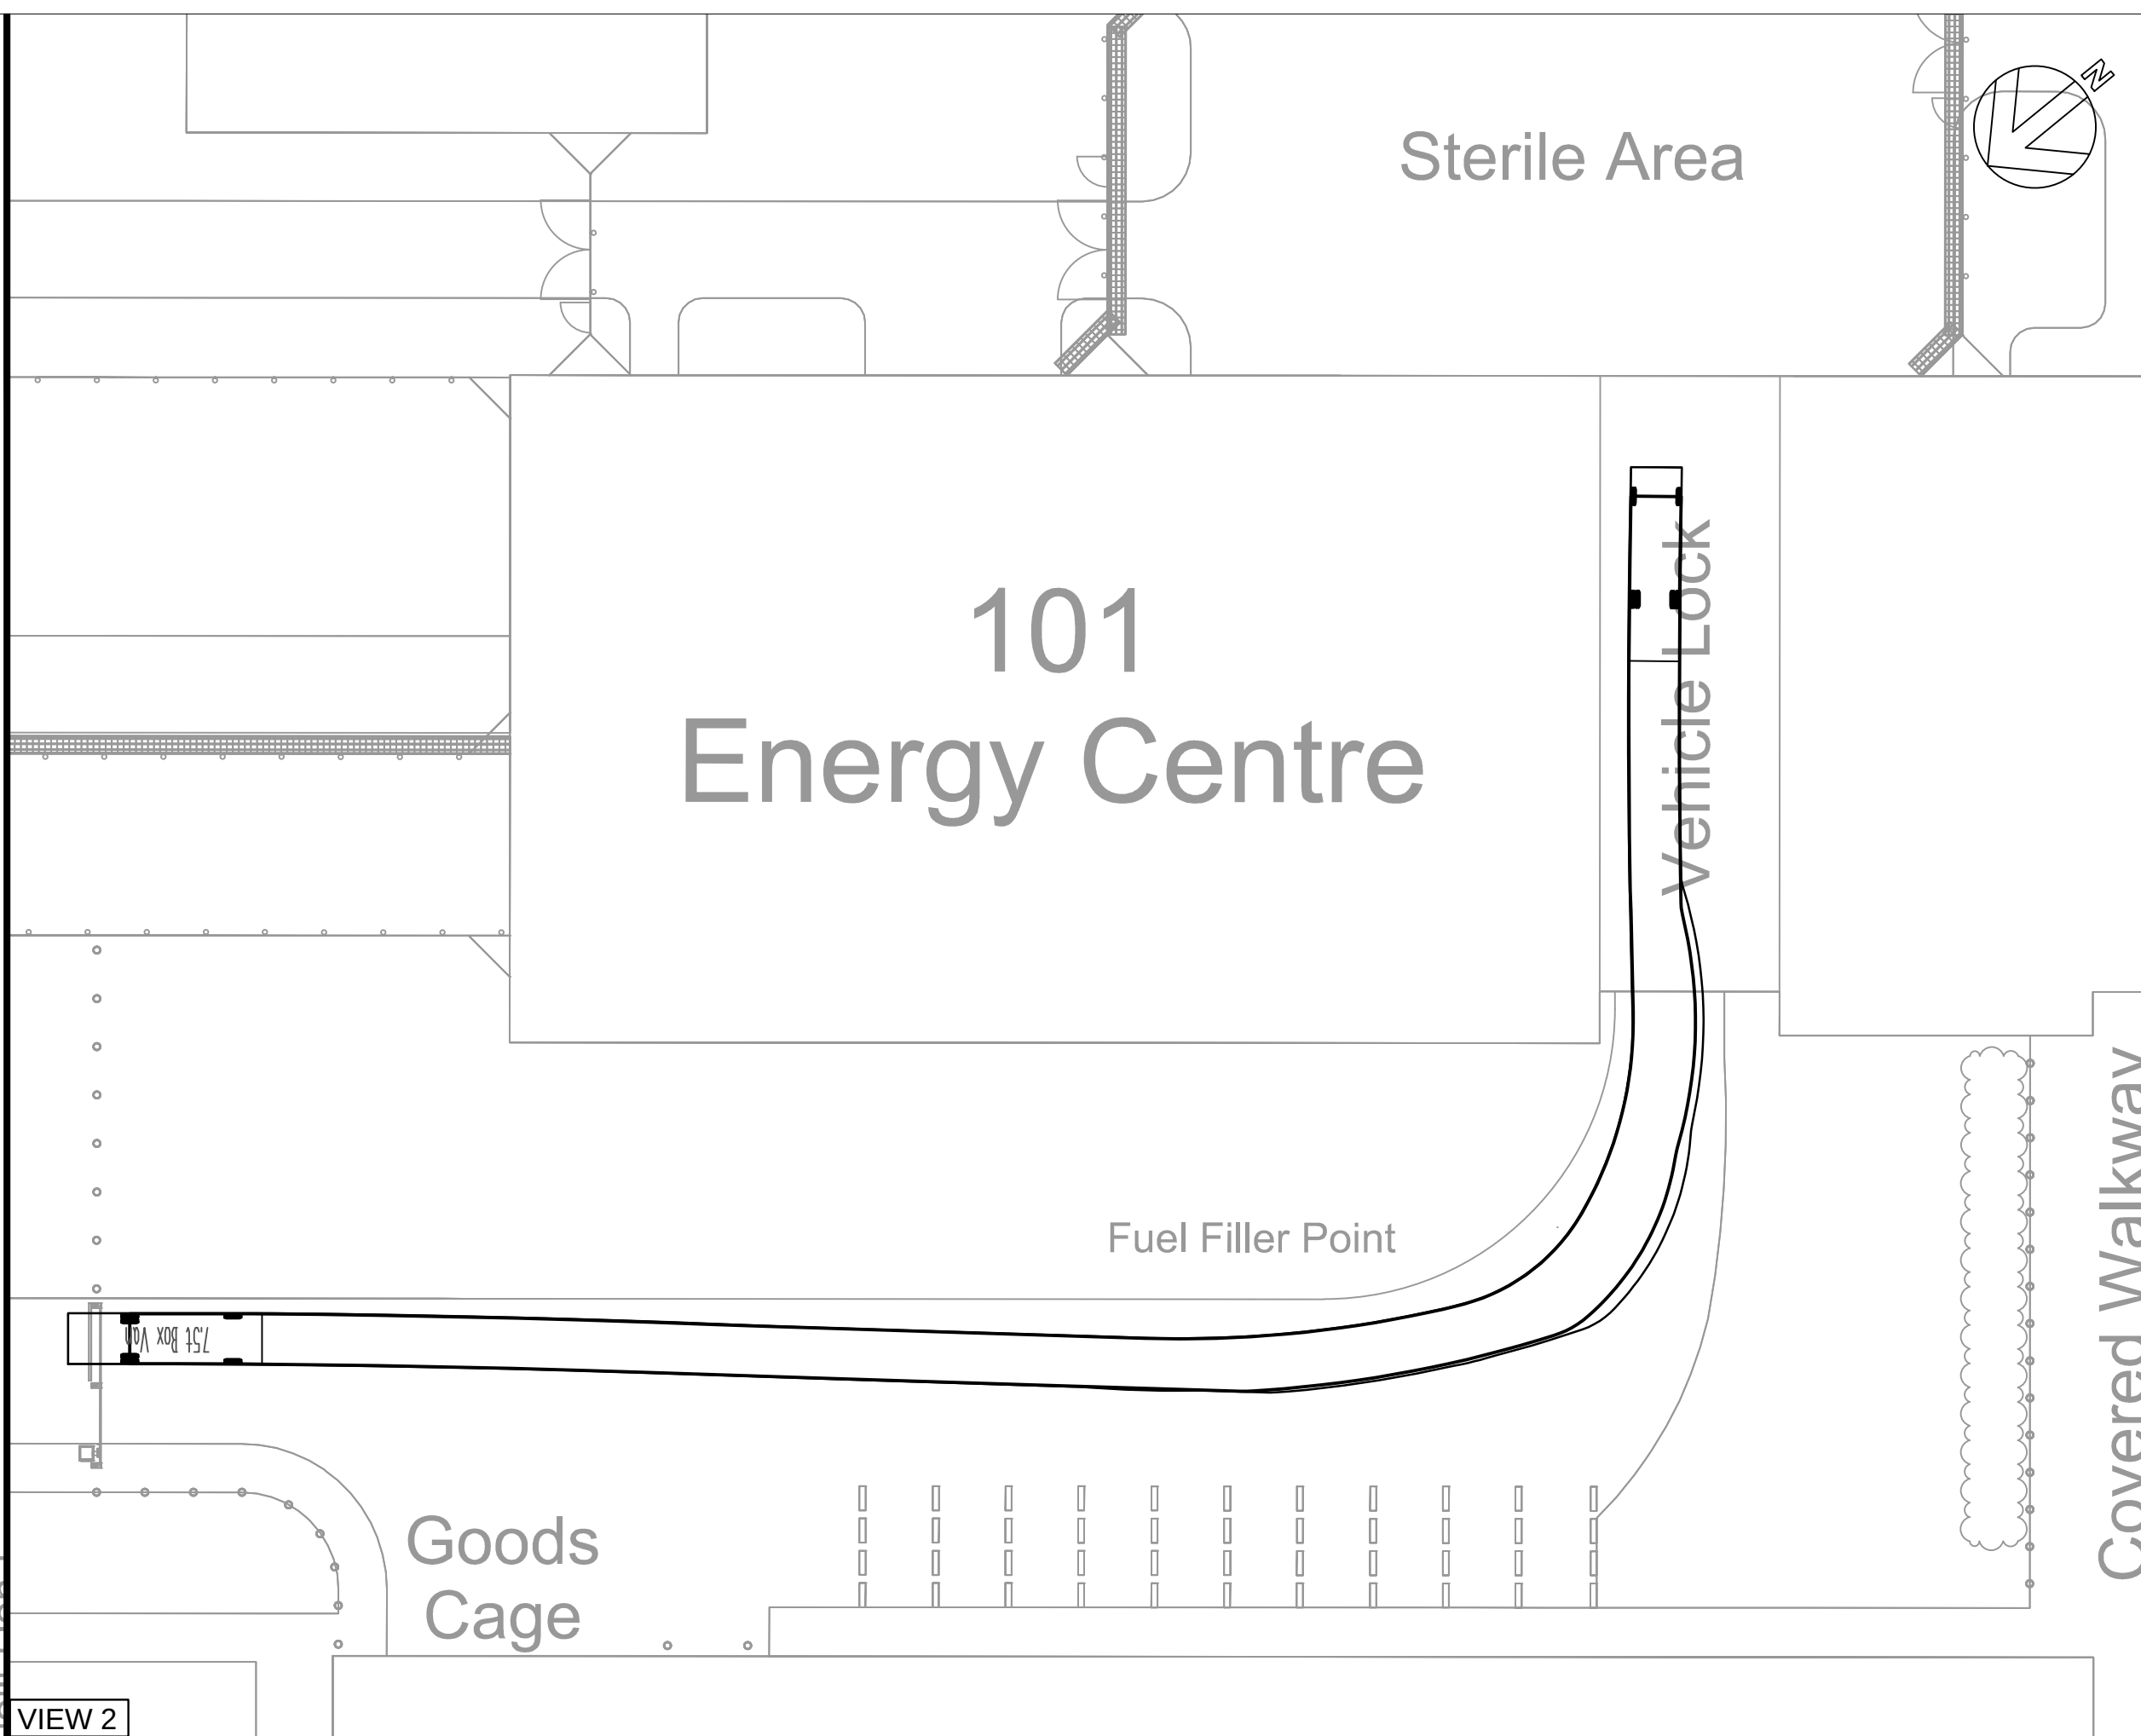



A1

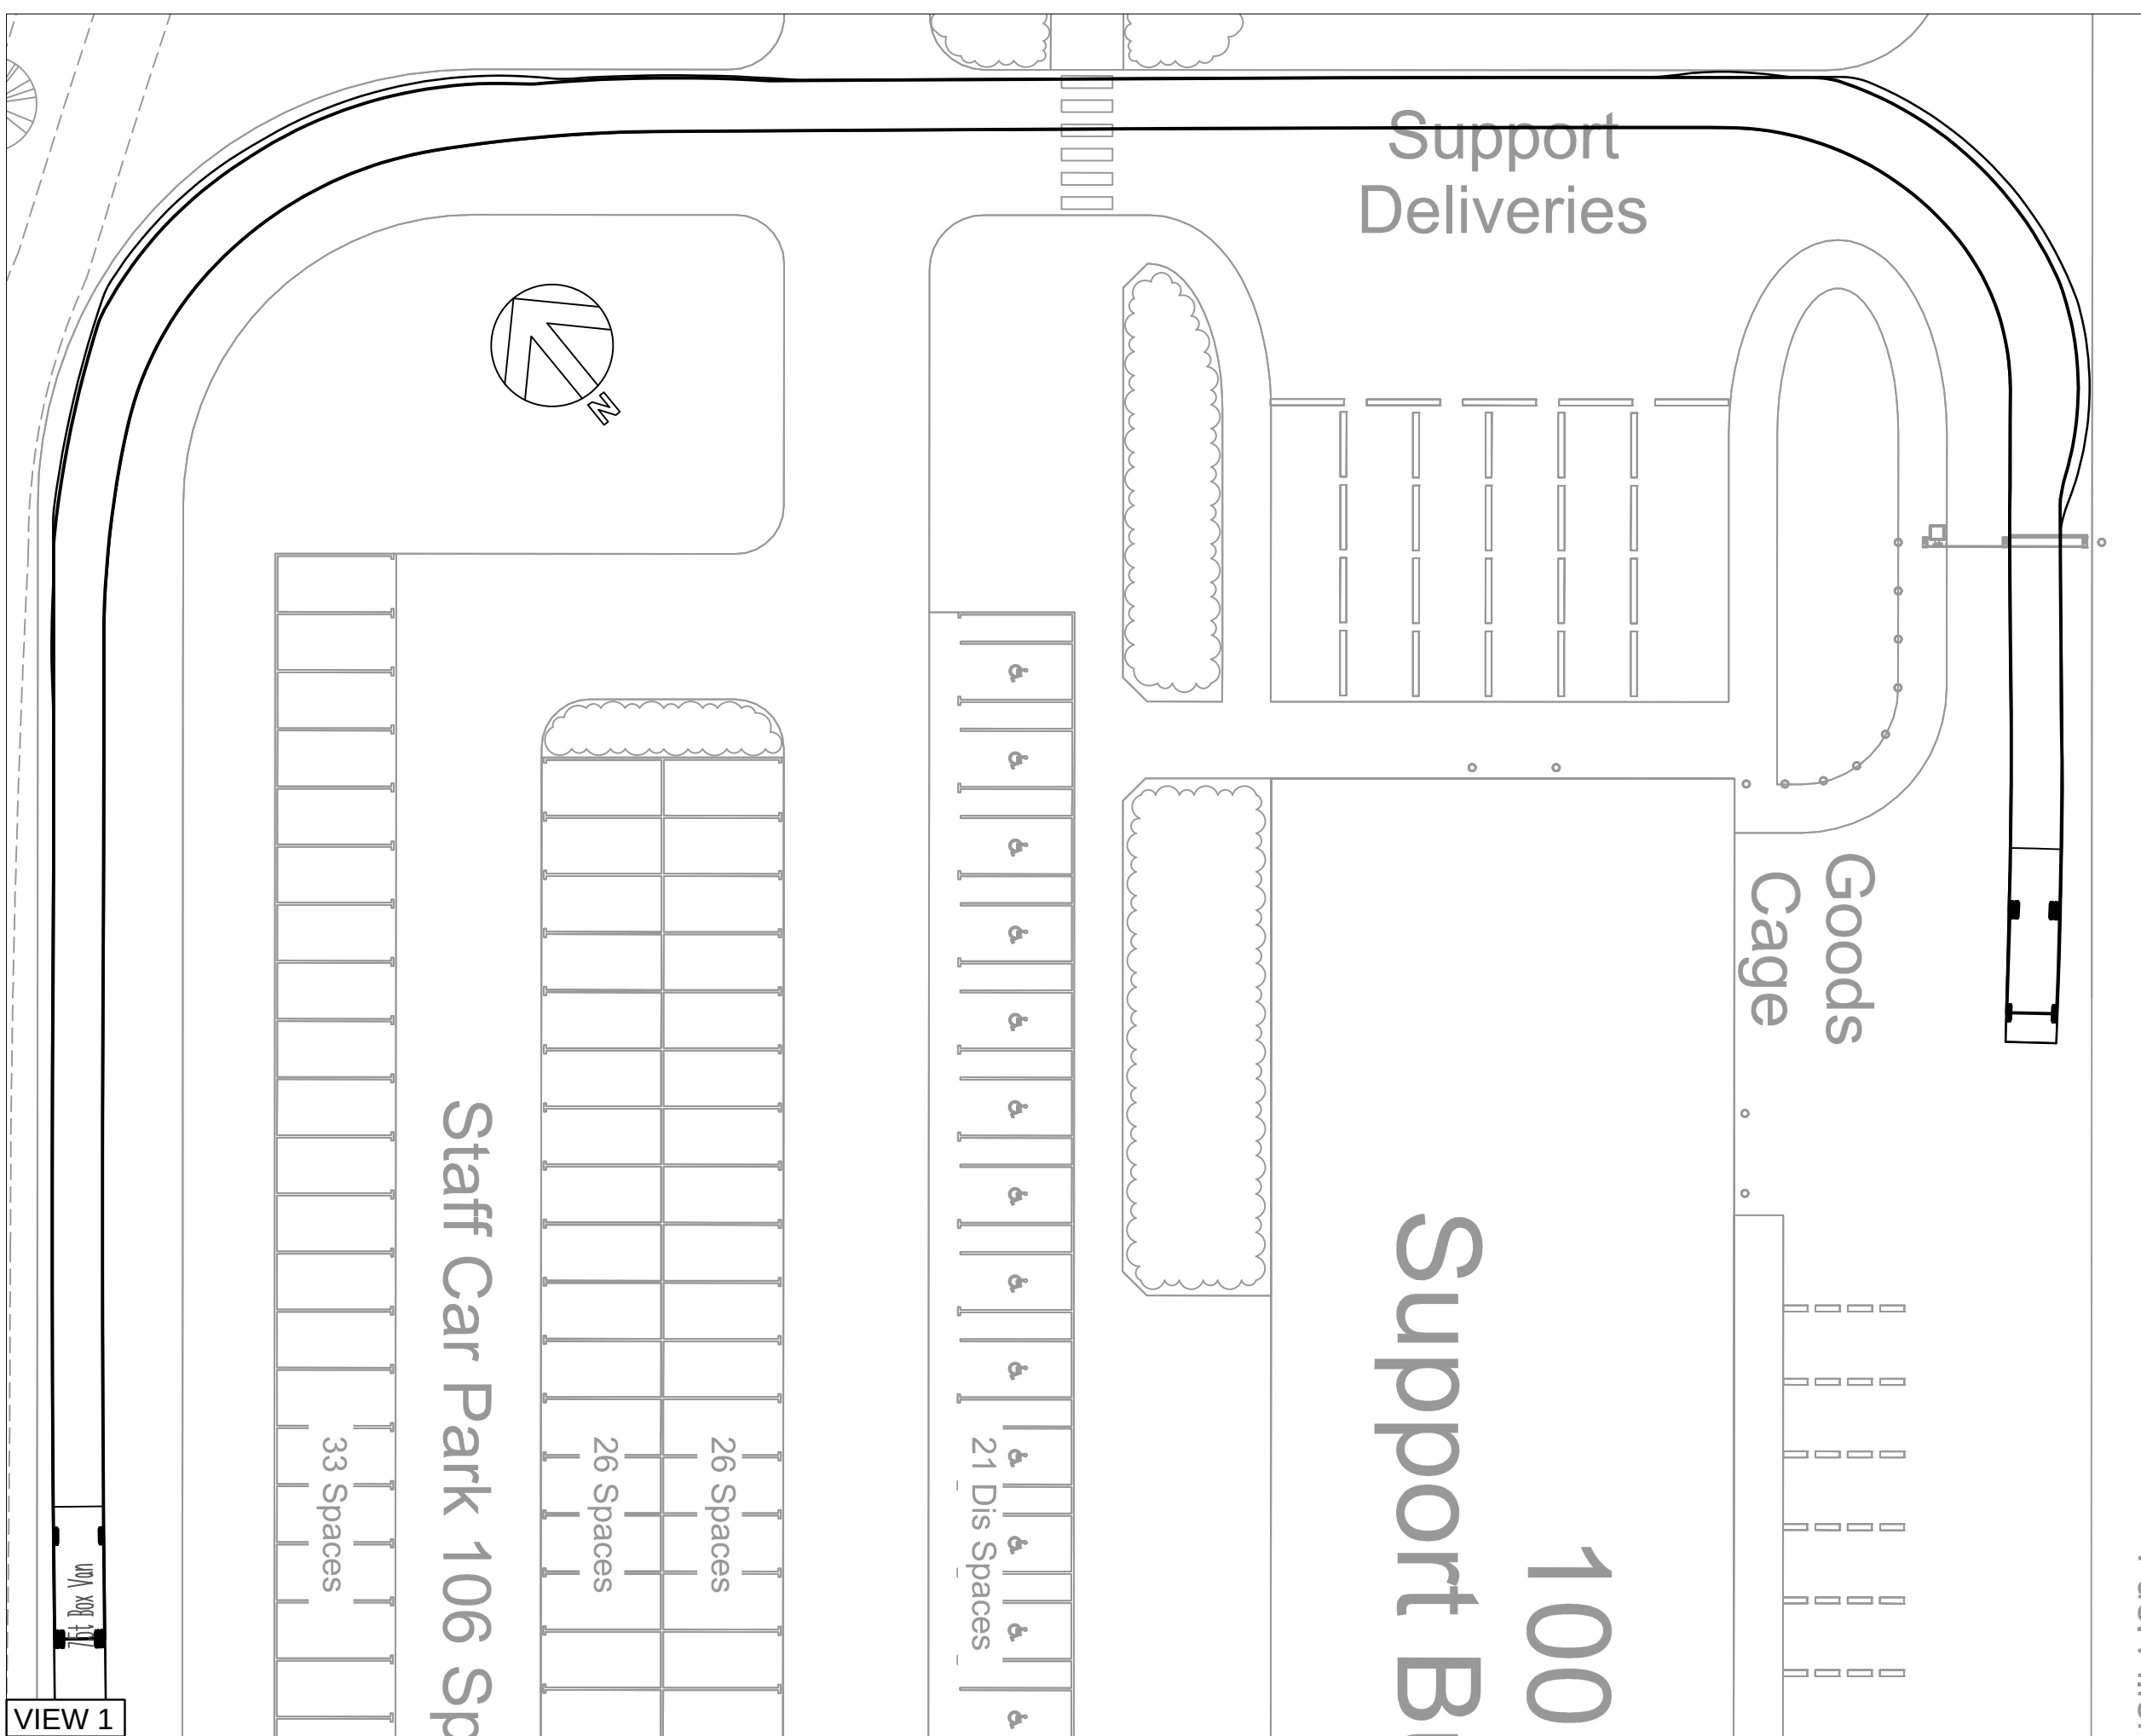


SAFETY, HEALTH AND ENVIRONMENTAL INFORMATION
Refer to the relevant Construction (Design and Management) documentation where applicable.
It is assumed that all works on this drawing will be carried out by a competent contractor, working where appropriate to an approved method statement.

NOTES

1. ABILITY TO ACCESS KITCHEN DELIVERY BAYS WILL ALSO DEPEND ON WHETHER OTHER DELIVERY BAYS ARE OCCUPIED.

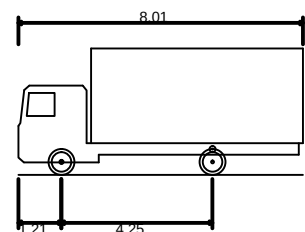

7.5t Box Van
Overall Length 8.010m
Overall Width 2.100m
Overall Body Height 3.550m
Min Body Ground Clearance 0.351m
Track Width 2.064m
Lock to Lock Time 4.00s
Kerb to Kerb Turning Radius 7.400m

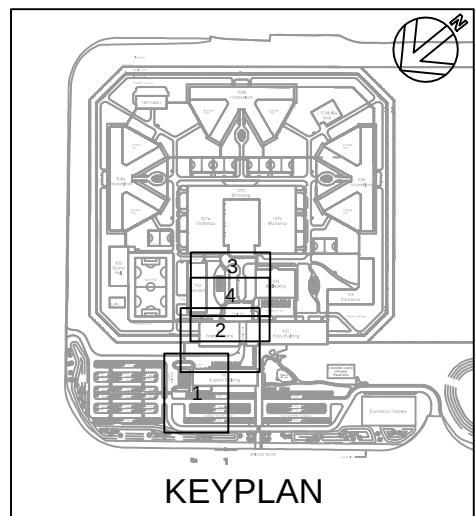

P02	ISSUED FOR PLANNING	13.10.2014
P01	MASTERPLAN UPDATED	
P01	ISSUED FOR PLANNING	14.08.2014

Revision	Description	Date
----------	-------------	------



Designers	HOARE LEA	TPS
	CAPITA	CU Crown House

Project	North Wales Prison
Title	099 SITE WIDE TRACKING: 8m BOX VAN

DRAWING STATUS: S2 ISSUED FOR INFORMATION		
Project No. 060692-018	Scale & Size 1:250	
Drawing Identifier NWP-CE-TPS-099-DR-XX-0024		Revision P02