
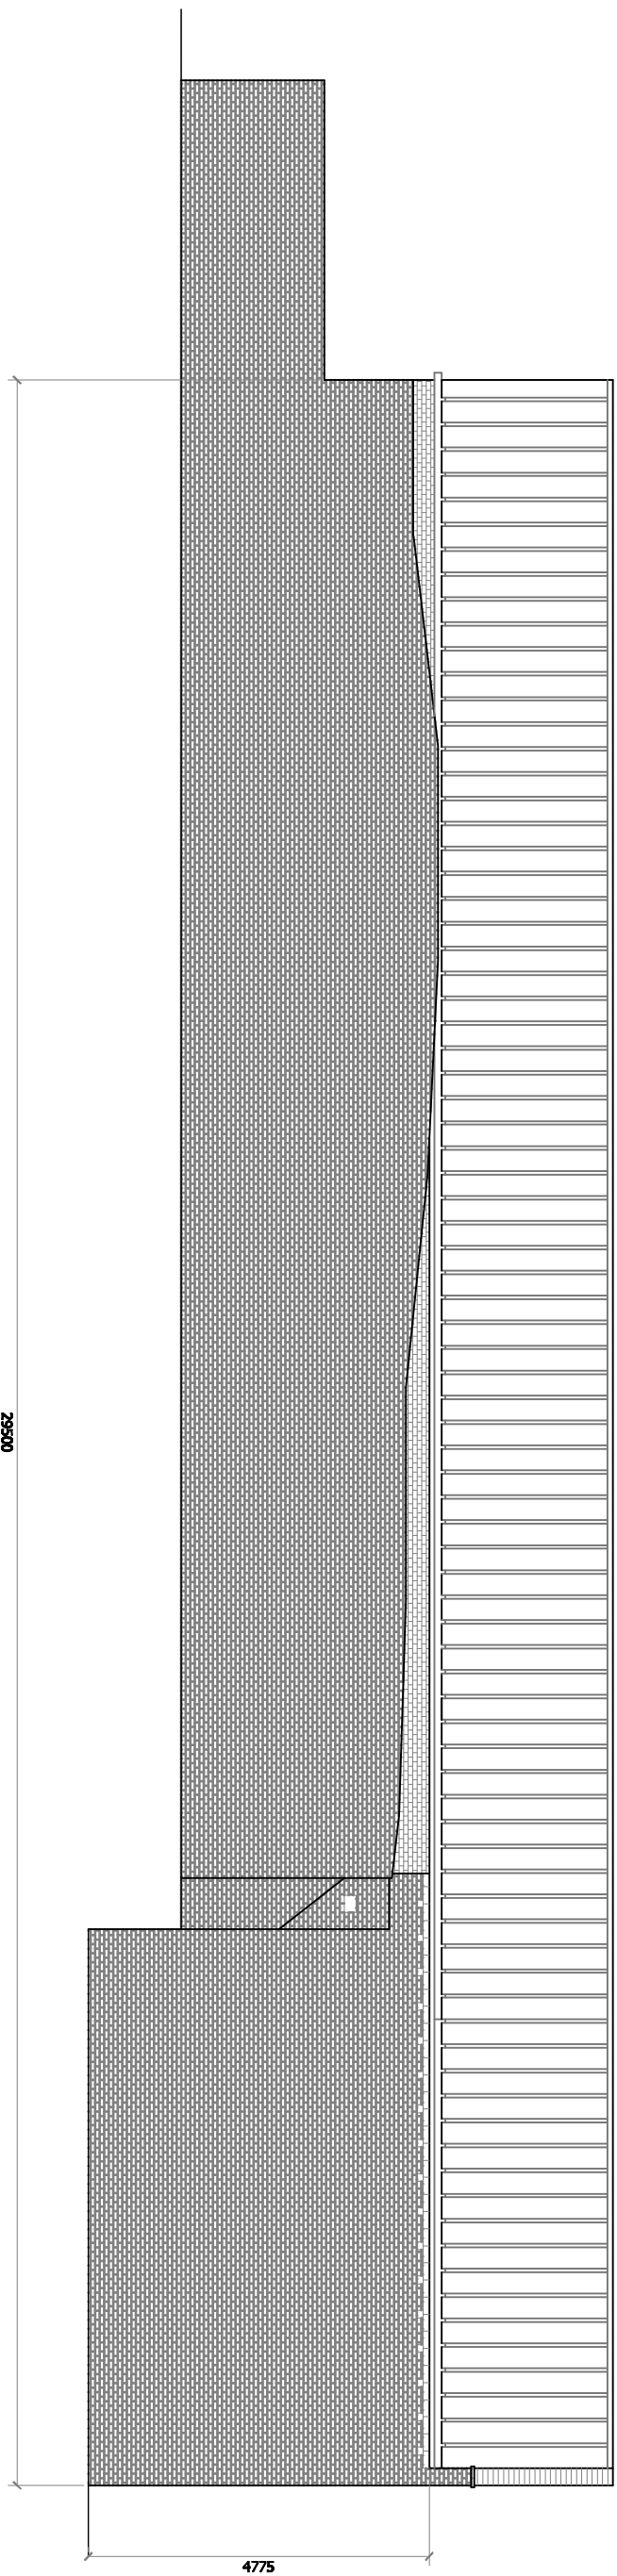


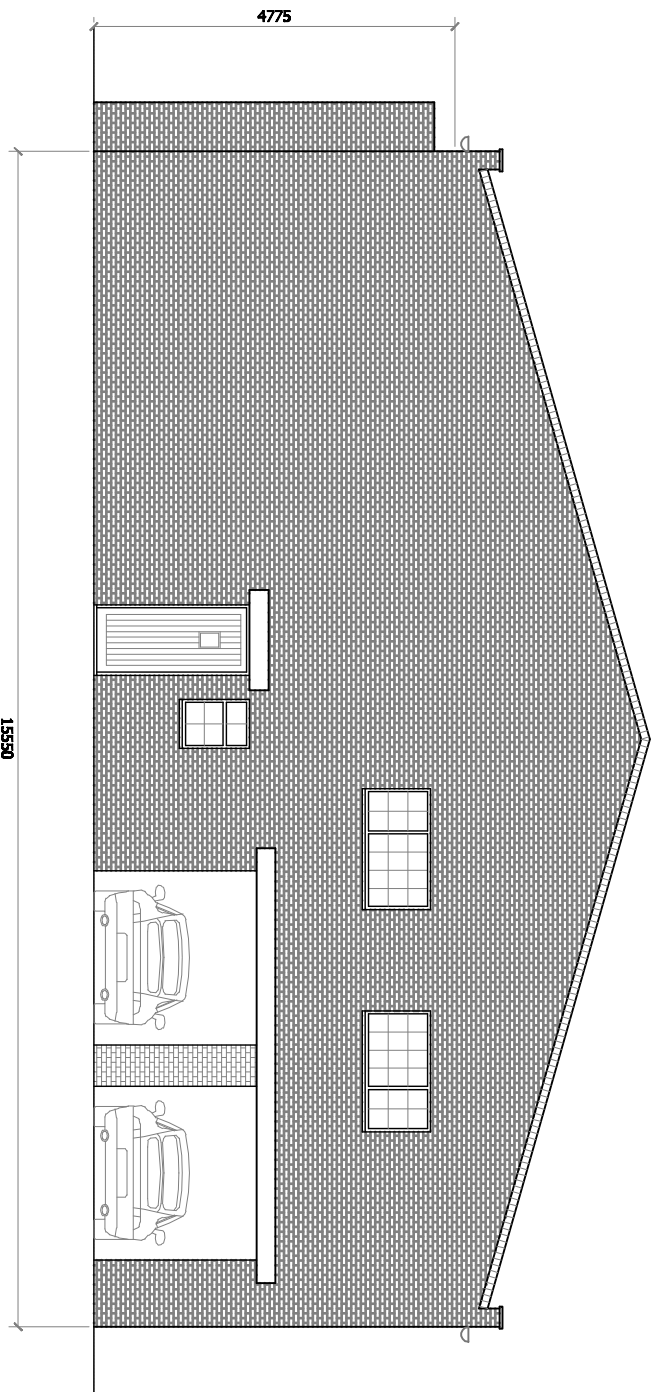

ALL MEASUREMENTS ARE IN MILLIMETERS UNLESS OTHERWISE STATED AND MUST BE CHECKED ON SITE AND NOT SCALED DIRECTLY OFF THE DRAWING.

**THIS DRAWING MUST BE USED FOR THE PURPOSE OF PLANNING AUTHORITY OR BUILDING REGULATION
APPROVAL ONLY.**

IT IS THE RESPONSIBILITY OF THE CLIENT OR THEIR CONTRACTOR TO RECEIVE APPROVAL FROM THE LOCAL AUTHORITY PLANNING AND BUILDING CONTROL DEPARTMENTS BEFORE WORK COMMENCED AND TO ENSURE THAT INSPECTIONS ARE CARRIED OUT AT THE STAGES STATED IN THEIR GUIDELINES.

THIS DRAWING HAS BEEN PREPARED WITHOUT KNOWLEDGE OF SITE GROUND CONDITIONS, EXISTING DEAN CONDITIONS, EXISTING UTILITIES OR THE STRUCTURAL NATURE OF EXISTING BUILDINGS.

**ALL THE INFORMATION PROVIDED IS USED AT THE CLIENTS OWN RISK AND NO LIABILITY WILL BE ACCEPTED BY
INDEPENDENT PLANS.**

Client	Mr. John Perry, Borsae Hall, Borsae Hall Lane, Llanywll, Wrexham, Chyod, LL13 9EG		
Project	Alterations to Outbuildings		
Title	Edisling Elevations 1		
Job No.	KP-12-042	Drawn By	Kel Palmer
Date	December 2012	Checked By	
Scale	1:100 @ A3	Revision	A - 05.04.15
Drawing Number	002 Planning Permission		



kelpalmer@man.com
 62 Keate Lane, Wrotham, Northwich, Cheshire,
 CW9 6RP
 07560 755566 or 07780 885570