




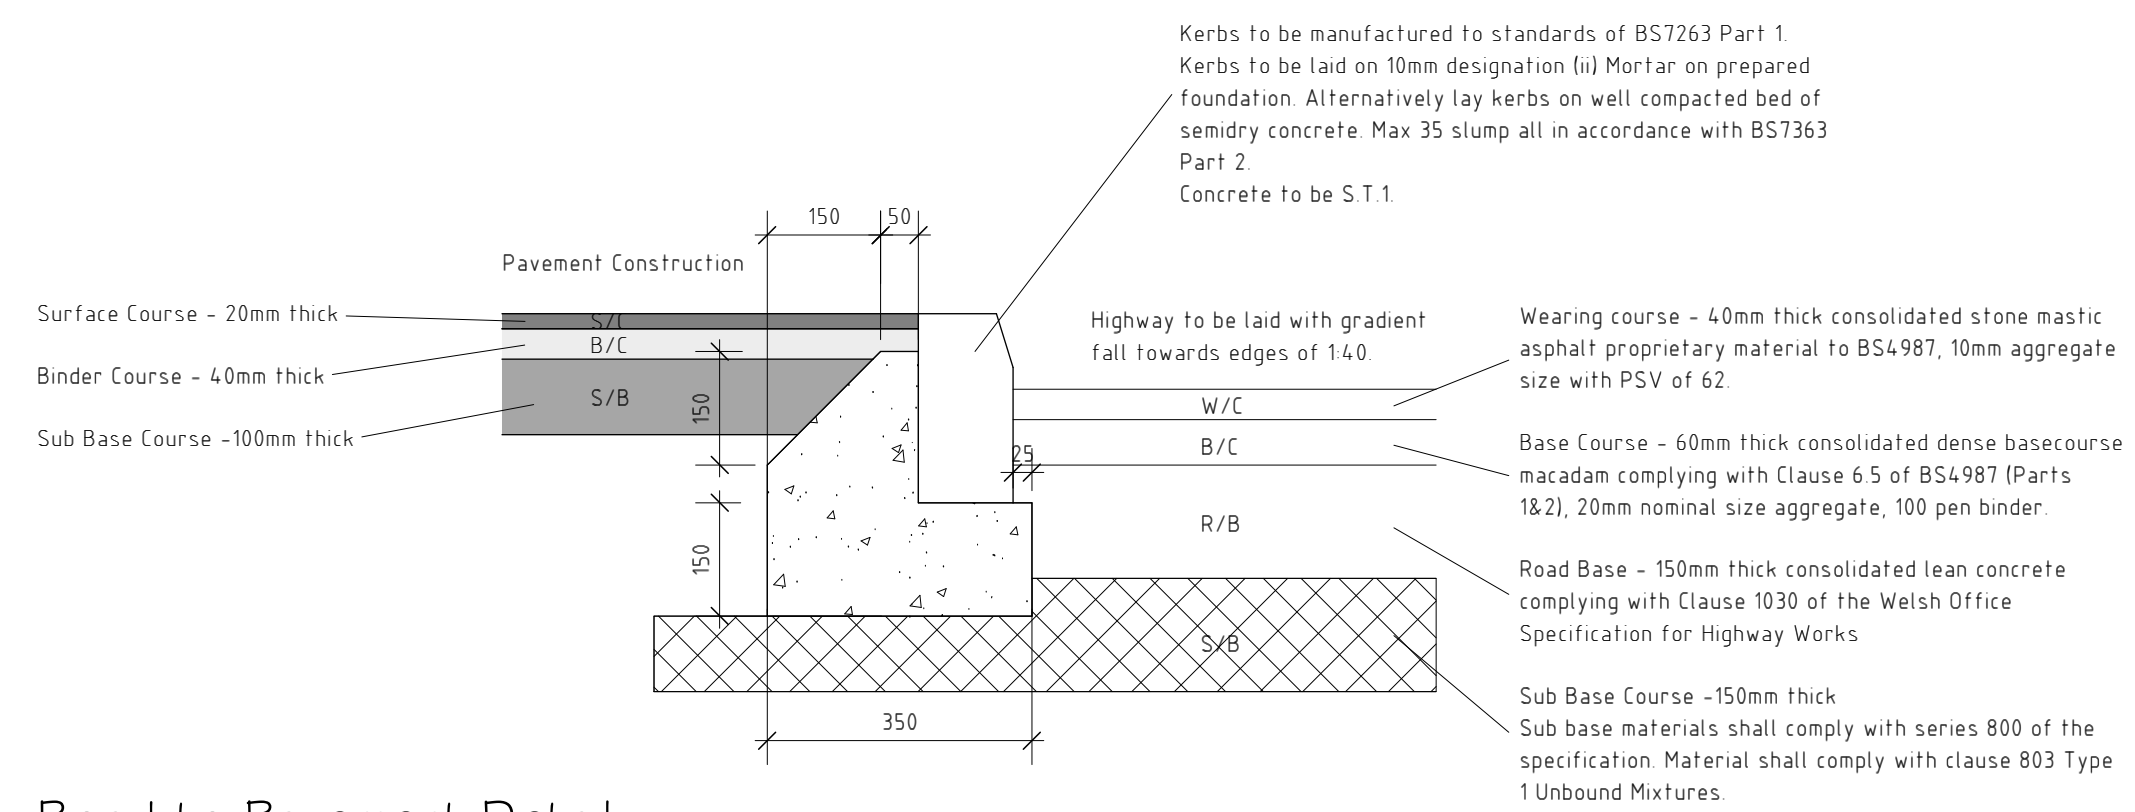


Road to Pavement Detail

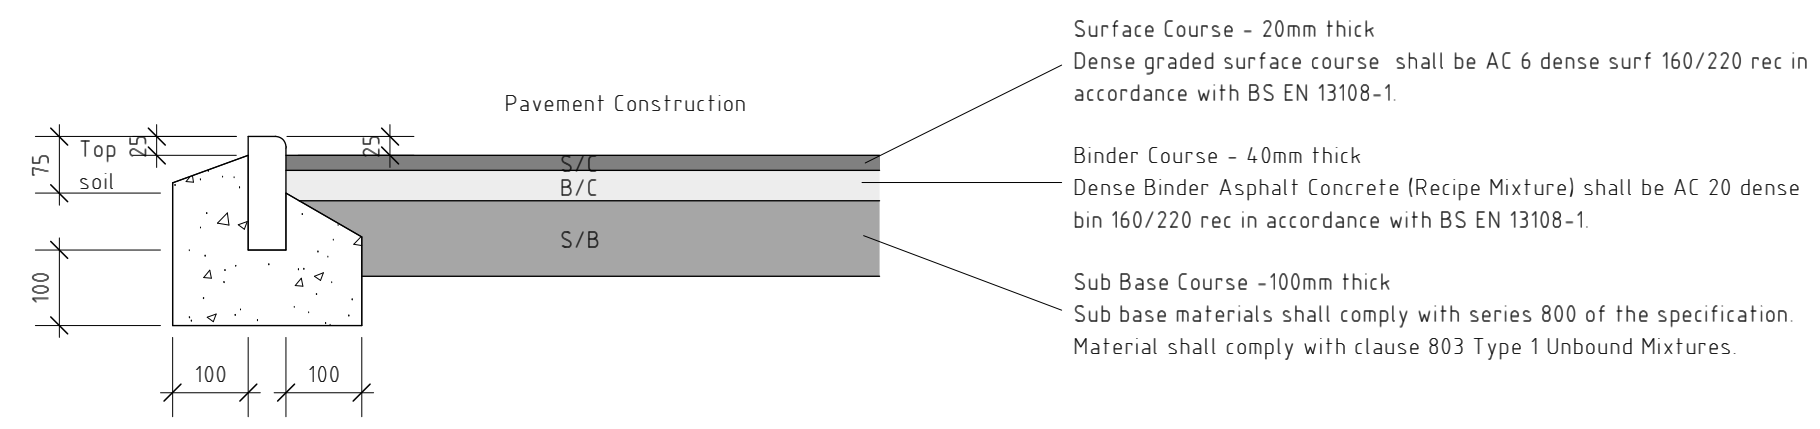


Pavement to Grass Detail

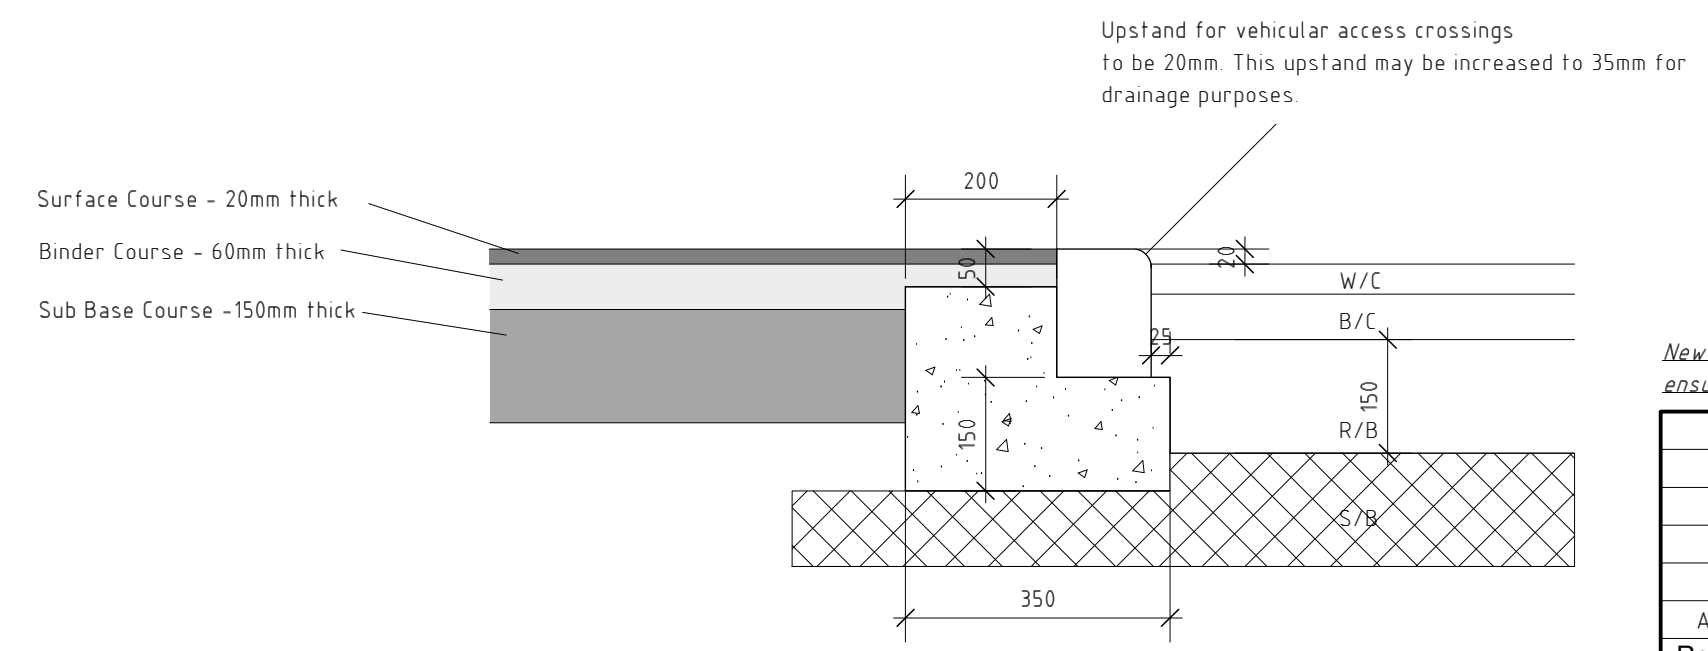

Drop Kerb Detail Vehicular Crossing.

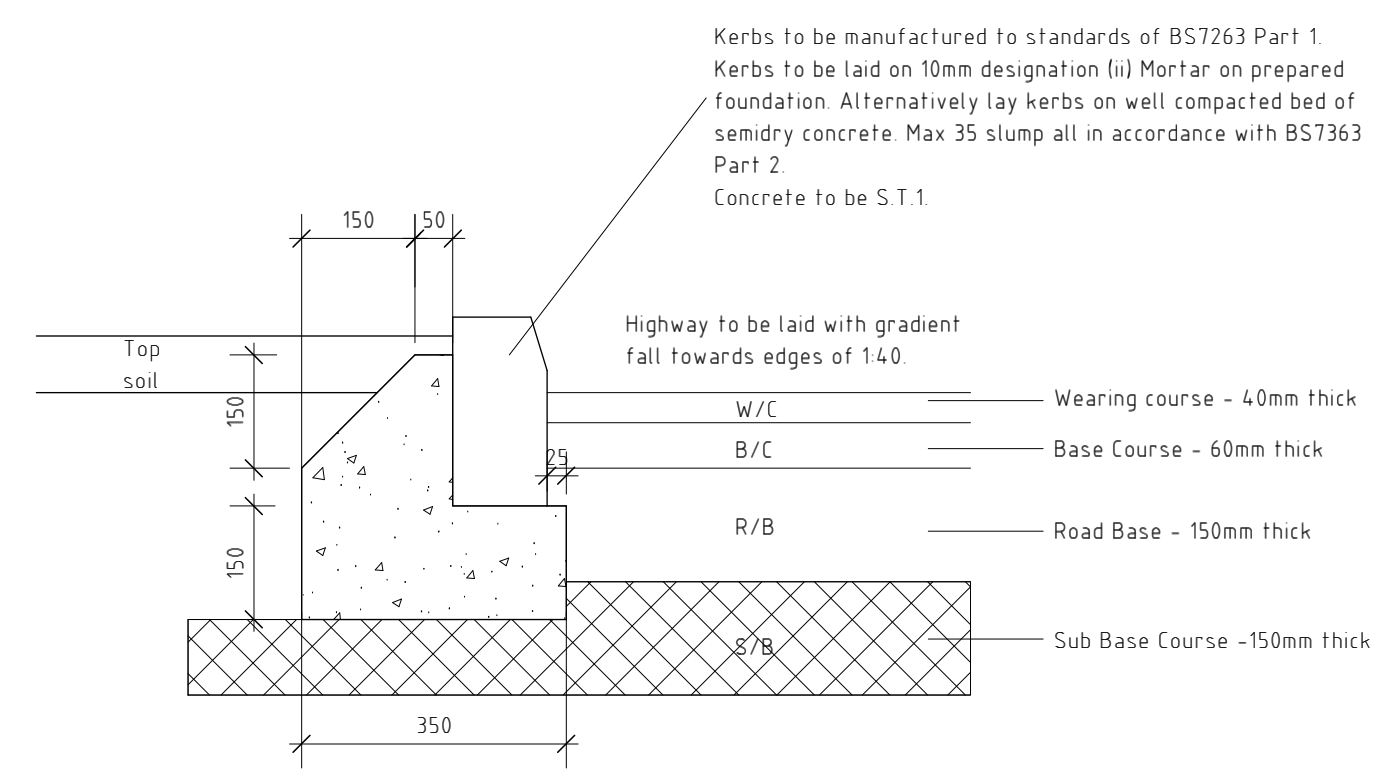

Road to Grass Detail

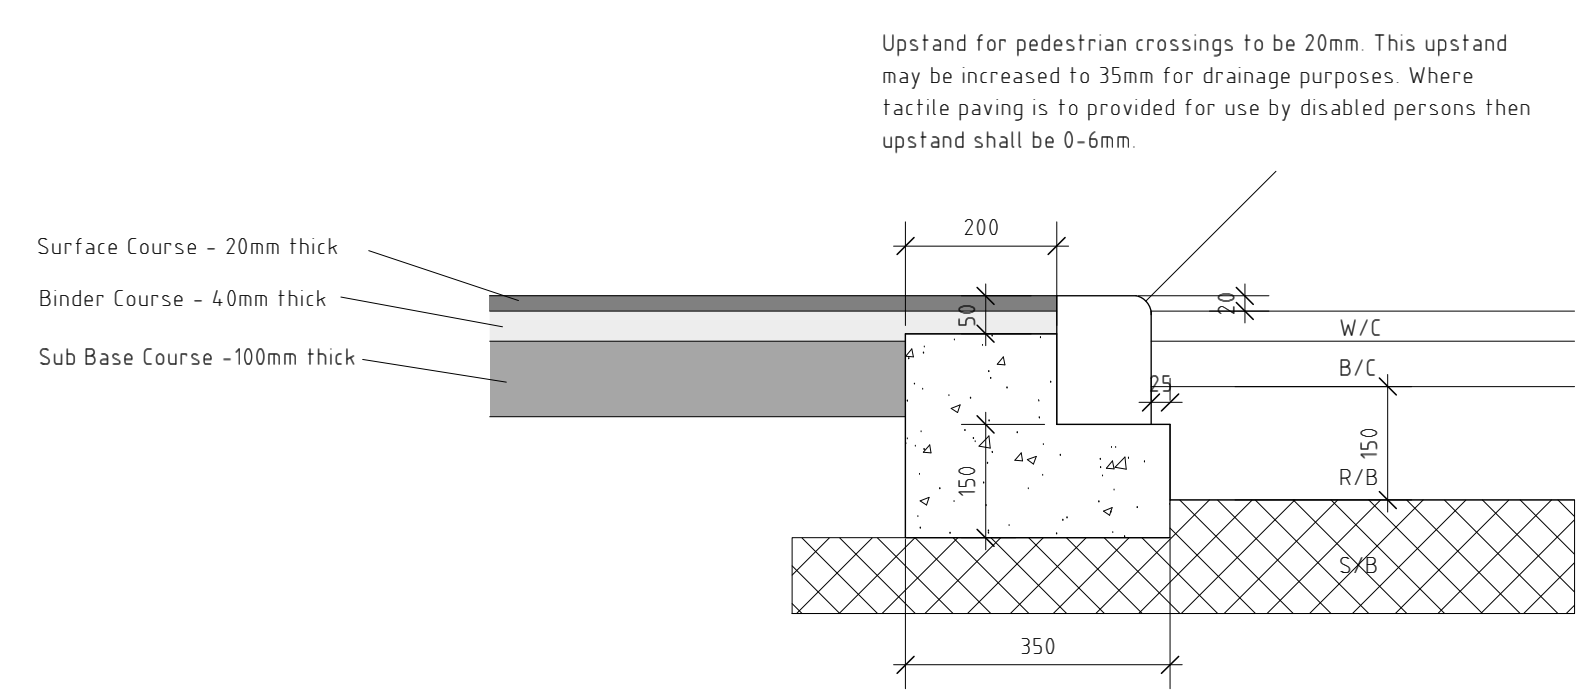

Drop Kerb Detail Pedestrian Crossing.

New Footways to have fall of 1:40 towards highway to ensure adequate dispersal of surface water.

A	05/13	Additional Detail	D.J.E.
Rev	Date	Detail	Initial

Project: Proposed residential Development on Land at Moreton Avenue Johnstown	
Title: Road & Pavement Detail	Scale: (A2) 1:10

Drawn By: S M Eltham	Date: Mar 2013
Drawing No: N006/33	Sheet: 1 of 1

Redwither Business Centre, Redwither Business Park, Wrexham. LL13 9XR
Tel: 01978 356500
www.blueprintarchitectural.com