


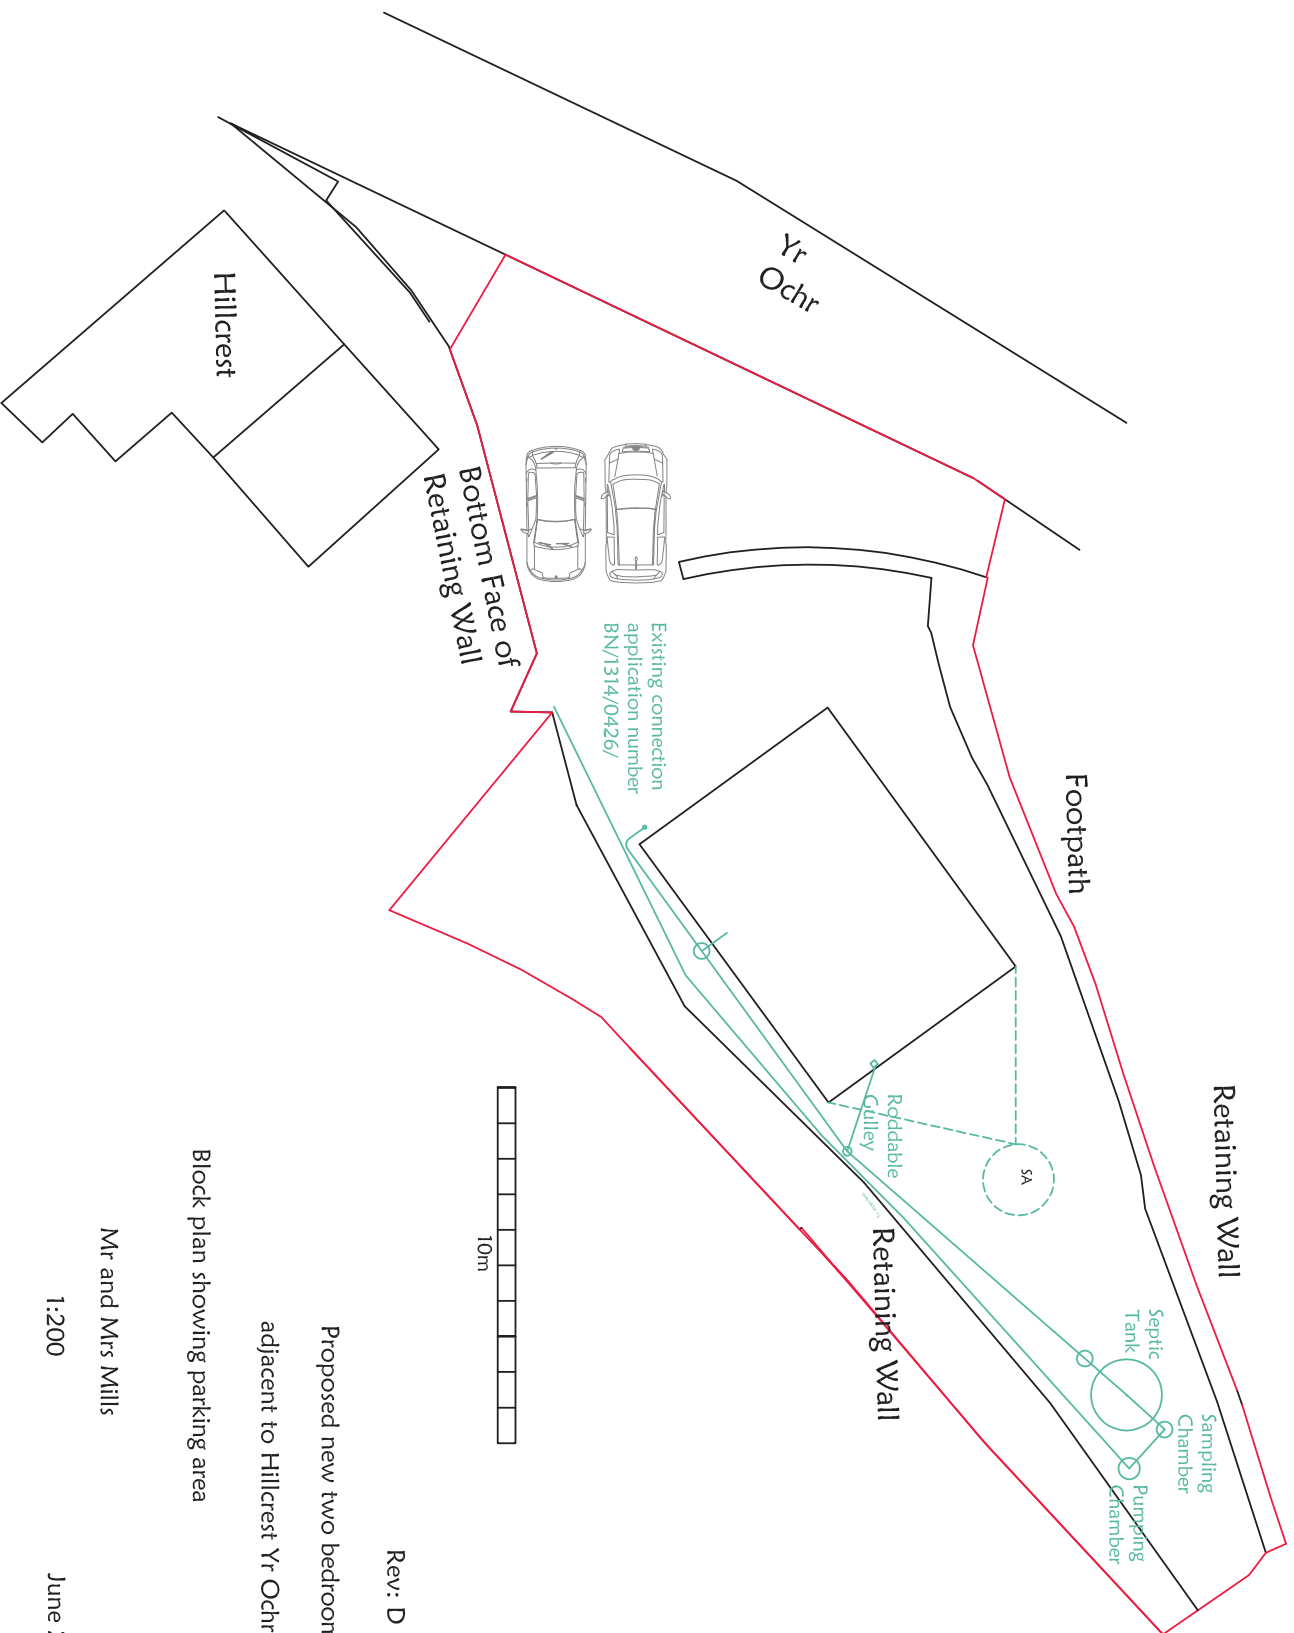

Rev: D Parking Shown

Proposed new two bedroom dwelling
adjacent to Hillcrest Yr Ochr Froncysyllte

Block plan showing parking area

Mr and Mrs Mills

0013/2014/D

1:200

June 2014