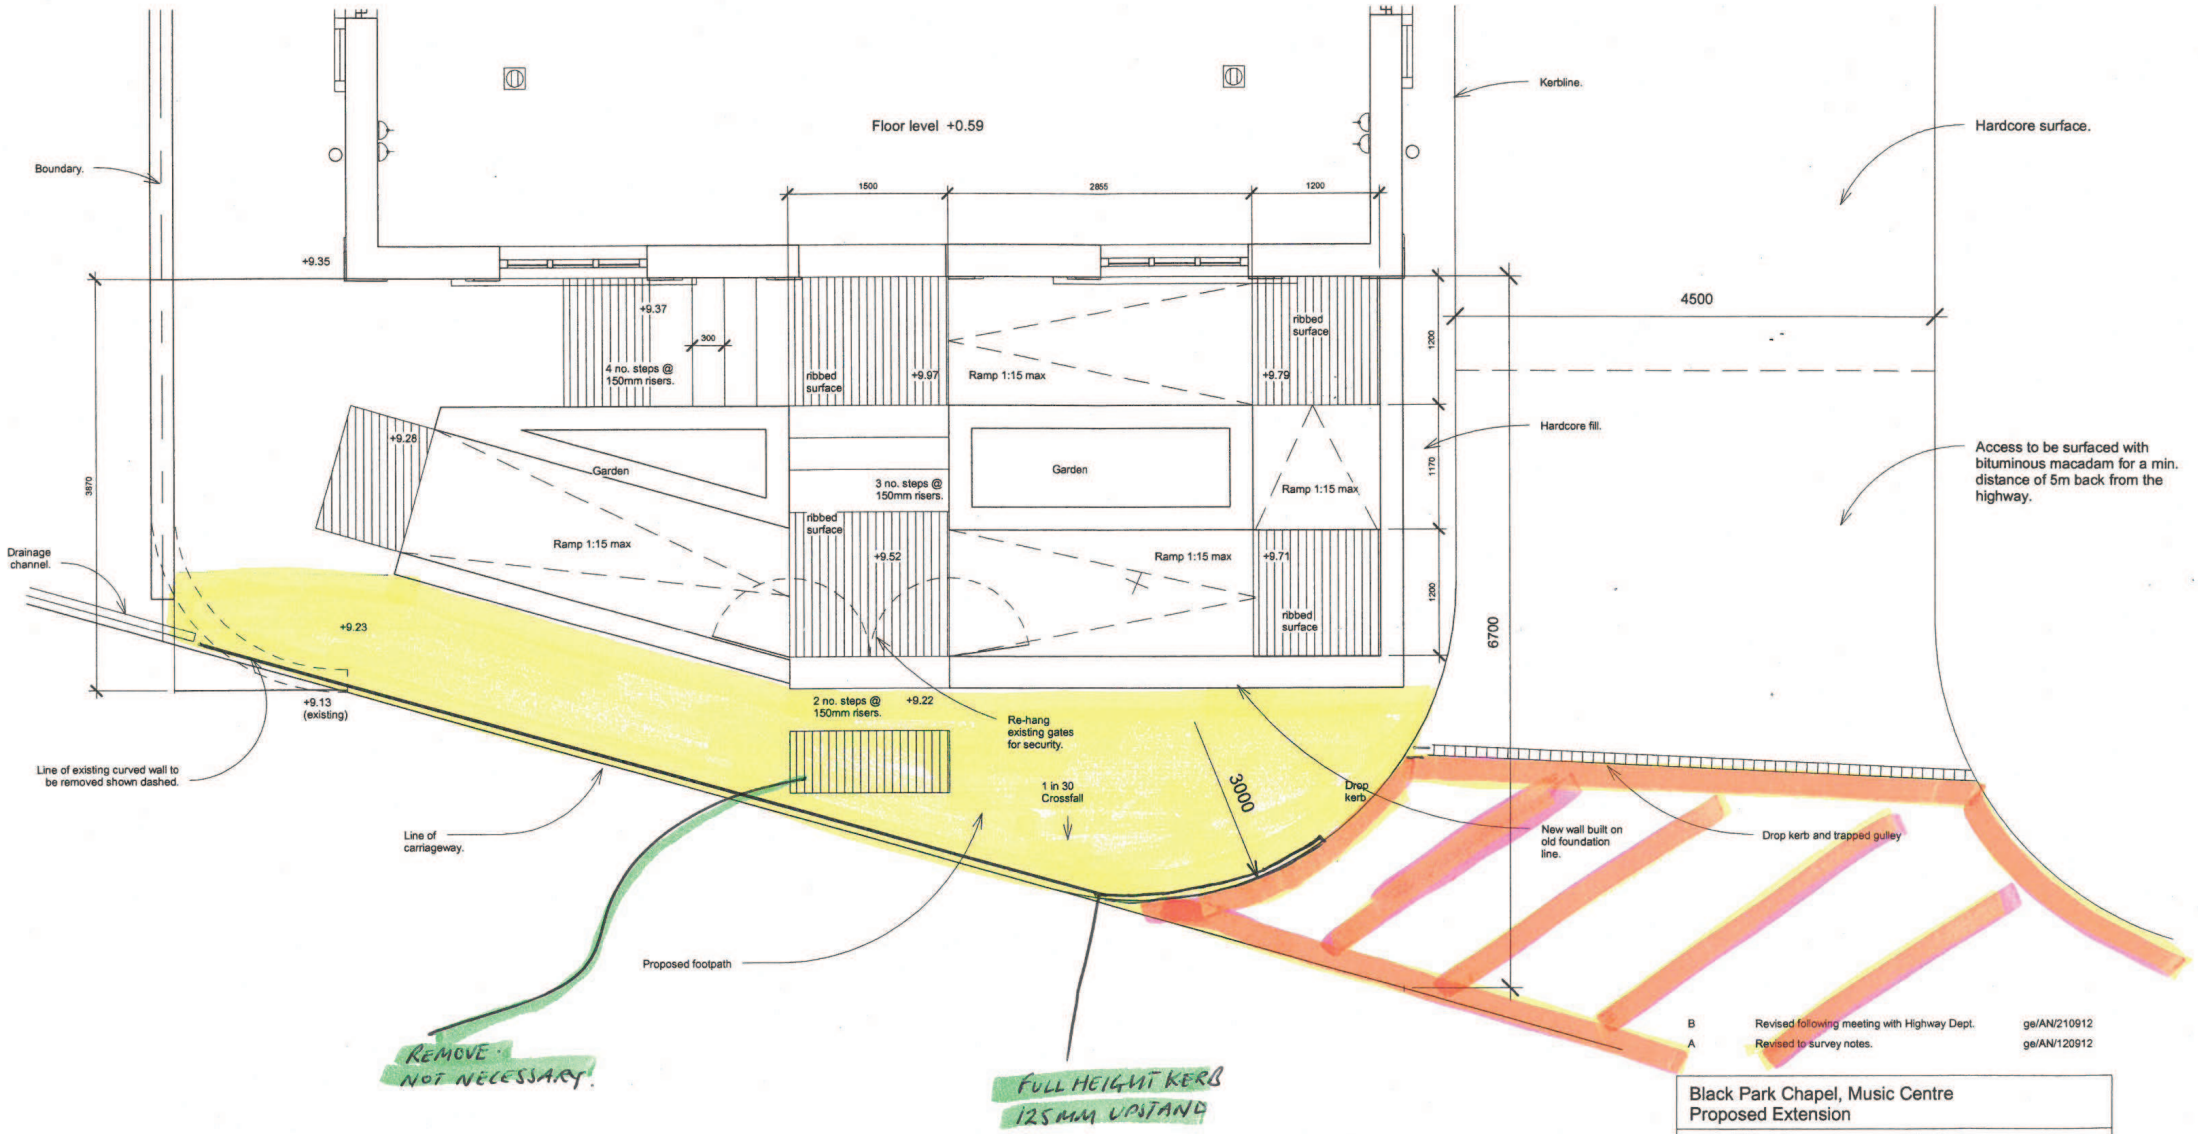

Floor level +0.59
Boundary.
Kerbline.
Hardcore surface.
1500
2855
1200
+9.35
+9.37
300
4 no. steps @ 150mm risers.
ribbed surface
+9.97
Ramp 1:15 max
+9.79
4500
1200
Hardcore fill.
Access to be surfaced with bituminous macadam for a min. distance of 5m back from the highway.
+9.28
Garden
3 no. steps @ 150mm risers.
Garden
Ramp 1:15 max
3570
1170
Drainage channel.
Ramp 1:15 max
+9.52
Ramp 1:15 max
+9.71
+9.23
6700
+9.13 (existing)
2 no. steps @ 150mm risers.
+9.22
Re-hang existing gates for security.
Line of existing curved wall to be removed shown dashed.
1 in 30 Crossfall
3000
Drop kerb
New wall built on old foundation line.
Drop kerb and trapped gulley
Line of carriageway.
Proposed footpath
REMOVE - NOT NECESSARY!
FULL HEIGHT KERB 125MM UPSTAND
B Revised following meeting with Highway Dept. ge/AN/210912
A Revised to survey notes. ge/AN/120912
Black Park Chapel, Music Centre
Proposed Extension
ROBERT & ANNE NETHERWOOD
Chartered Architects
Tel : 01691 623889
Fax: 01691 690778
The Old School House,
3 Wharf Road,
Ellesmere,
SY12 OEJ.
Entrance Ramp
Scale 1:50 @ A3
0926 - D2B
– AREA OF FOOTWAY TO BE ADOPTED.
– TO BE CONSTRUCTED IN ACCORDANCE WITH SPECIFICATIONS SENT THROUGH PREVIOUSLY.
– ACCESS CONSTRUCTED IN ACCORDANCE WITH HIGHWAY SPECIFICATIONS
– LAND ALREADY ADOPTED HIGHWAY